


INDICATIVE

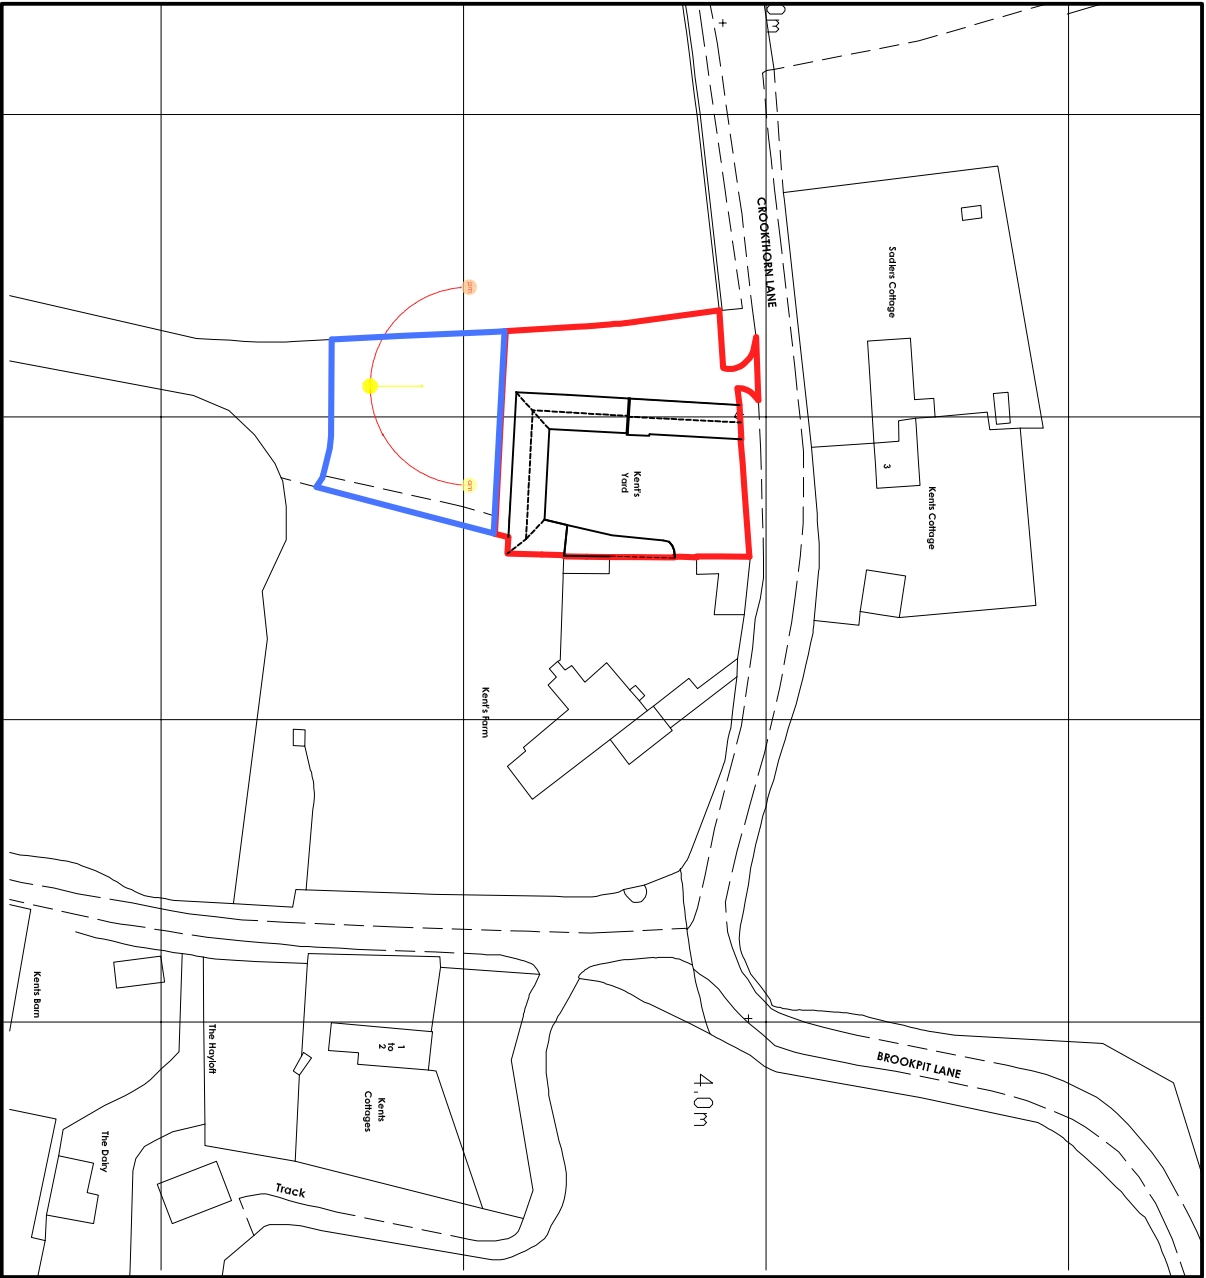

ordnance survey (c) crown copyright 2017. all rights reserved. licence number 100022432

LOCATION PLAN SCALE 1:1250


The drawing is the copyright of CMcDesign and may not be copied, altered or reproduced in any form without the written consent of CMcDesign.

It is the responsibility of the building owner to draw up all legal agreements with adjoining property owners to cover the over hanging of any fascias, gullies, balconies or any part of the building. CMcDesign can not be held responsible in any way whatsoever for any legal costs or other costs incurred through any neighbouring disputes.

It is the responsibility of the building owner to comply with the party wall act 1996. CMcDesign can not be held responsible in any way if non compliance is adopted.

Use figures dimensions only in millimetres only unless stated otherwise.

all plans and contracts to check all drawings and to verify all dimensions on the plot to works commencing any discrepancies dimensions or boundary locations are to be brought to the attention of CMcDesign immediately before any further work takes place on the

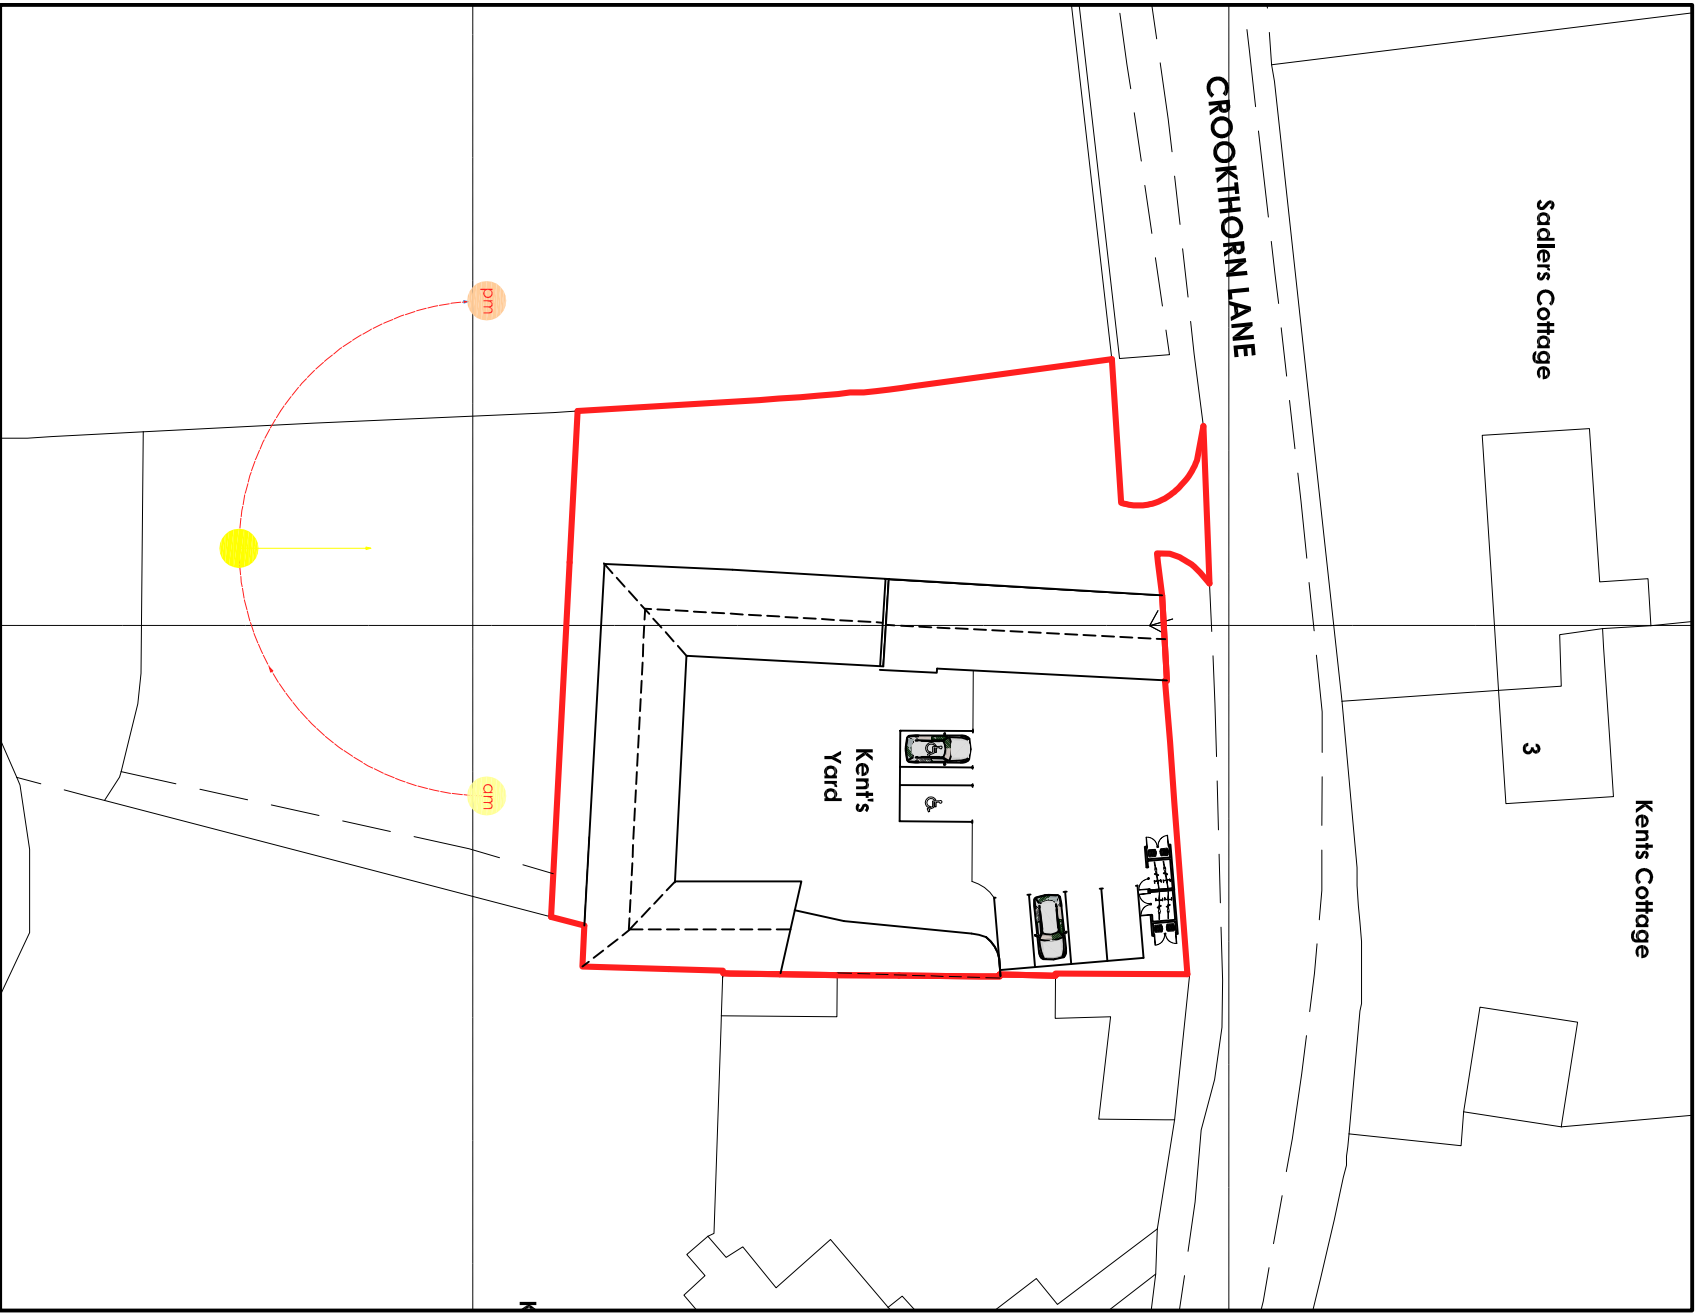

ordnance survey (c) crown copyright 2017. all rights reserved. licence number 100022432

SITE LAYOUT SCALE 1:500

revision	a - 19/10/17 - blue line amendments added	client	mr nore
	b - 23/10/17 - reduction in extension to unit 2 at request of the lpa	stage	planning
		date	october 2016
		scale	1:1250/500 @ A3

address	sadlers and crookthorn lane
clipping	liffelampston bn17 5su
drawing no.	250/10/01
drawing	site plans

CMcDesign architectural services

liffelampston 227 Marlborough road
liffelampston, southampton, SO17 1HY
t 07768 997654
e studio@cmc-design.co.uk
w www.cmc-design.co.uk