



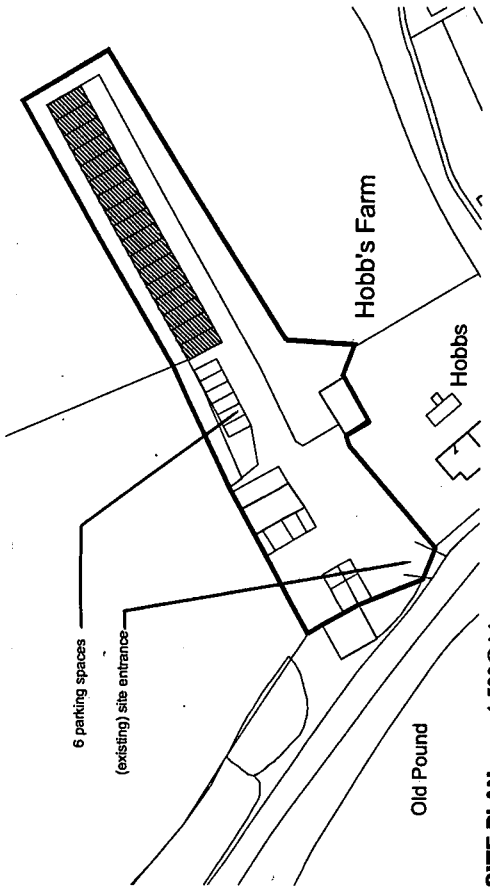


SITE PLAN 1:500@A1

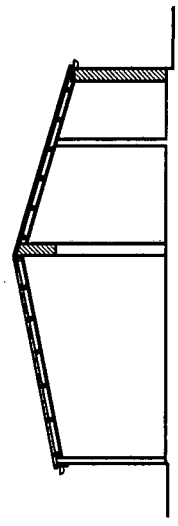

PROPOSED SECTION 1:50@A1




north

 

south

PROPOSED ELEVATIONS 1:100@A1

ARUN DISTRICT COUNCIL			
No.	CM	1	08
RECEIVED		16/5/08	

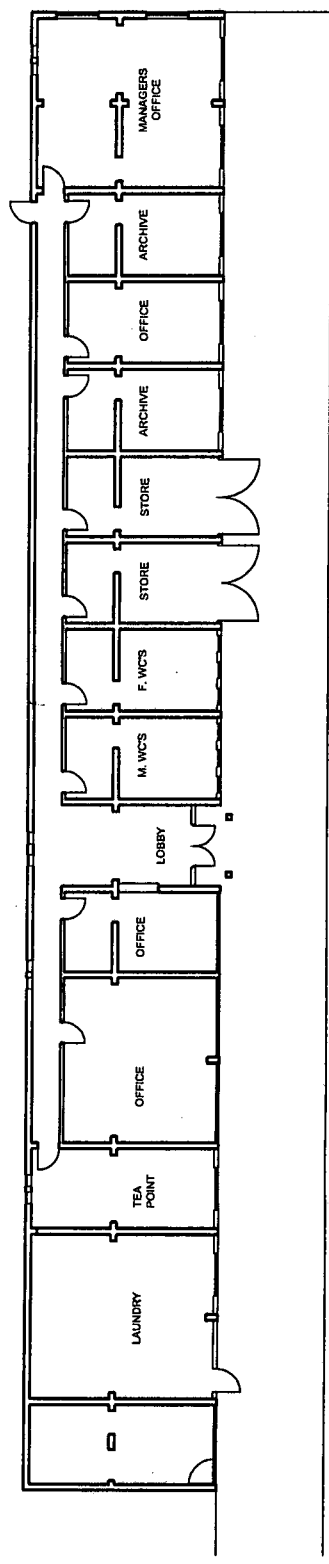

PROPOSED PLAN 1:100@A1

BIS DESIGN

61 Springfield Close Lavant Chichester PO18 0AZ

07887 777085

Project Baird's Farm Shop, Climping
Drawing Title Planning
Drawing No 265/DP/A02
Rev 04