



CM/11/11

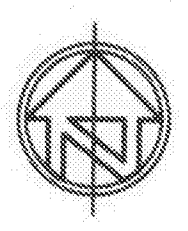


LOCATION PLAN 1:1250@A1

Ordnance Survey, (c) Crown Copyright 2010. All rights reserved. Licence number 100029449

ARUN DISTRICT COUNCIL CM/11/11

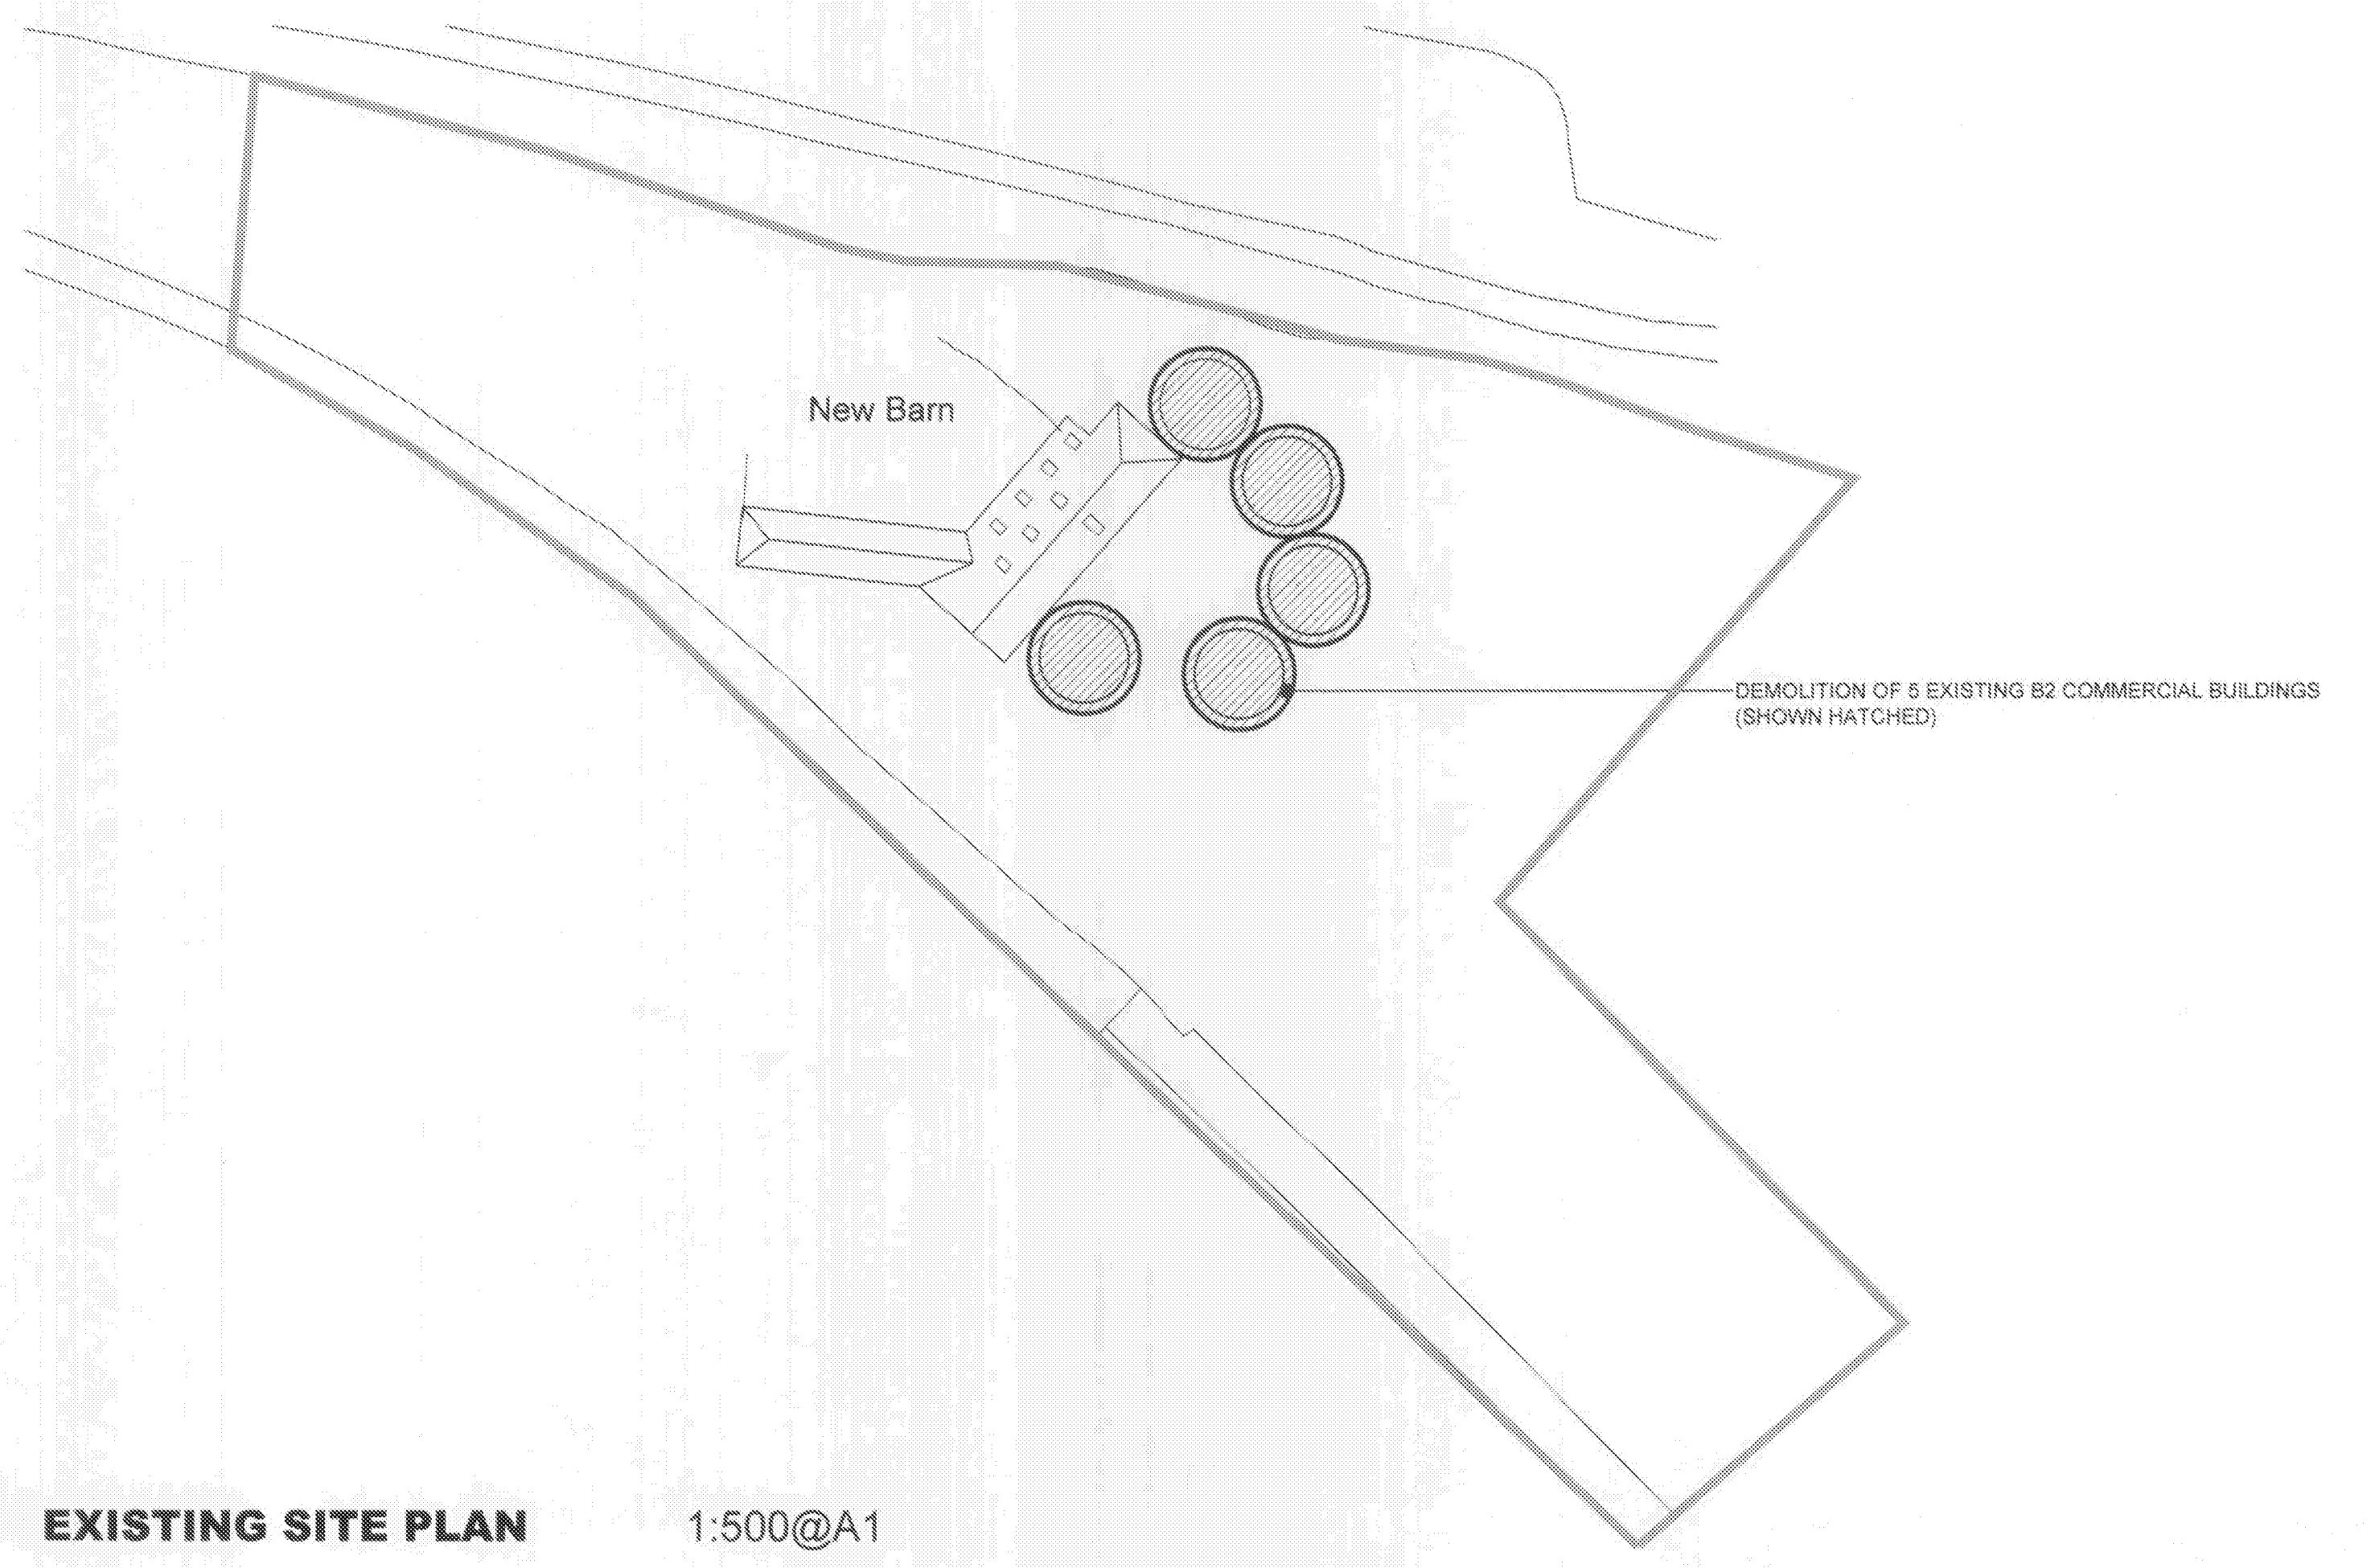

EXISTING SITE PLAN 1:500@A1

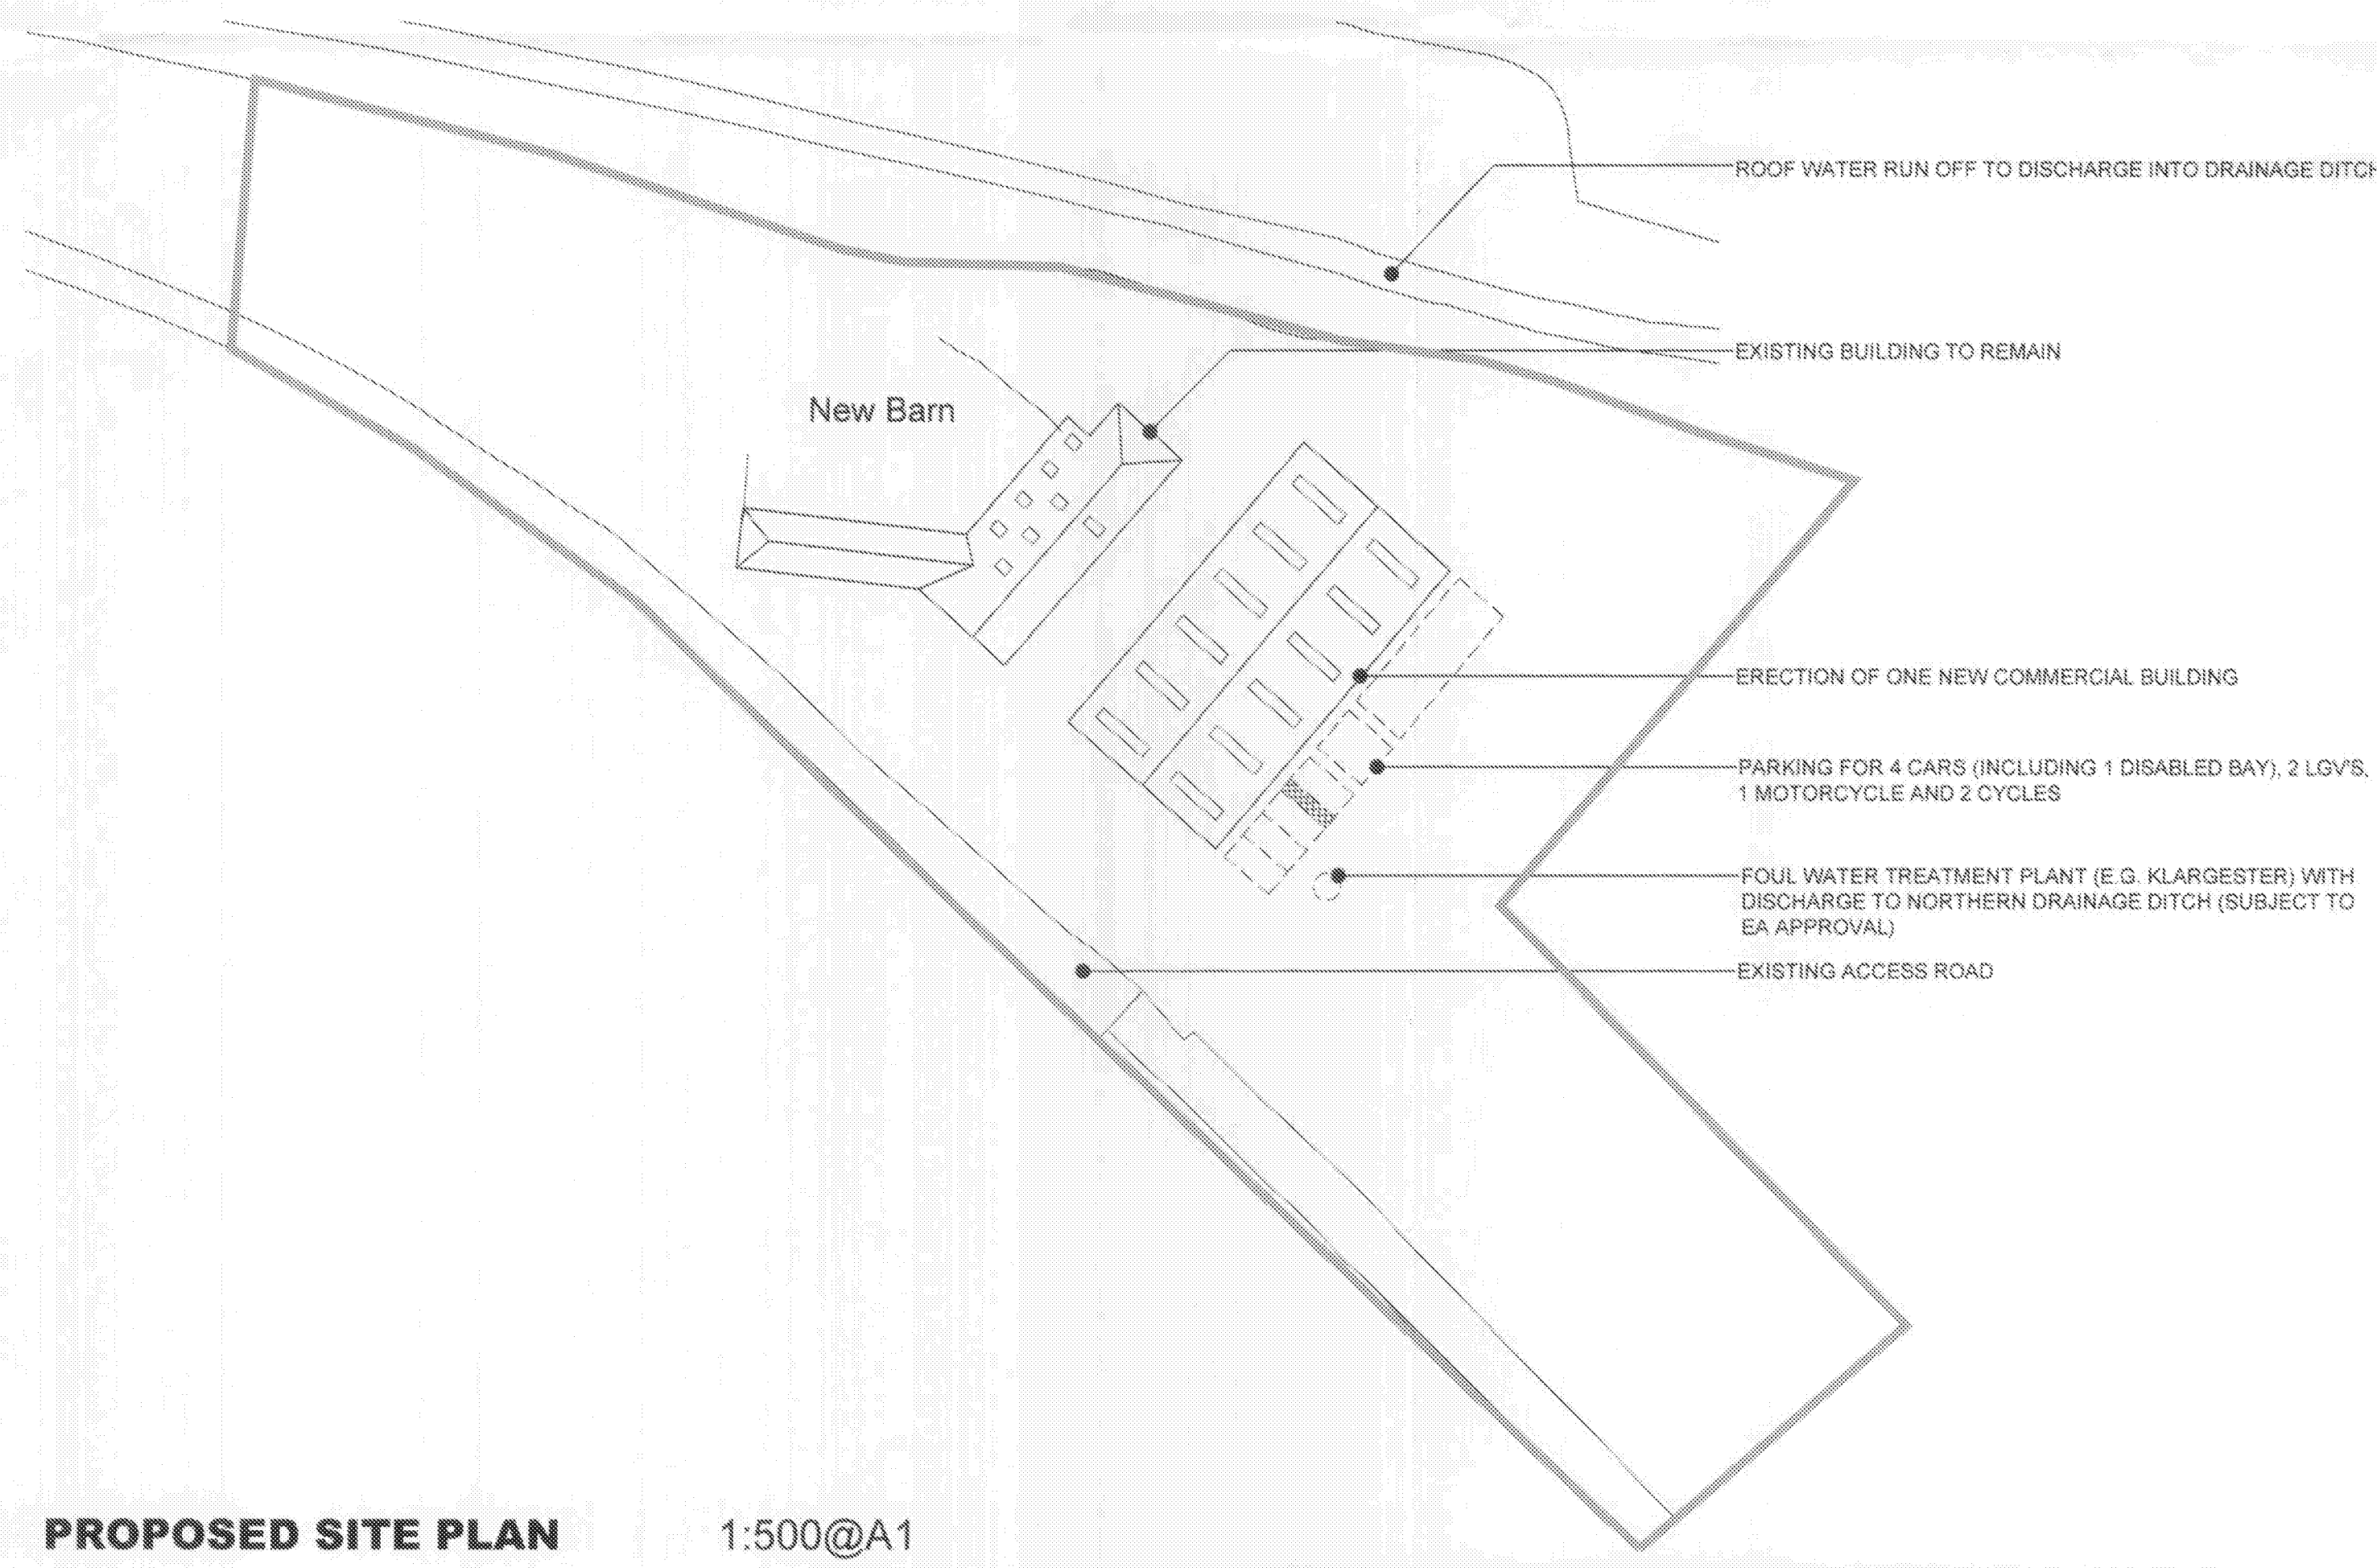

PROPOSED SITE PLAN 1:500@A1

BIS DESIGN

61 Springfield Close, Llandudno, Gwynedd, PO18 0AZ 07587 777055

Project Ryebank Farm, Clymping **Drawing No** 586/DPA02 **Rev** 02
Title Location and Site Plans **Status** Planning