




cm/1/11

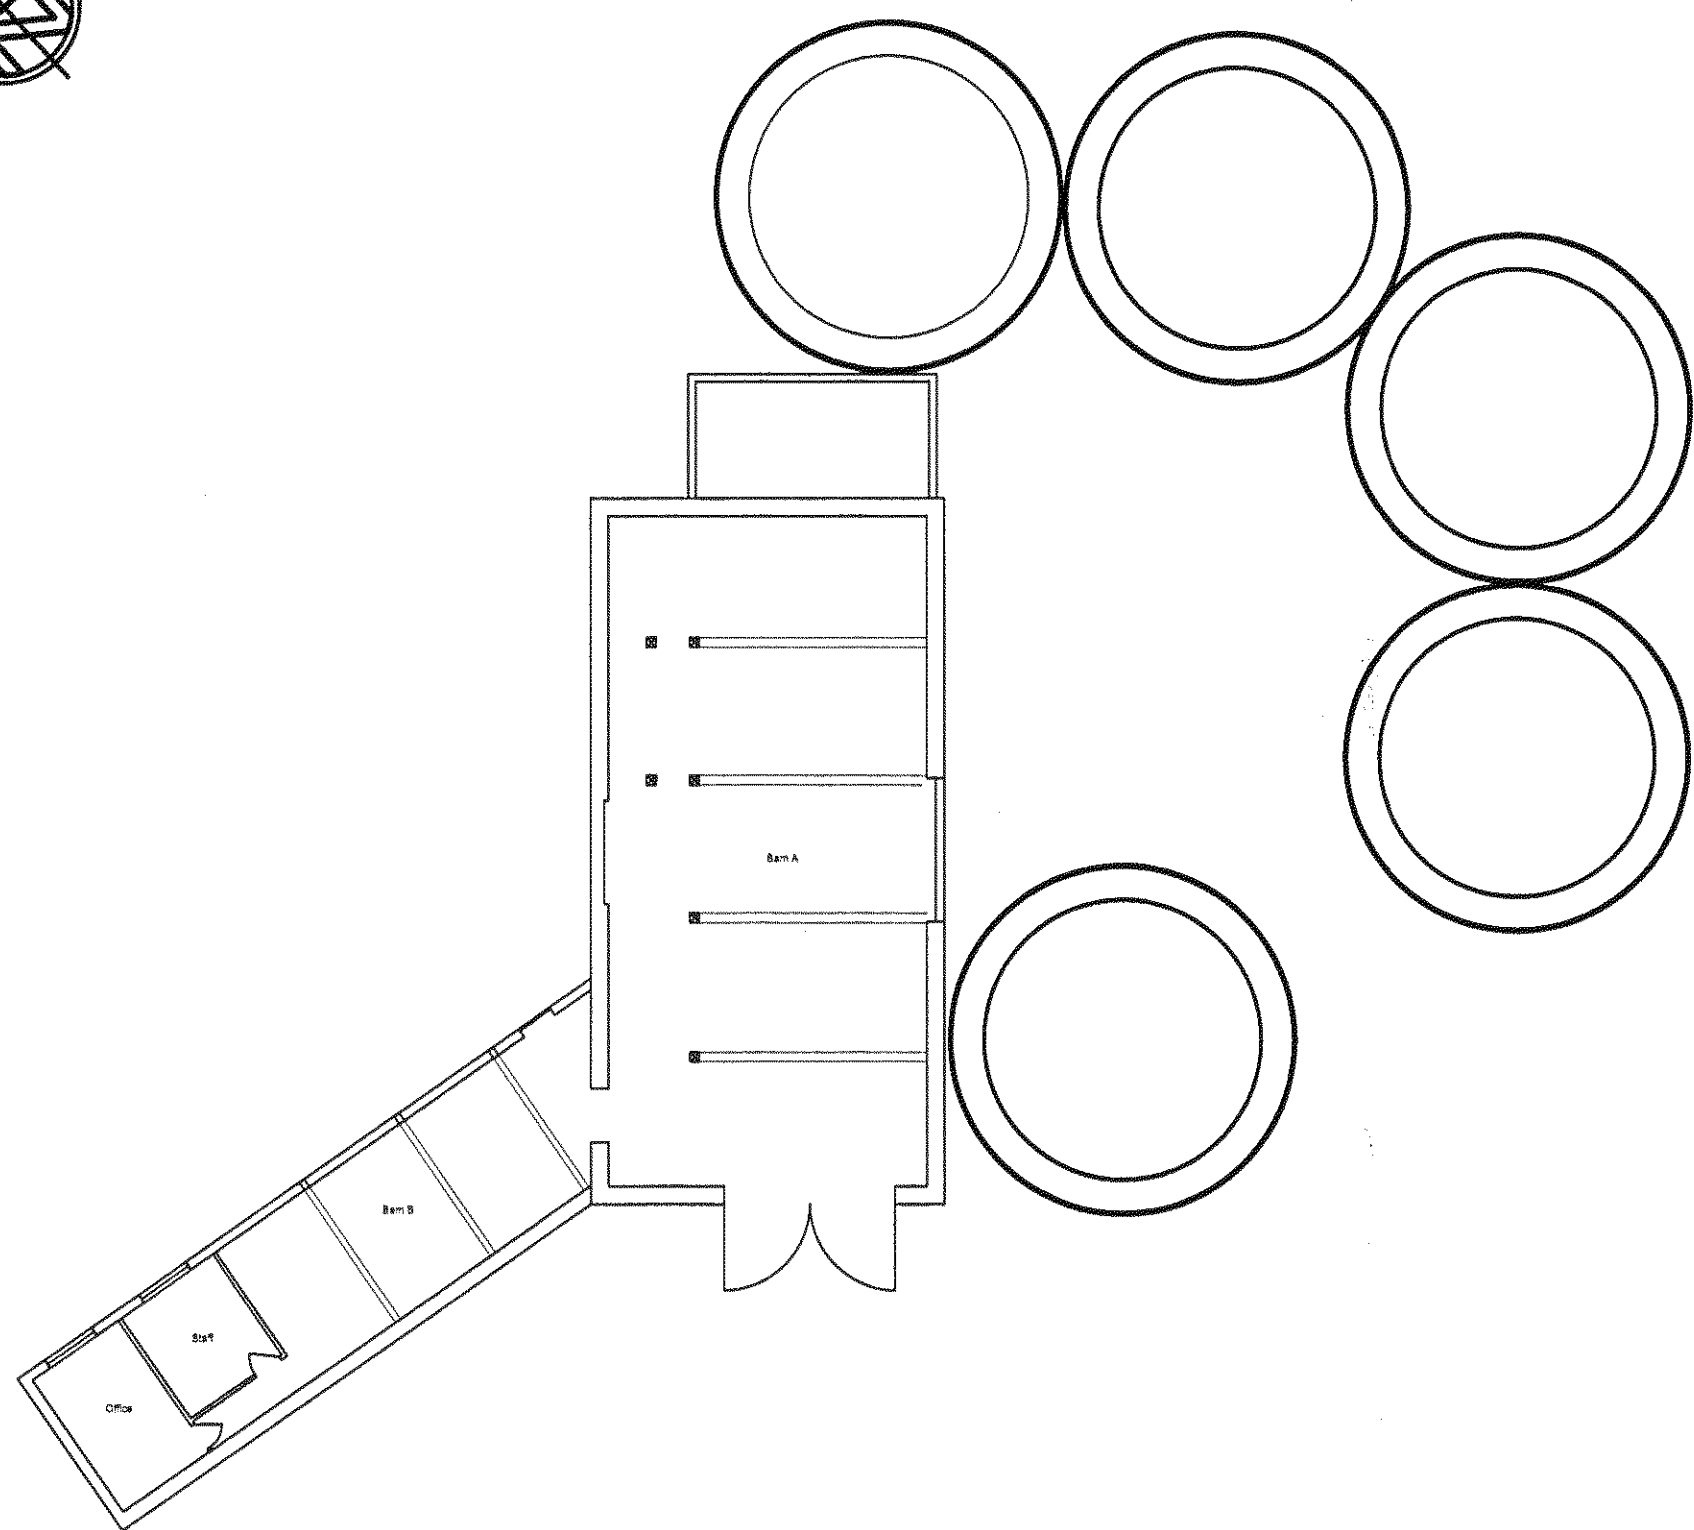


EXISTING PLAN 1:200@A1

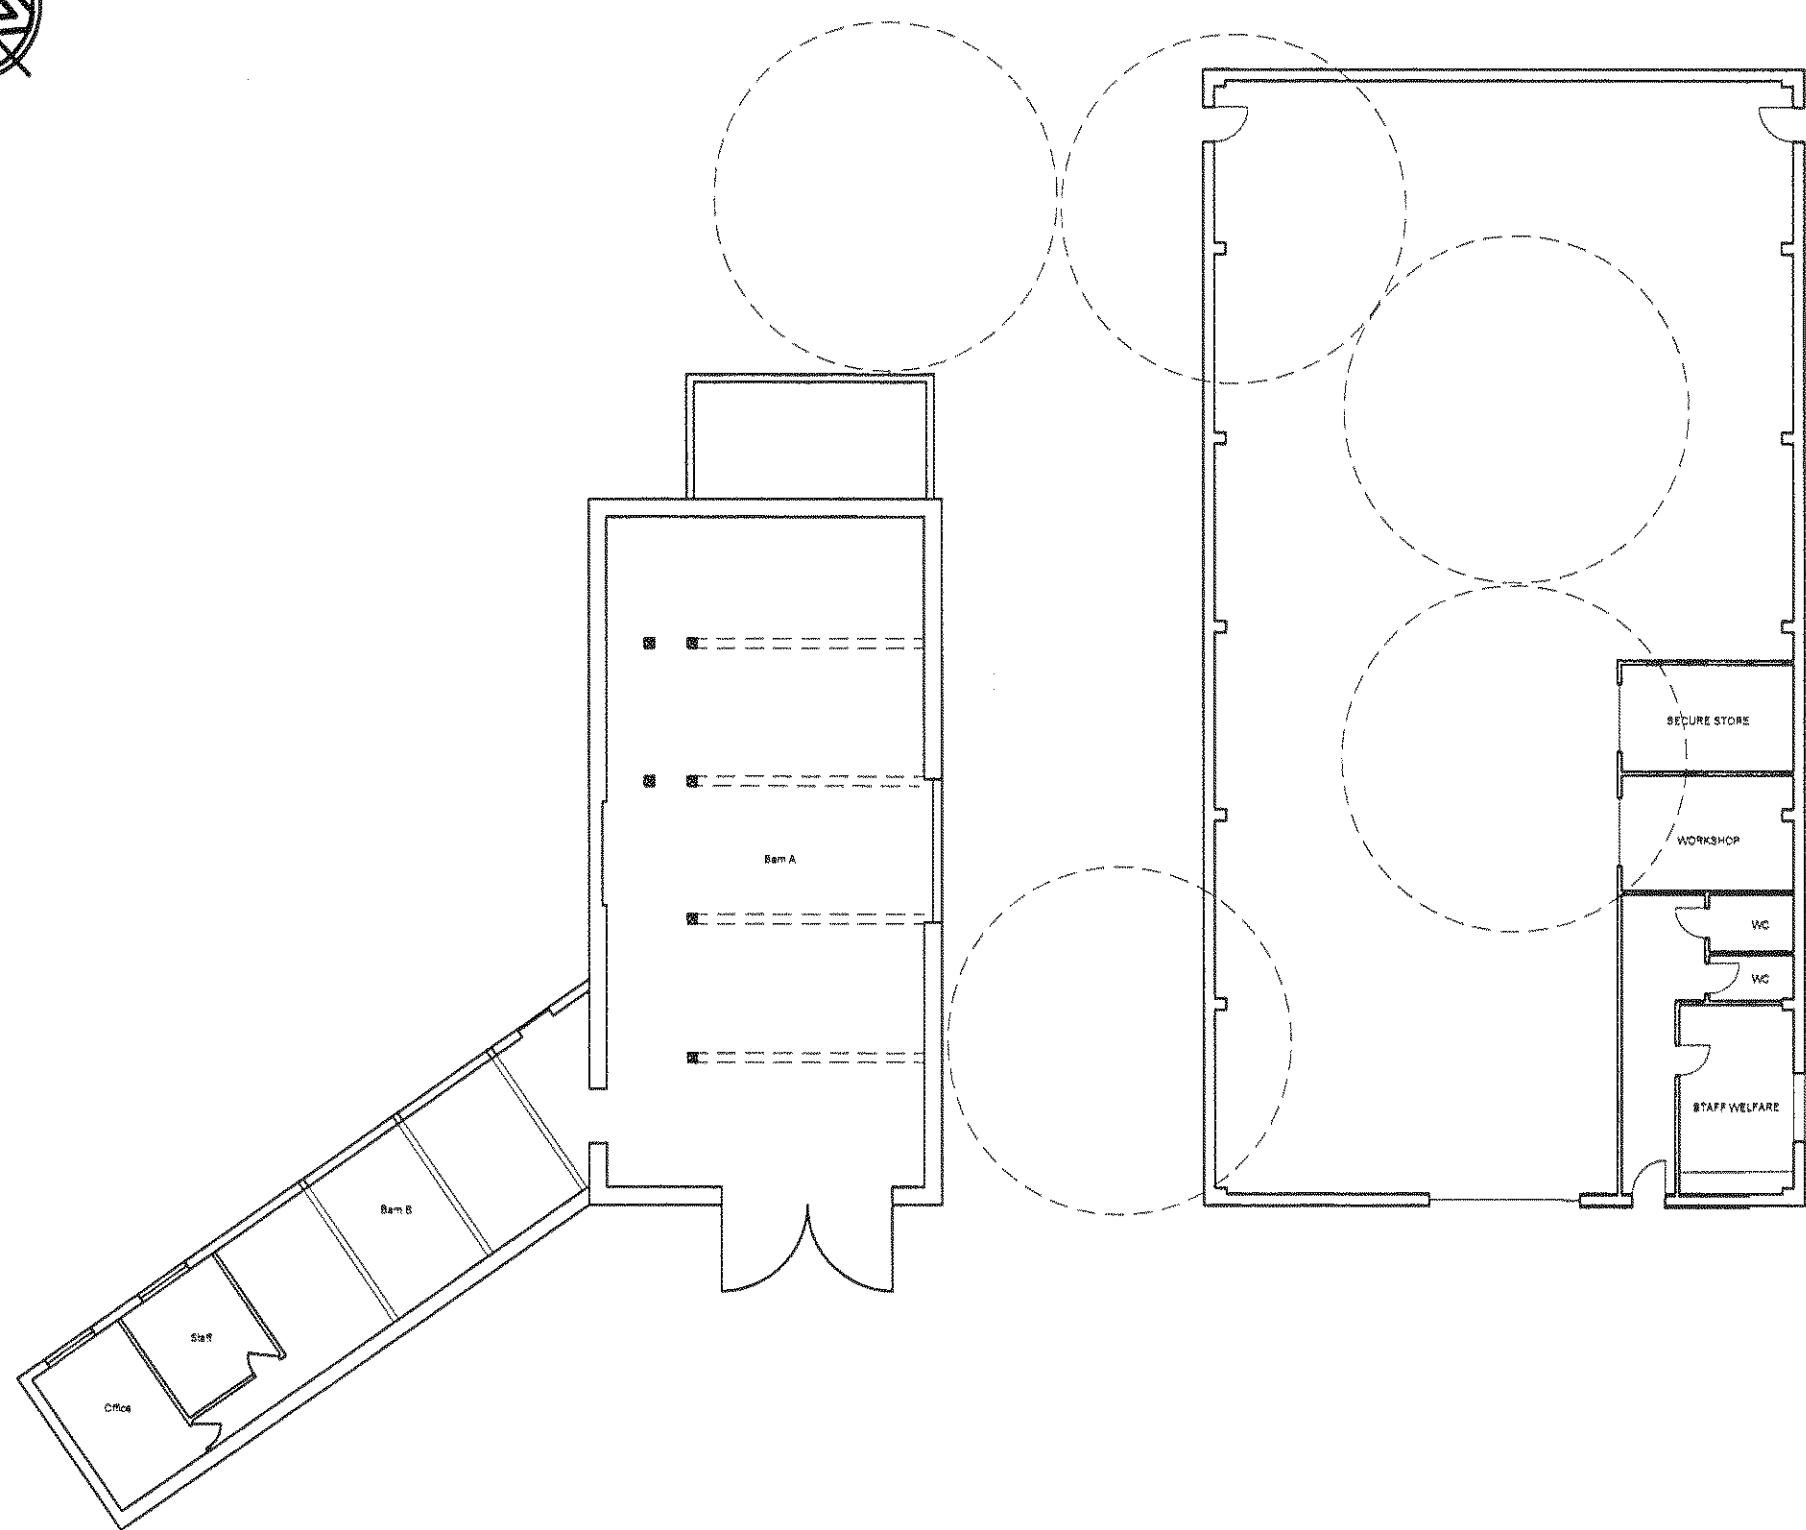


PROPOSED PLAN 1:200@A1

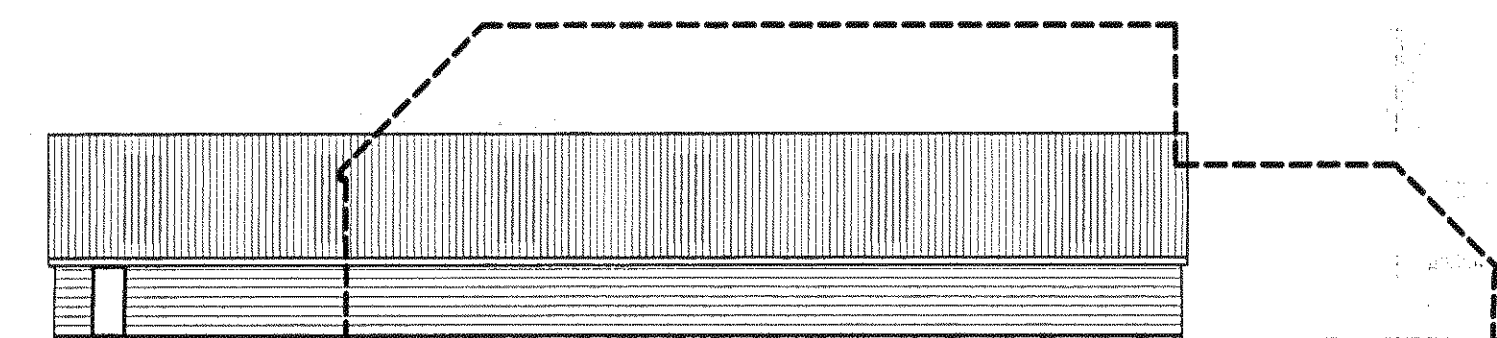


PROPOSED WEST (1 OF 2) ELEVATION 1:200@A1

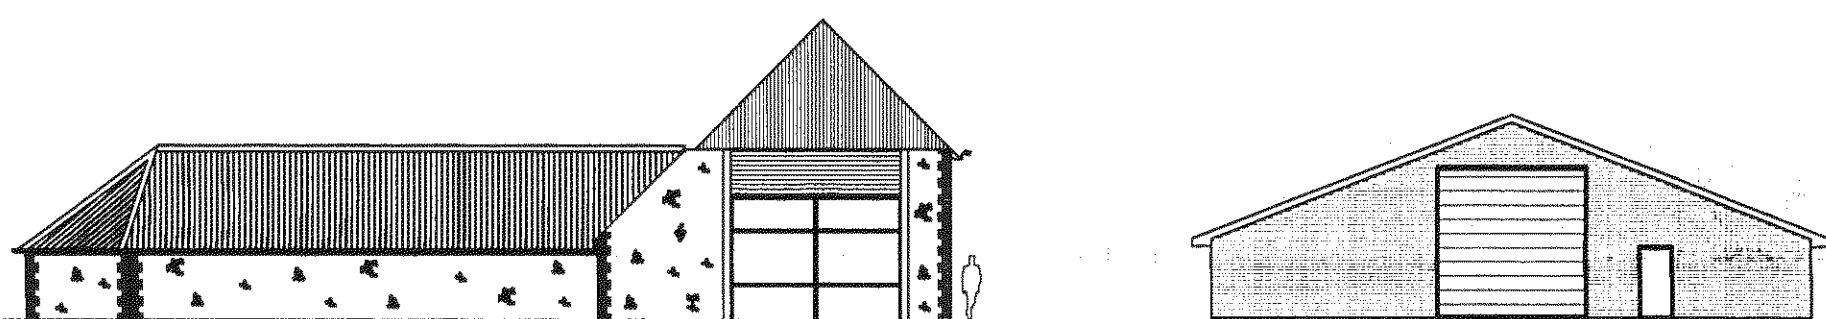


PROPOSED SOUTH ELEVATION 1:200@A1

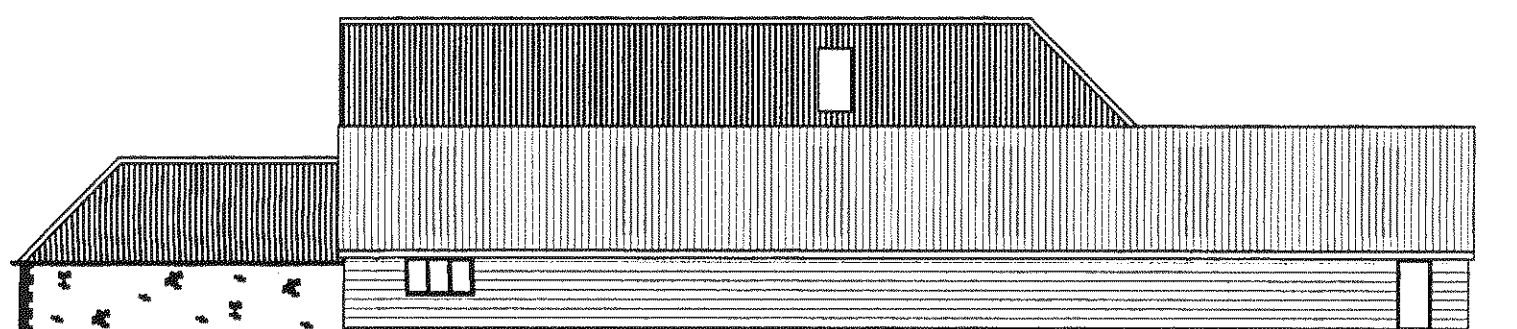


PROPOSED EAST ELEVATION 1:200@A1

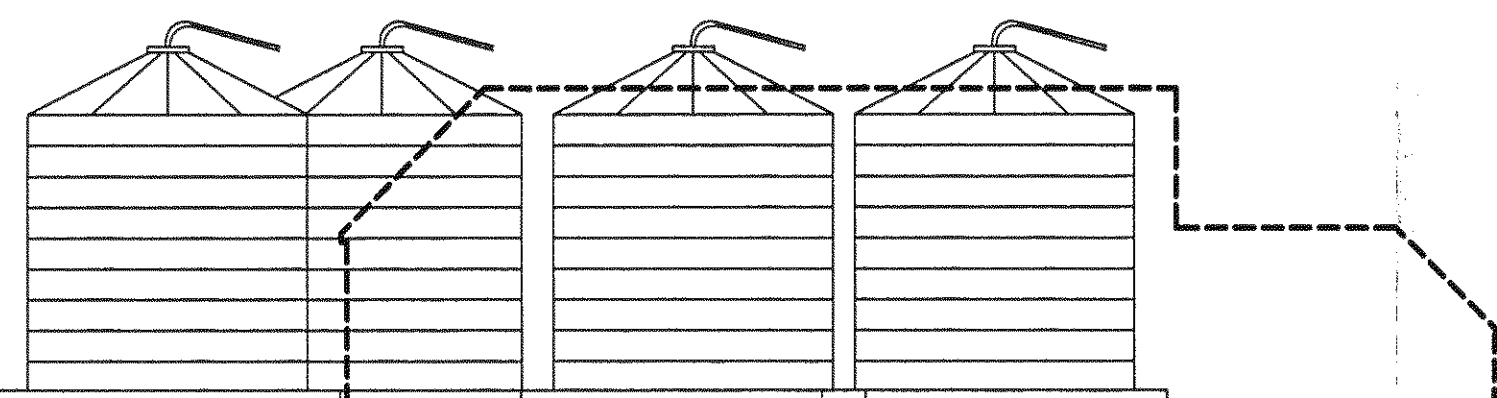


EXISTING WEST (1 OF 2) ELEVATION 1:200@A1

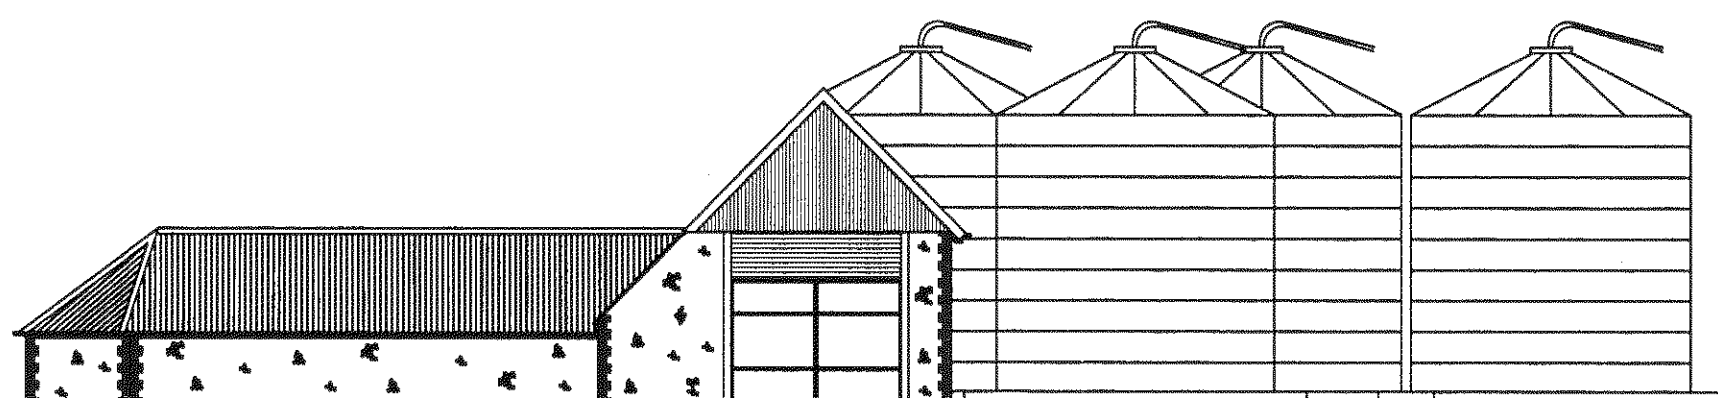


EXISTING SOUTH ELEVATION 1:200@A1

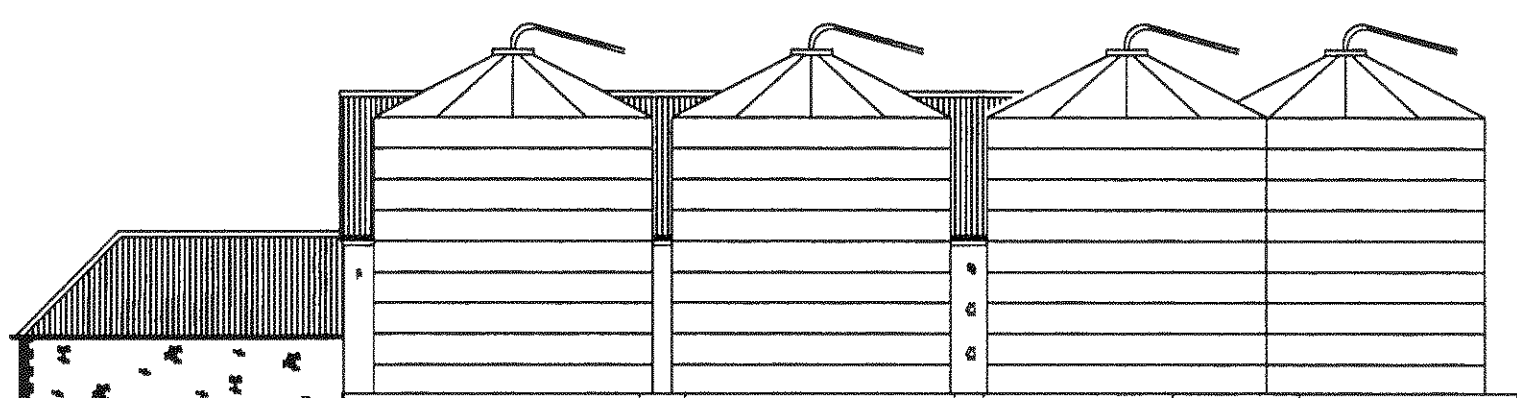

EXISTING EAST ELEVATION 1:200@A1

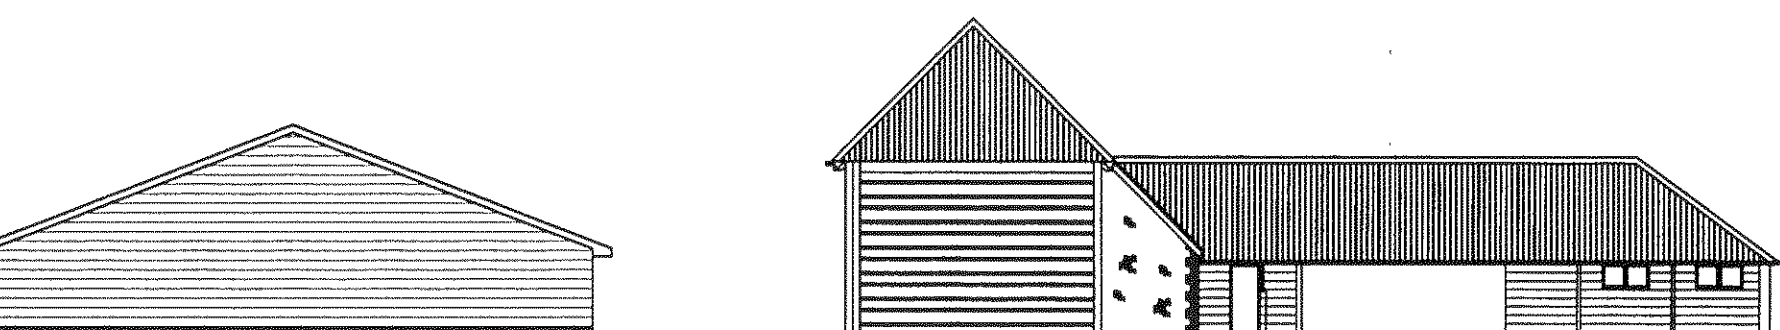


PROPOSED NORTH ELEVATION 1:200@A1

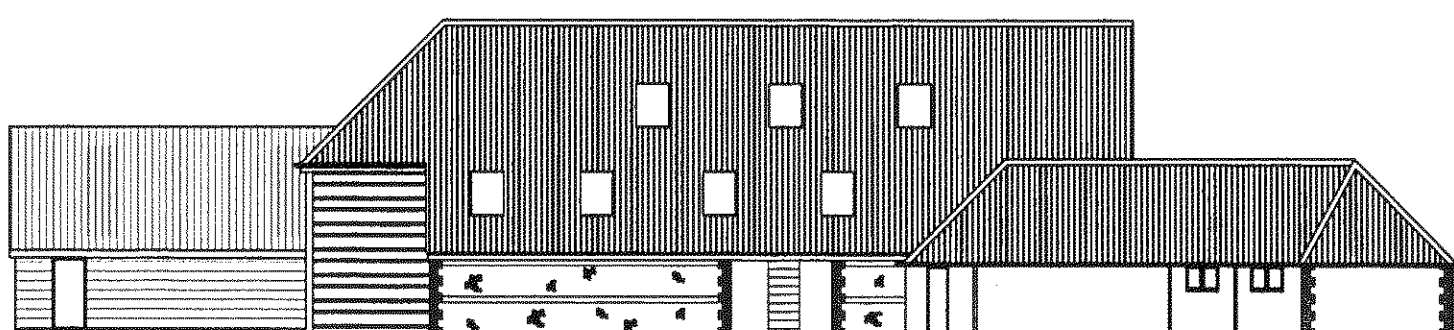


PROPOSED WEST (2 OF 2) ELEVATION 1:200@A1

MATERIALS SCHEDULE:

- ROOF - GREEN PPC METAL PROFILED ROOF
- FRONT (SOUTH) WALL - BRICK
- ALL OTHER WALLS - HORIZONTAL FEATHER EDGED TIMBER BOARDING

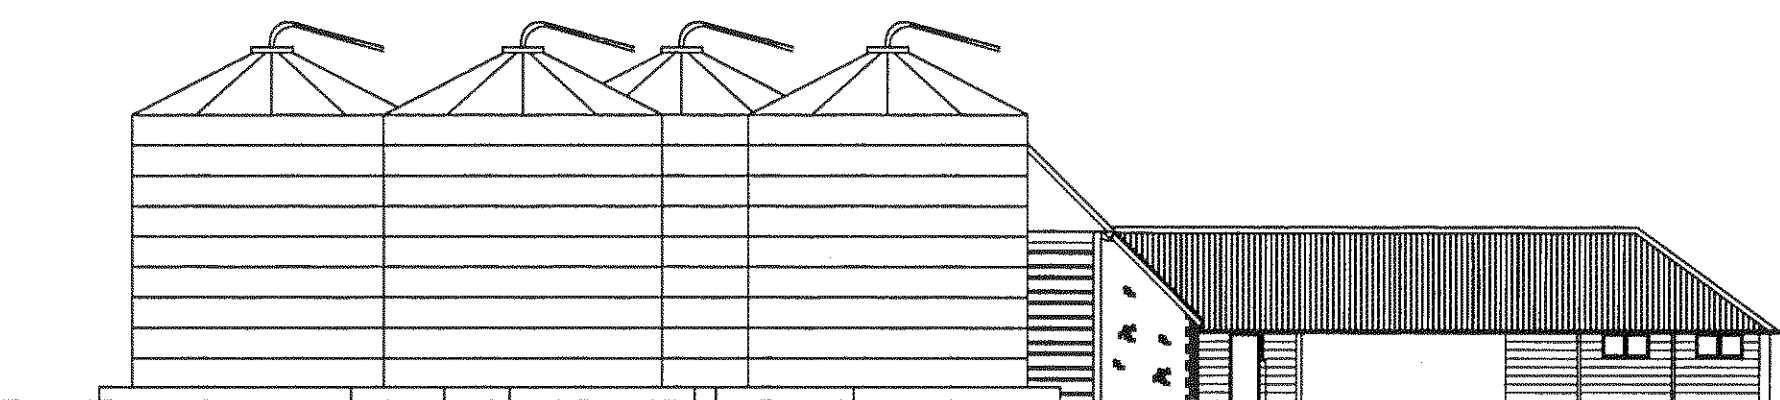

EXISTING NORTH ELEVATION 1:200@A1

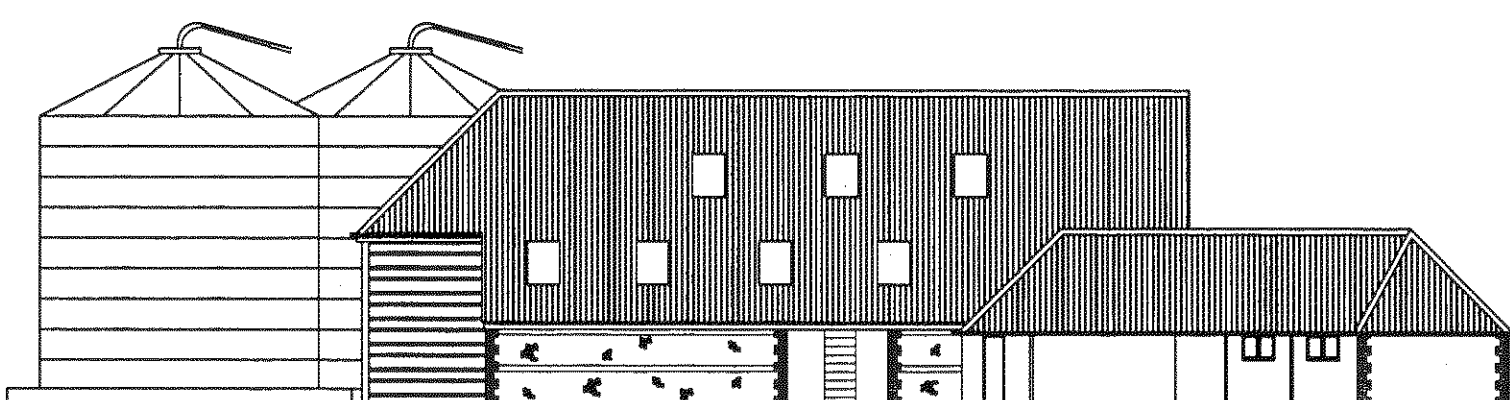

EXISTING WEST (2 OF 2) ELEVATION 1:200@A1

BiS DESIGN

61 Springfield Close Lavant Chichester PO18 0AZ

07887 777085

Project Ryebank Farm, Clymping Drawing No 586/DPA02A Rev 02
Title Floor Plans & Elevations Status Planning