


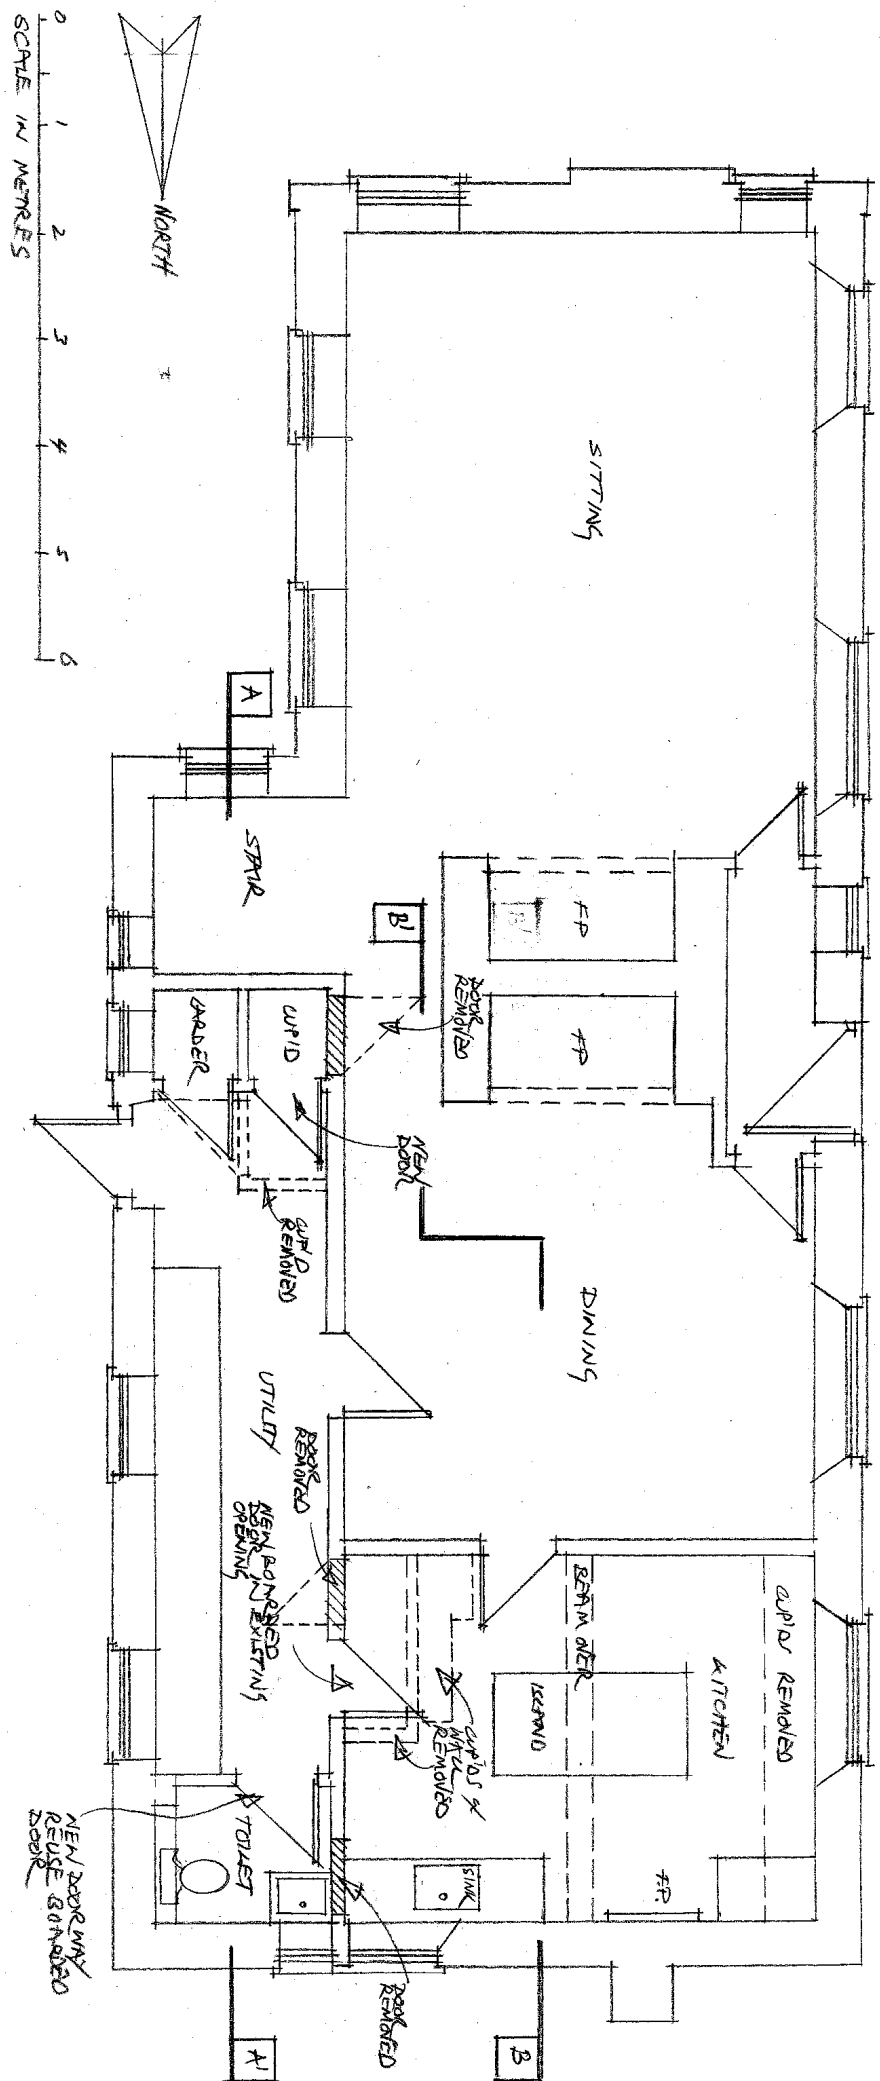

KENTS DAIRY COTTAGES, BN17 5PD

PHILIP WAGNER ARCHITECTS
ARCHITECTURE PLANNING INTERIOR DESIGN
5 LADBROKE ROAD LONDON W11 3PA
TELEPHONE 020 7221 3219 FAX 020 7229 1445
e-mail mailbox@philipwagner.co.uk

GROUND FLOOR PLAN - AS PROPOSED
SCALE 1/50 @ A3
DATE 30/12/01
DRG. NO. 737 / 3
REV.

NO DIMENSIONS TO BE SCALED FROM THIS DRAWING, ALL DIMENSIONS TO BE CHECKED ON SITE