


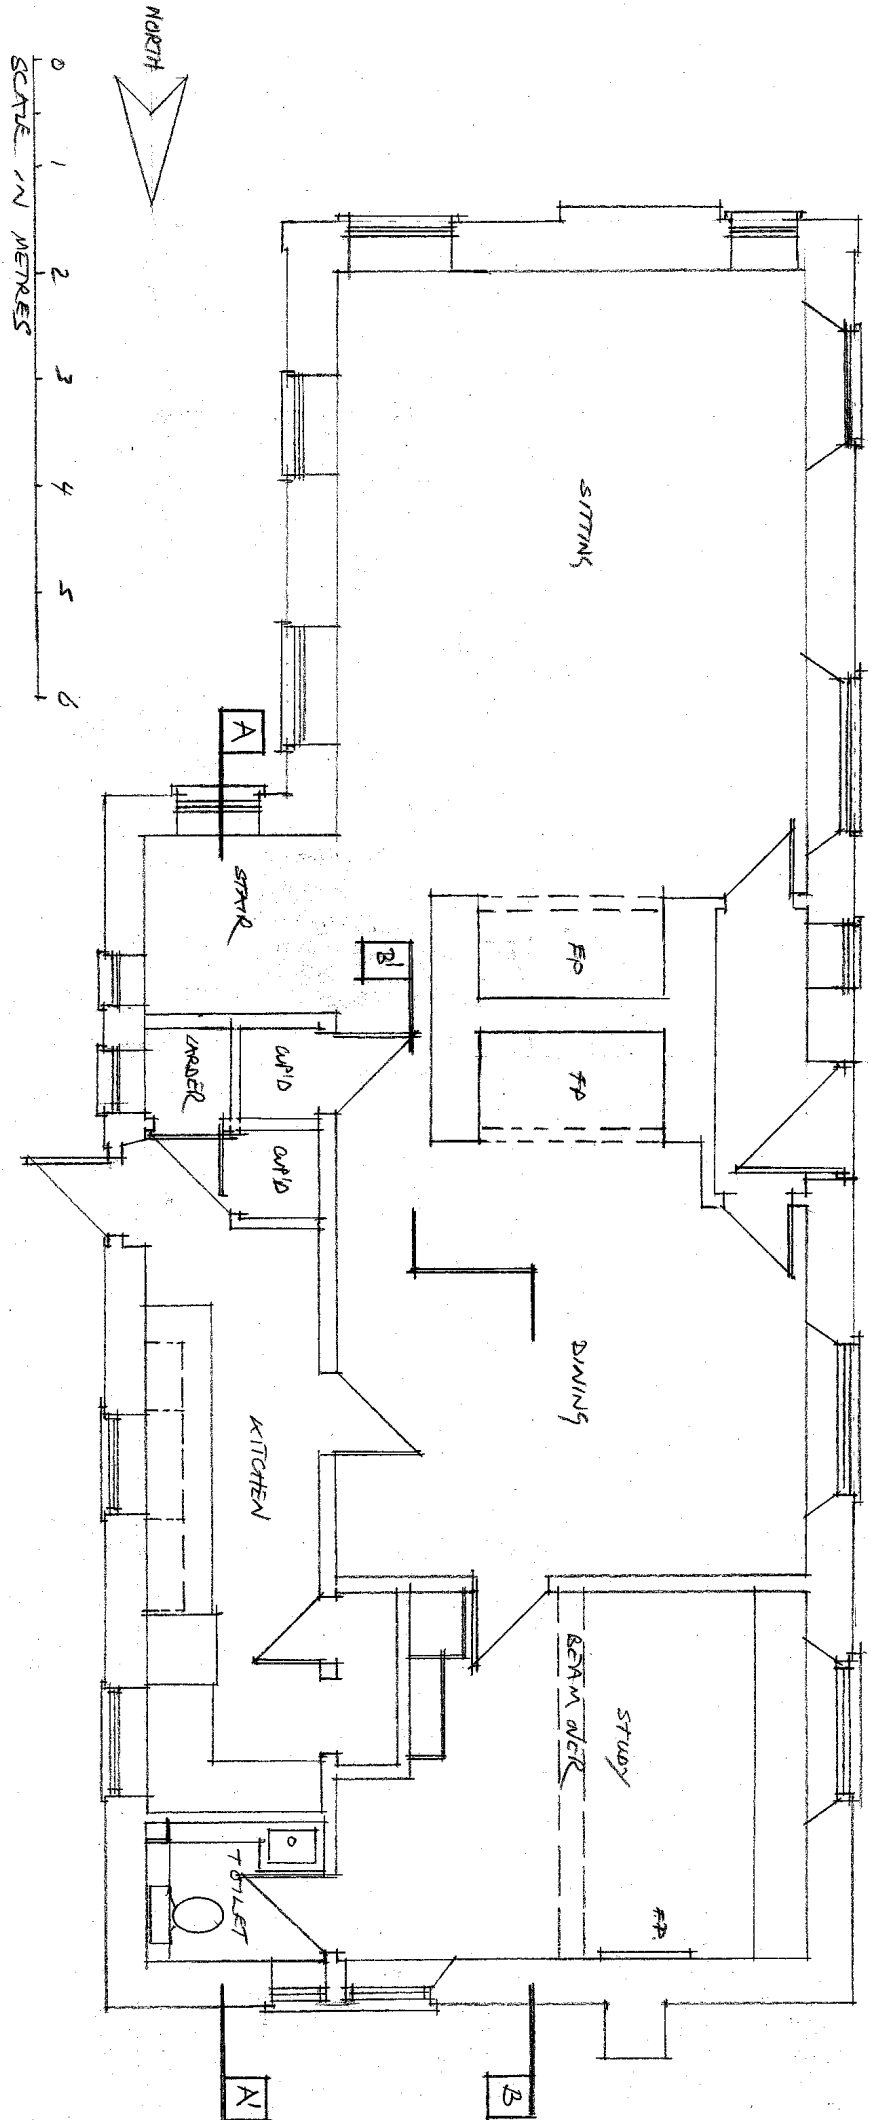

PHILIP WAGNER ARCHITECTS
ARCHITECTURE PLANNING INTERIOR DESIGN
5 LADBROKE ROAD LONDON W113PA
TELEPHONE 020 7231 5219 FAX 020 7239 1445
• e-mail mailbox@philipwagner.co.uk •

KENTS DISTRICT COTTAGES, SN17 5QU

GROUND FLOOR PLAN AS EXISTING

SCALE 1:500
DATE 30/12/21
Dwg. No 737 / 1
REV.

NO DIMENSIONS TO BE SCALED FROM THIS DRAWING, ALL DIMENSIONS TO BE CHECKED ON SITE