


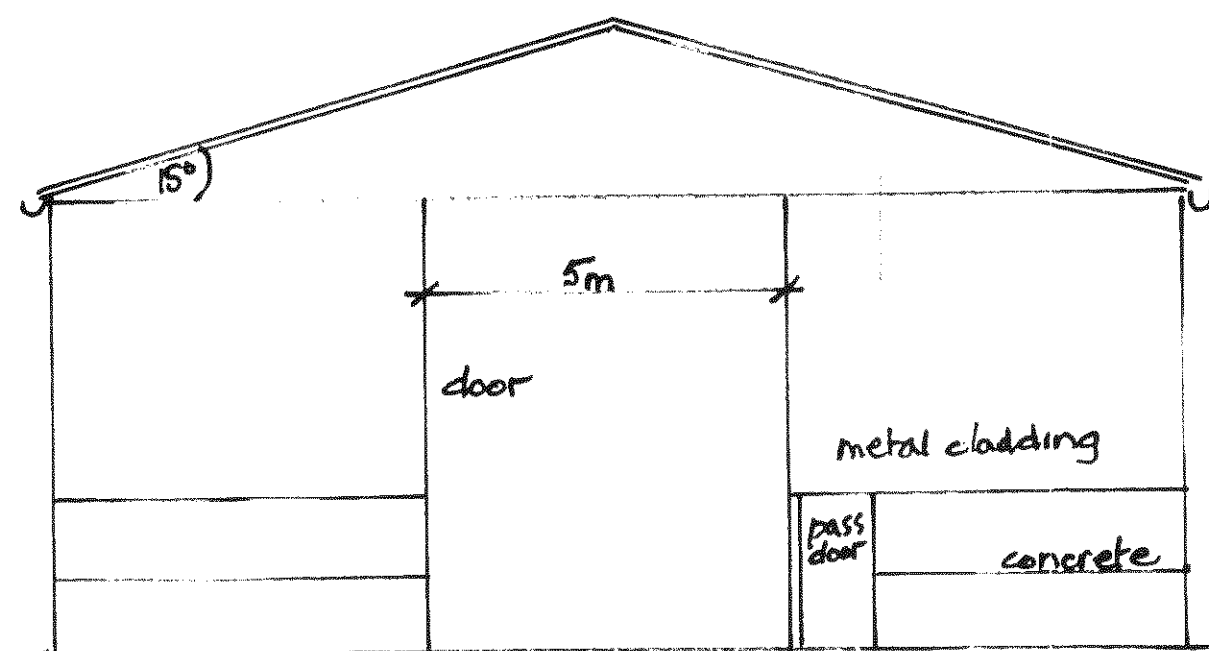


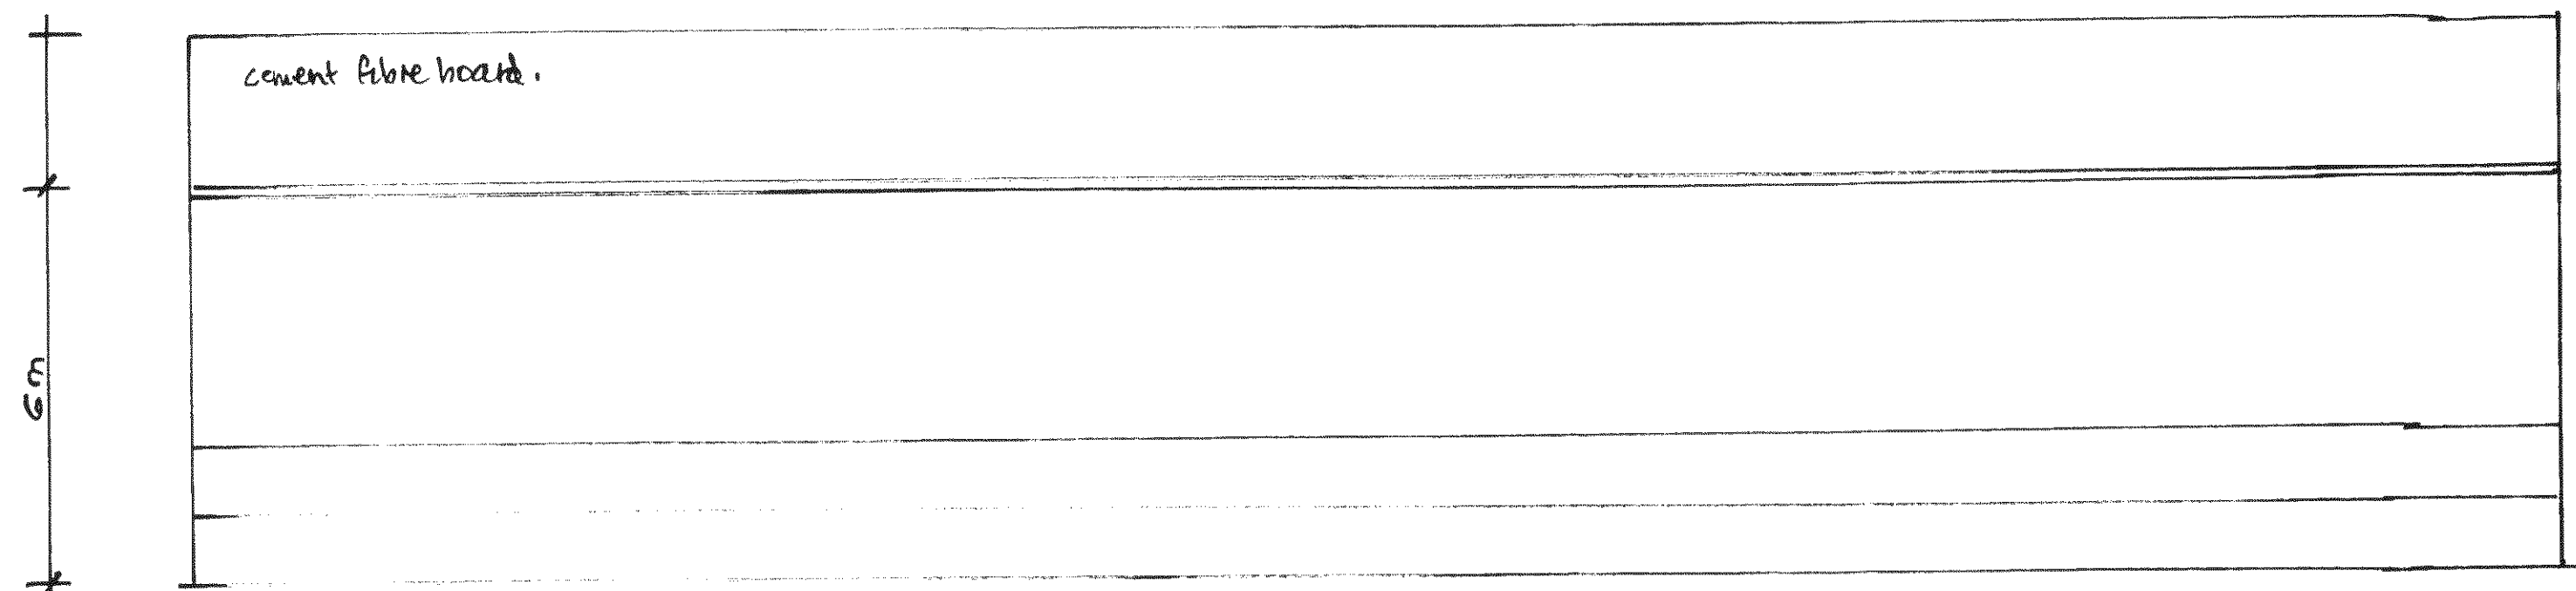

East and West Elevations the same

 

North and South Elevations the same

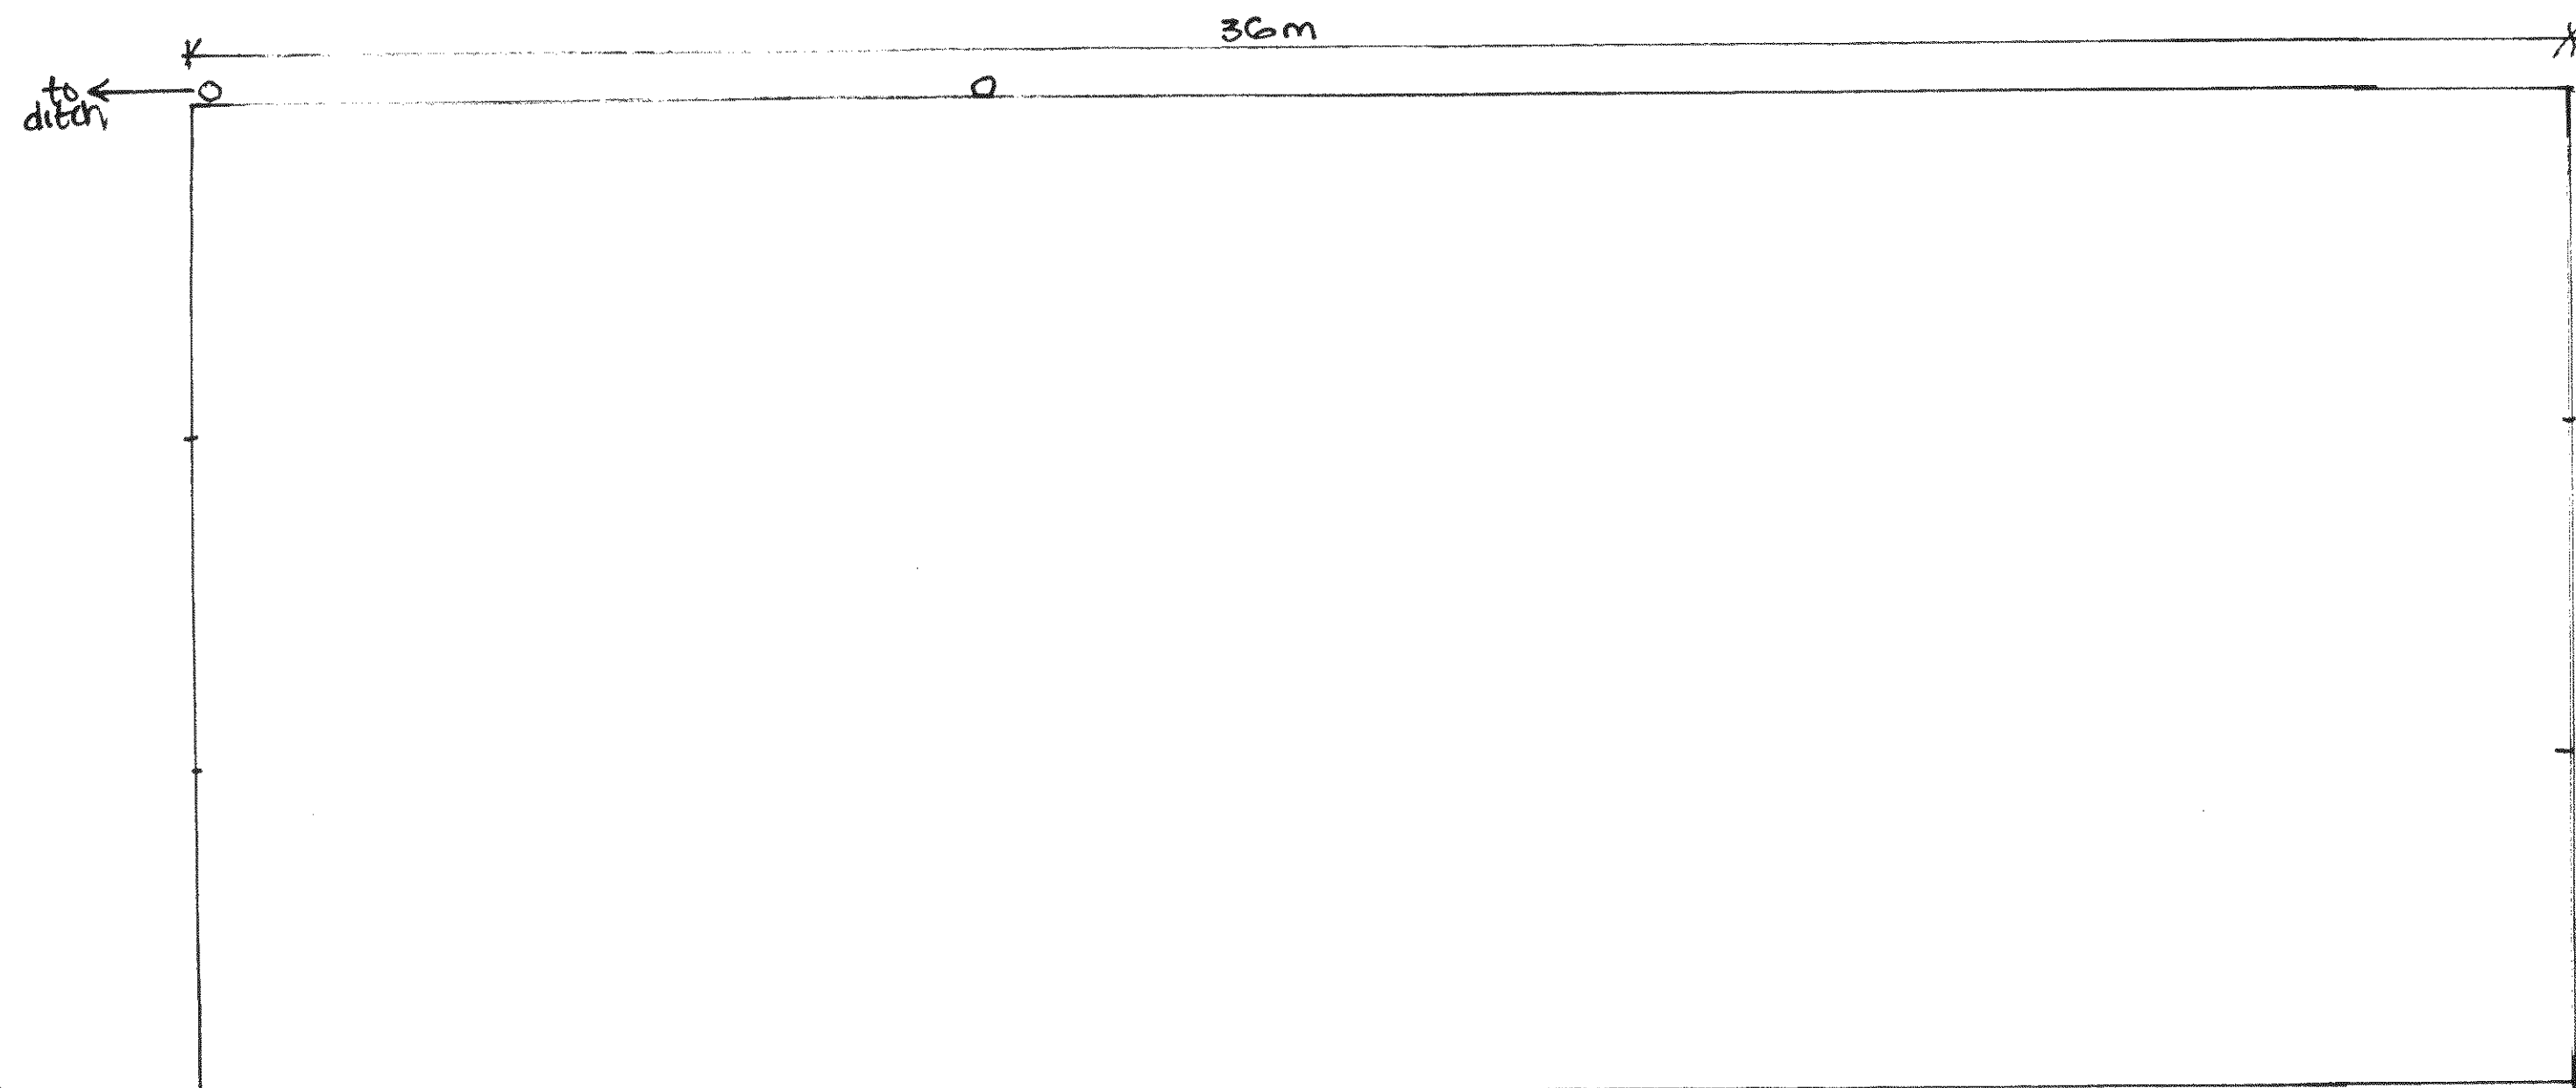

Plan of proposed building scale 1:100

NORTHWOOD FARM CLYMPING.
Proposed agricultural building
Drawing No 1/SMA
Plan & elevations Scale 1:100