

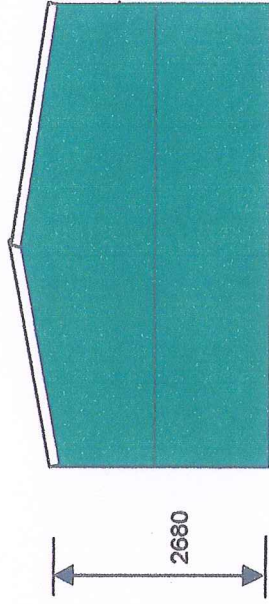


LAYOUT PLAN FOR
UNIT H21
RUDFORD INDUSTRIAL ESTATE
FORD
WEST SUSSEX

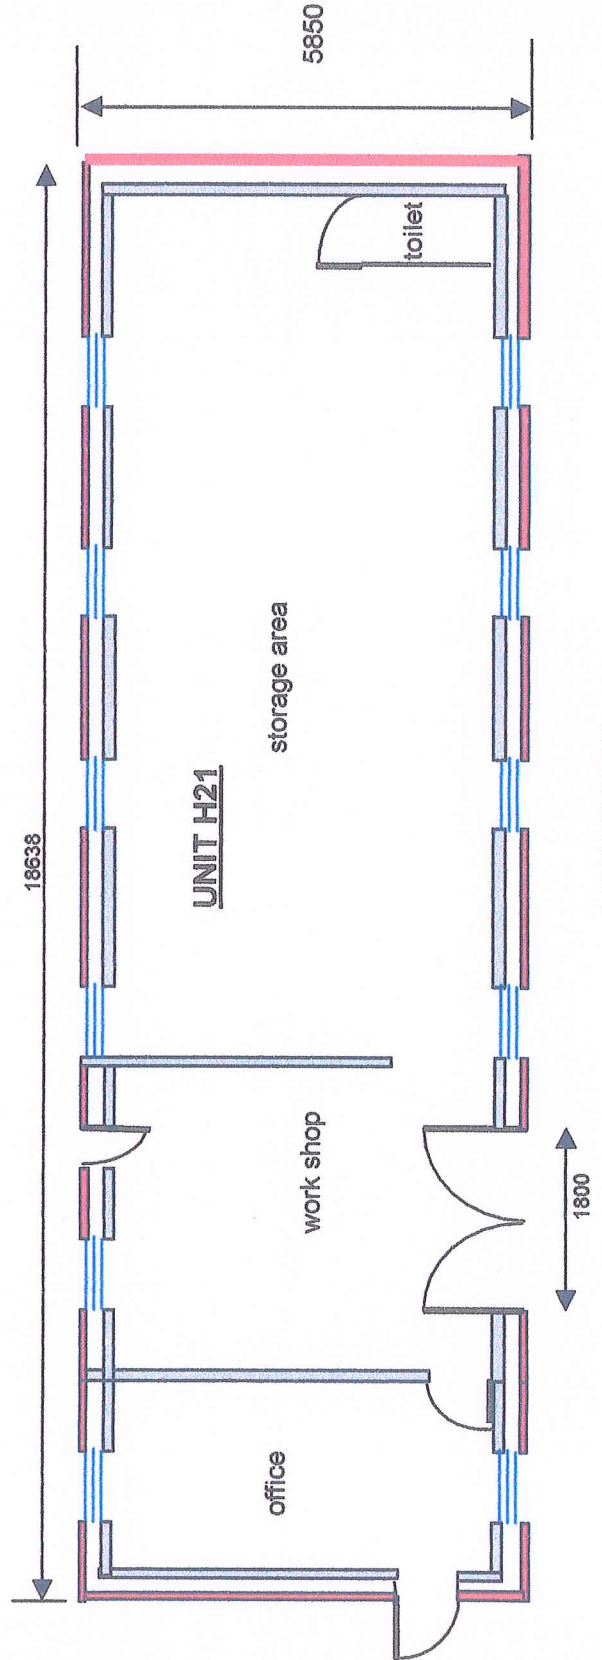

FRONT ELEVATION (OTHER SIDE SIMILAR)

END ELEVATION
(OTHER END SIMILAR)

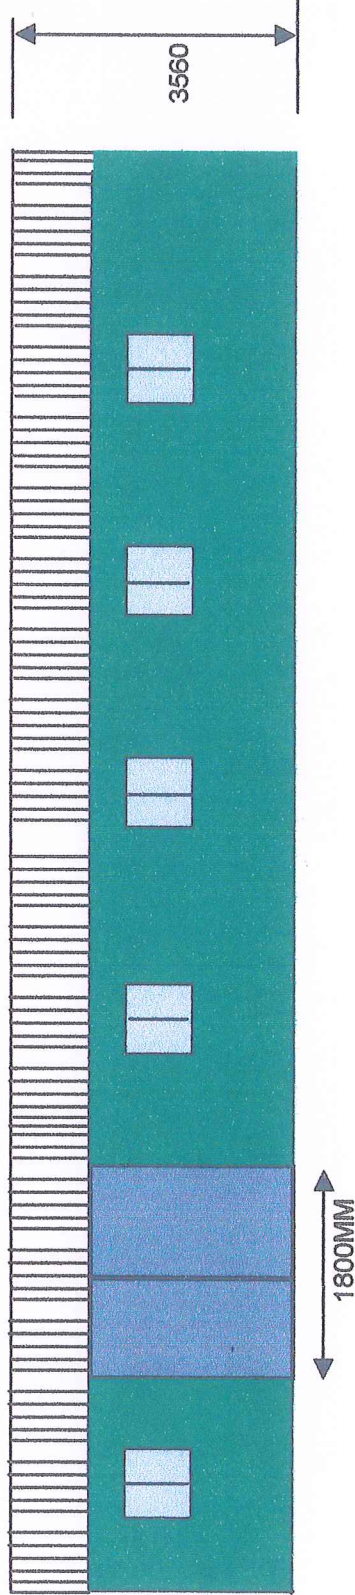

Contact: M P Watts
Concrete Mouldings

Scale: 1: 75

Date: 3rd July 2017

LAYOUT PLAN