




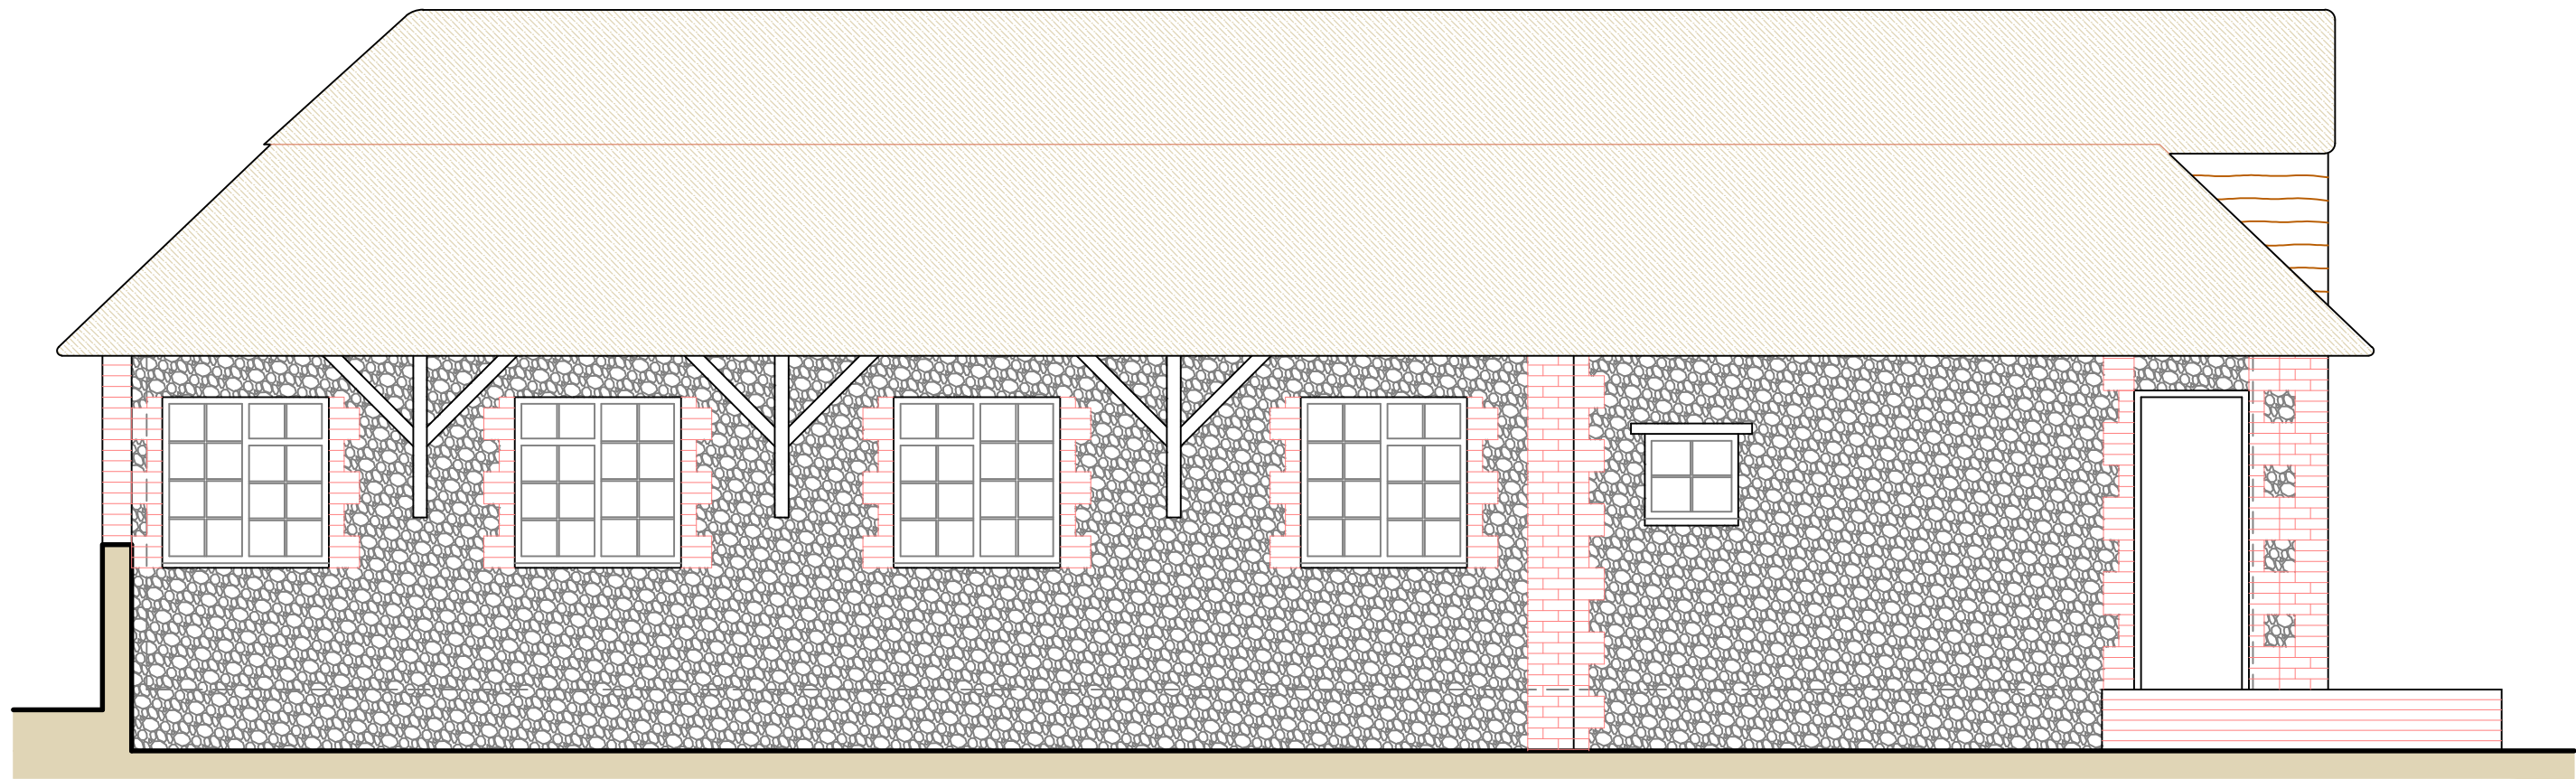


Existing West Elevation
SCALE 1=50

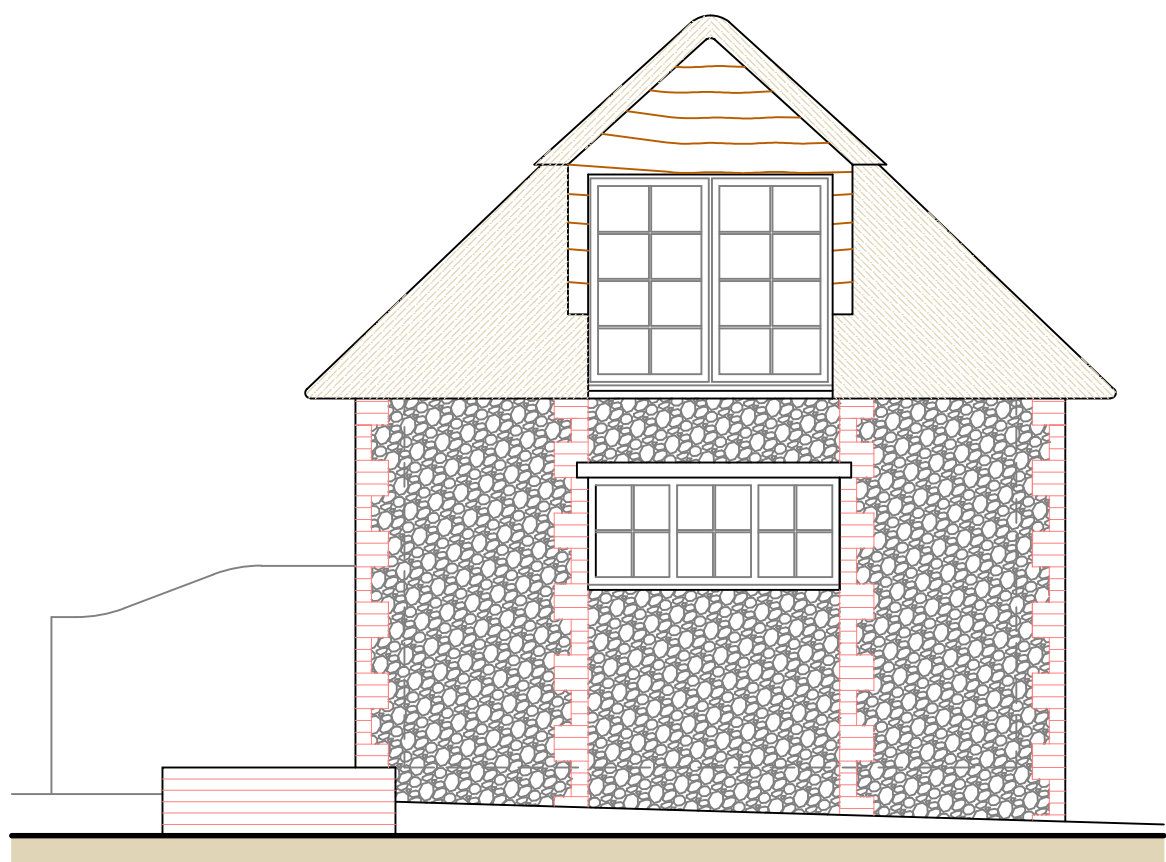


Existing South Elevation
SCALE 1=50

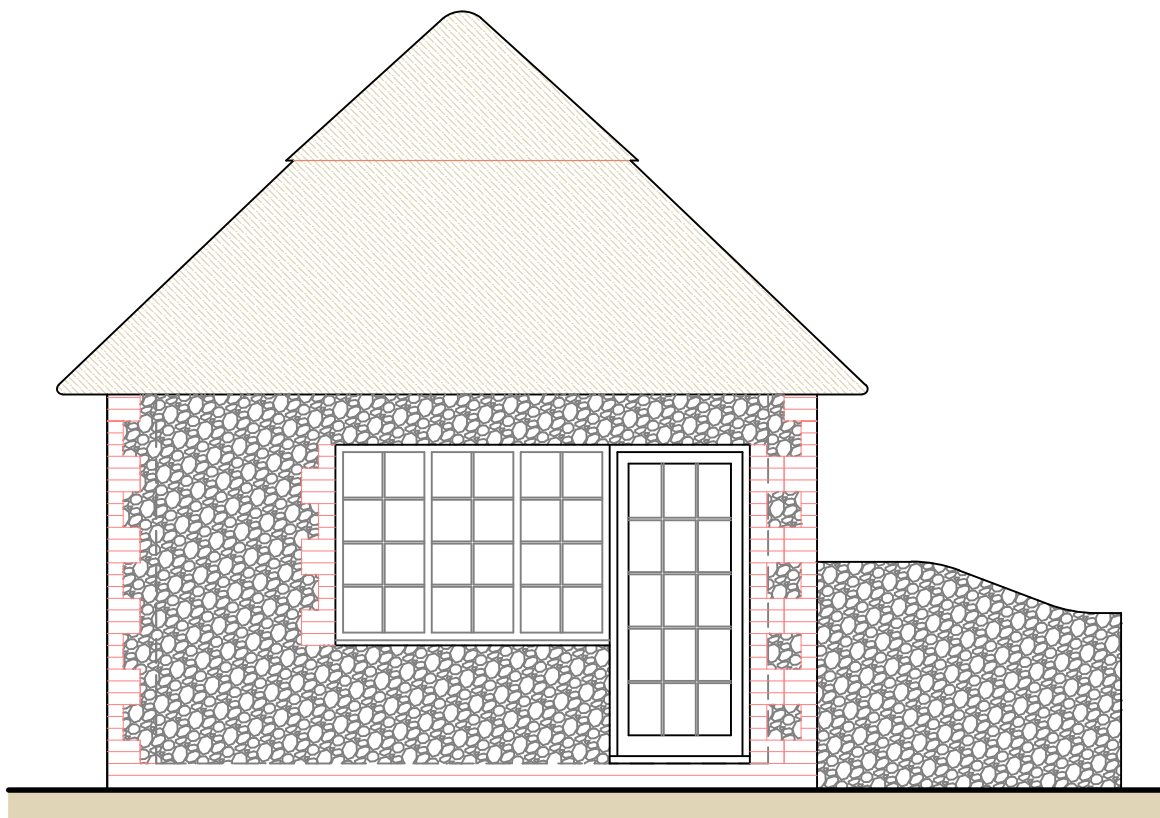

Existing North Elevation
SCALE 1=50

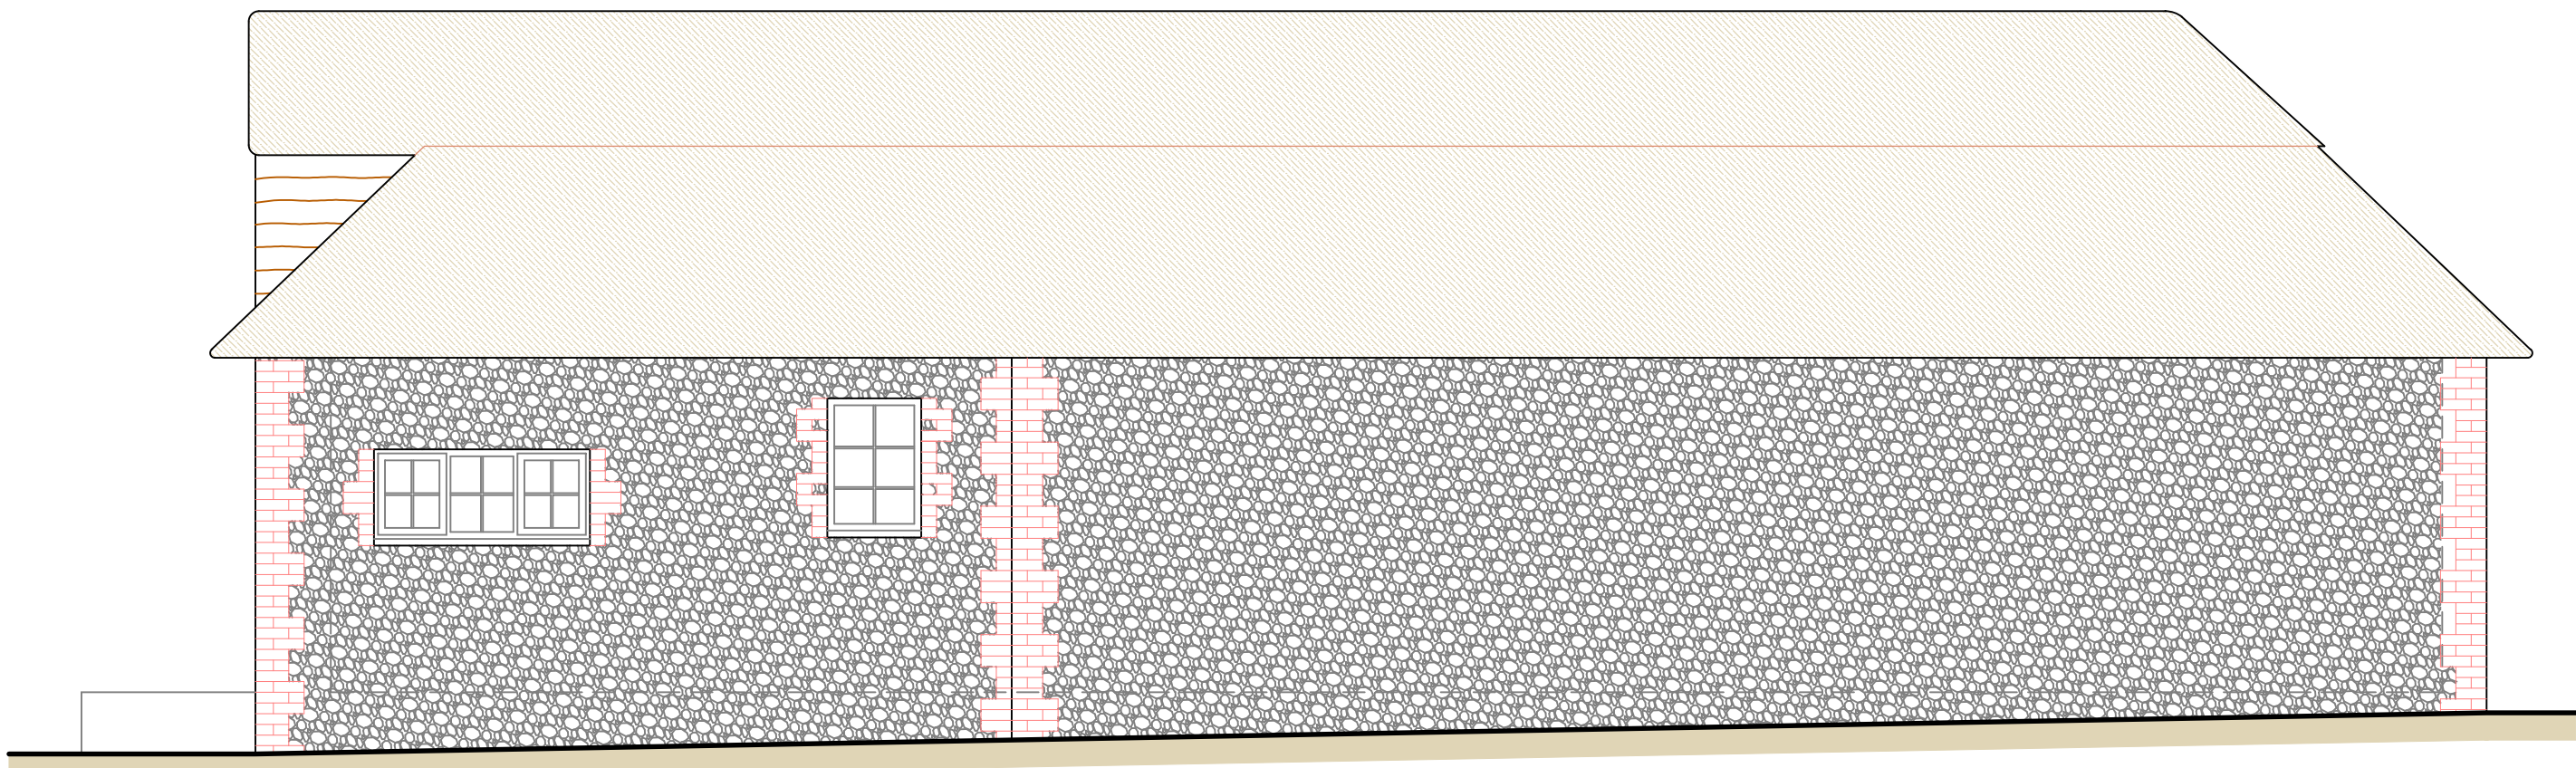

Existing East Elevation
SCALE 1=50

 

Notes:
All dimensions must be checked/verified on site.
No responsibility or liability is accepted for CDM unless
otherwise agreed in writing.

	Date	Revisions

Client

Mr G.Love

Job Title

Climping Mill Project

Drawing Title

Mill Thatch
Existing
Elevations

**Architectural & Historic
Buildings Consultants**

Mob: 07909 544908
Email: info@dgc-consultants.com
Web: www.dgc-consultants.com

Date 18/06/2018 Drawn By GSB

Scale 1:50 @ A1 (as illustrated)



Drg. No.
DGC-21815/MT03

Rev.

© Copyright

841 x 594mm A1