




ARUN DISTRICT COUNCIL				
No.	cm	23		06
RECEIVED				7.12.06

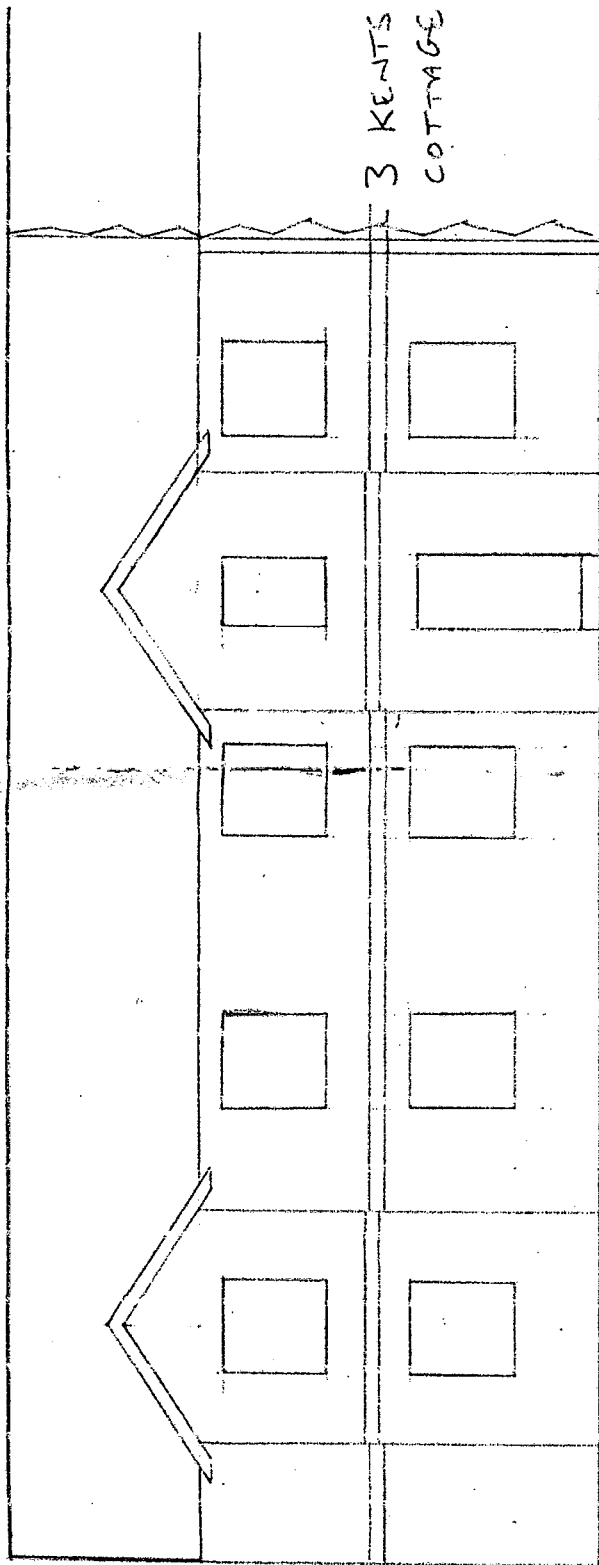

SOUTH ELEVATION
SCALE 1 : 100

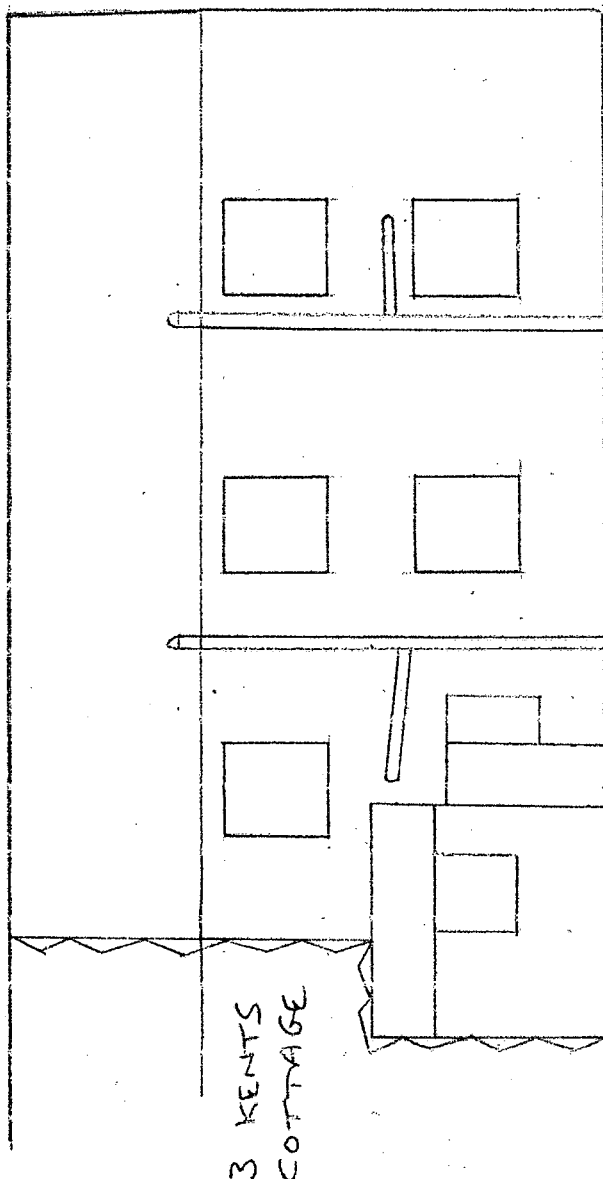

NORTH ELEVATION
SCALE 1 : 100

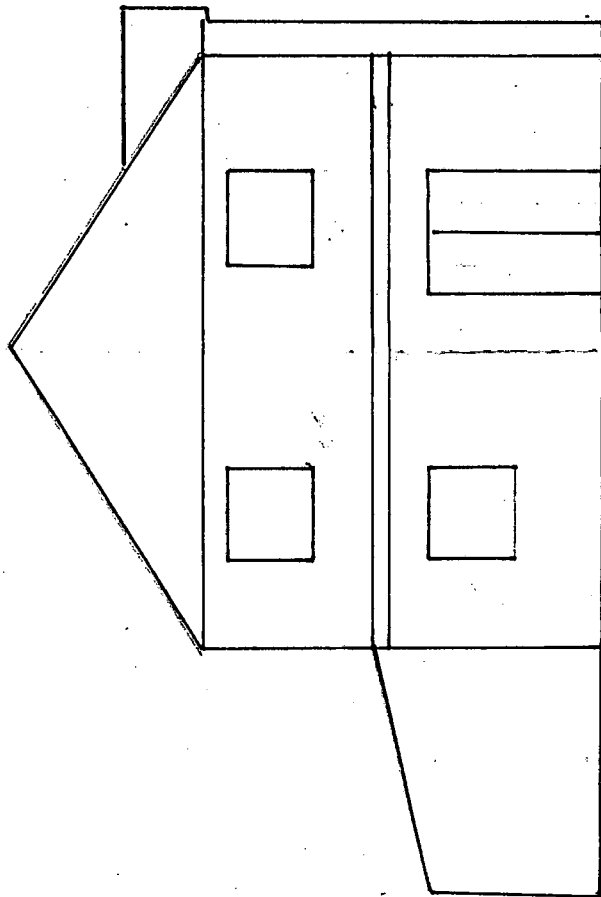

WEST ELEVATION
SCALE 1 : 100

ELEVATION EXISTING
Sadlers Brookpit Lane Climping BN17 5QU