




ARUN DISTRICT COUNCIL			
No.	cm	23	06
RECEIVED			7.12.06

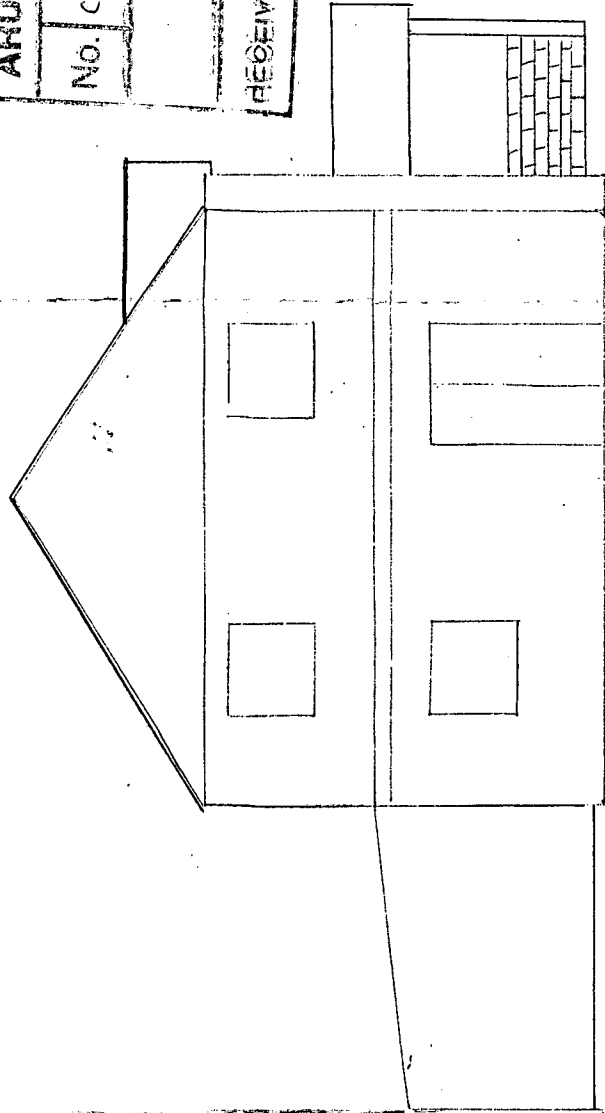

WEST ELEVATION
SCALE 1 : 100

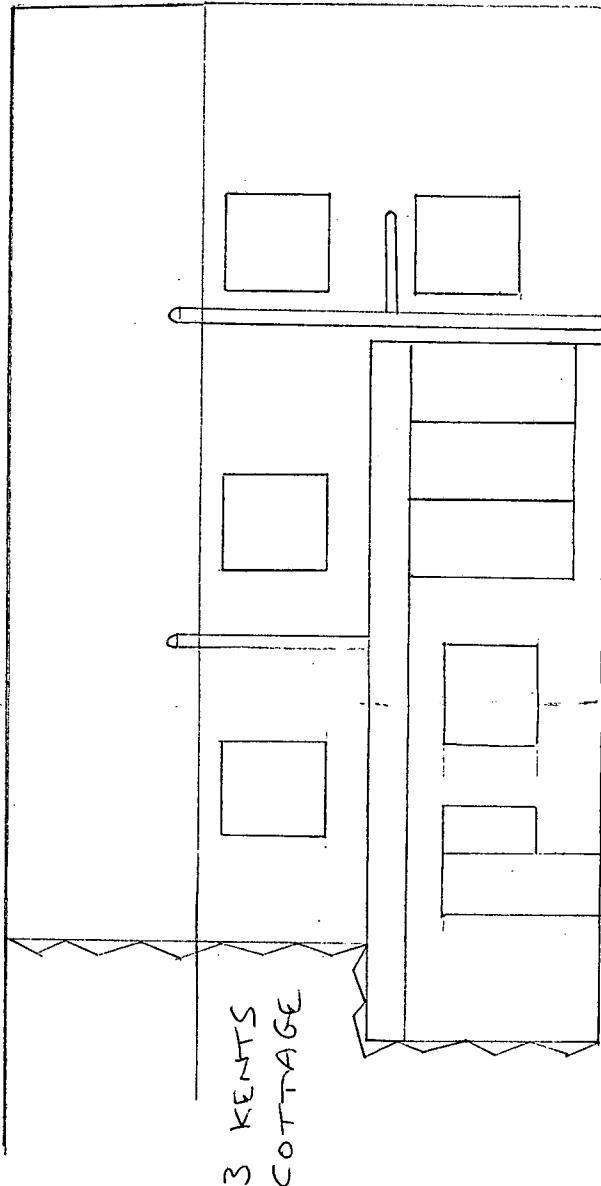


NORTH ELEVATION
SCALE 1 : 100

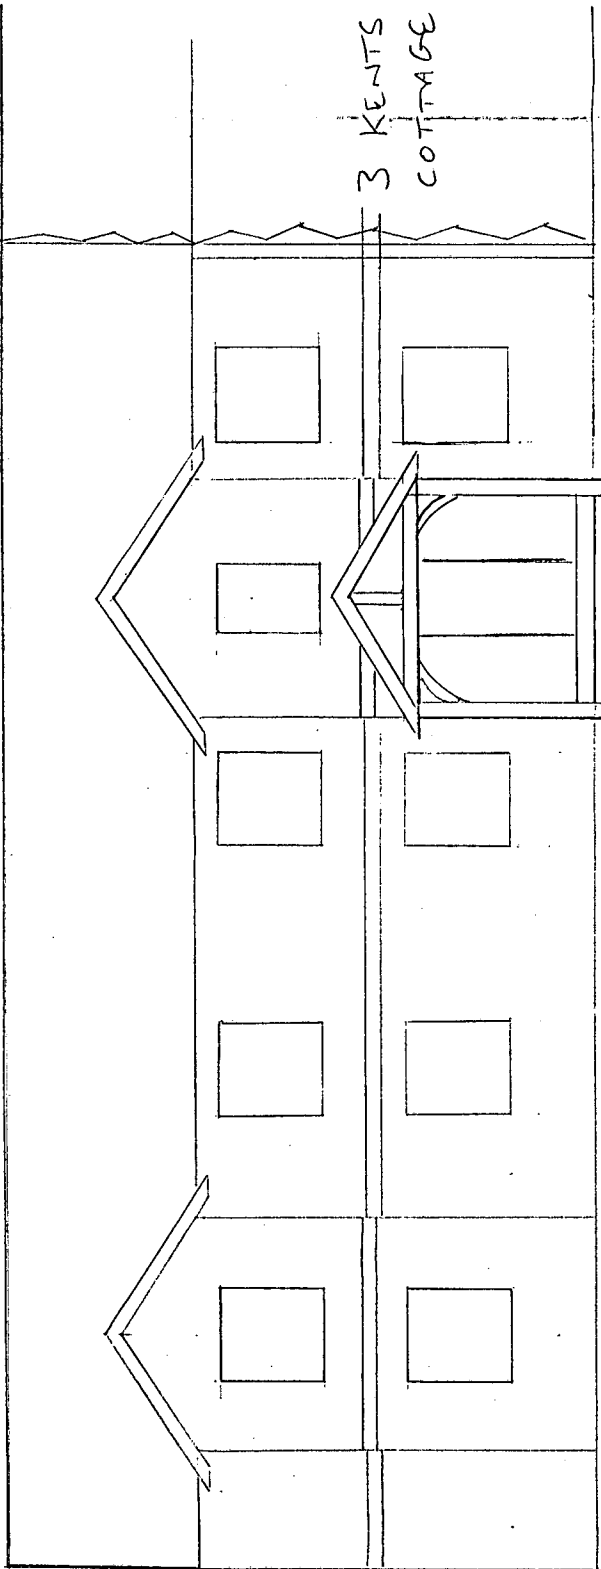

SOUTH ELEVATION
SCALE 1 : 100

ELEVATION PROPOSED
Sadlers Brookpit Lane Climping BN17 5QU

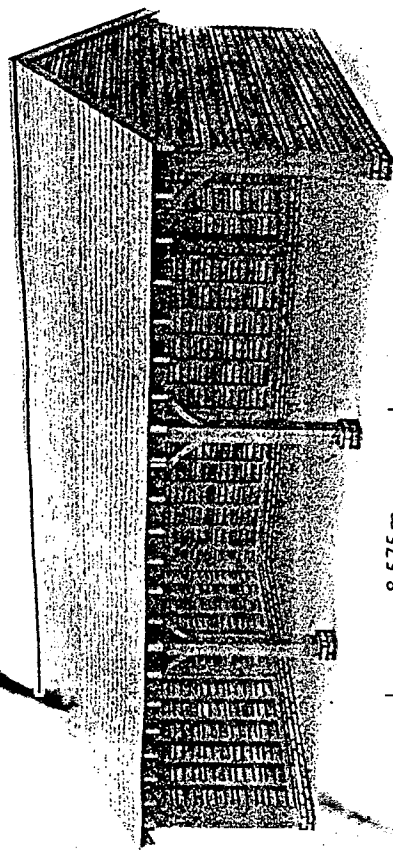

PROPOSED CAR PORT
Not to scale

