



SITE LAYOUT 1:250


RIBA

Chartered Practice

etb

Architects Registration Board

The drawing is the copyright of ADP Architects Ltd. It may not be altered or reproduced in any form, or passed onto third parties without the written consent of ADP Architects Ltd.

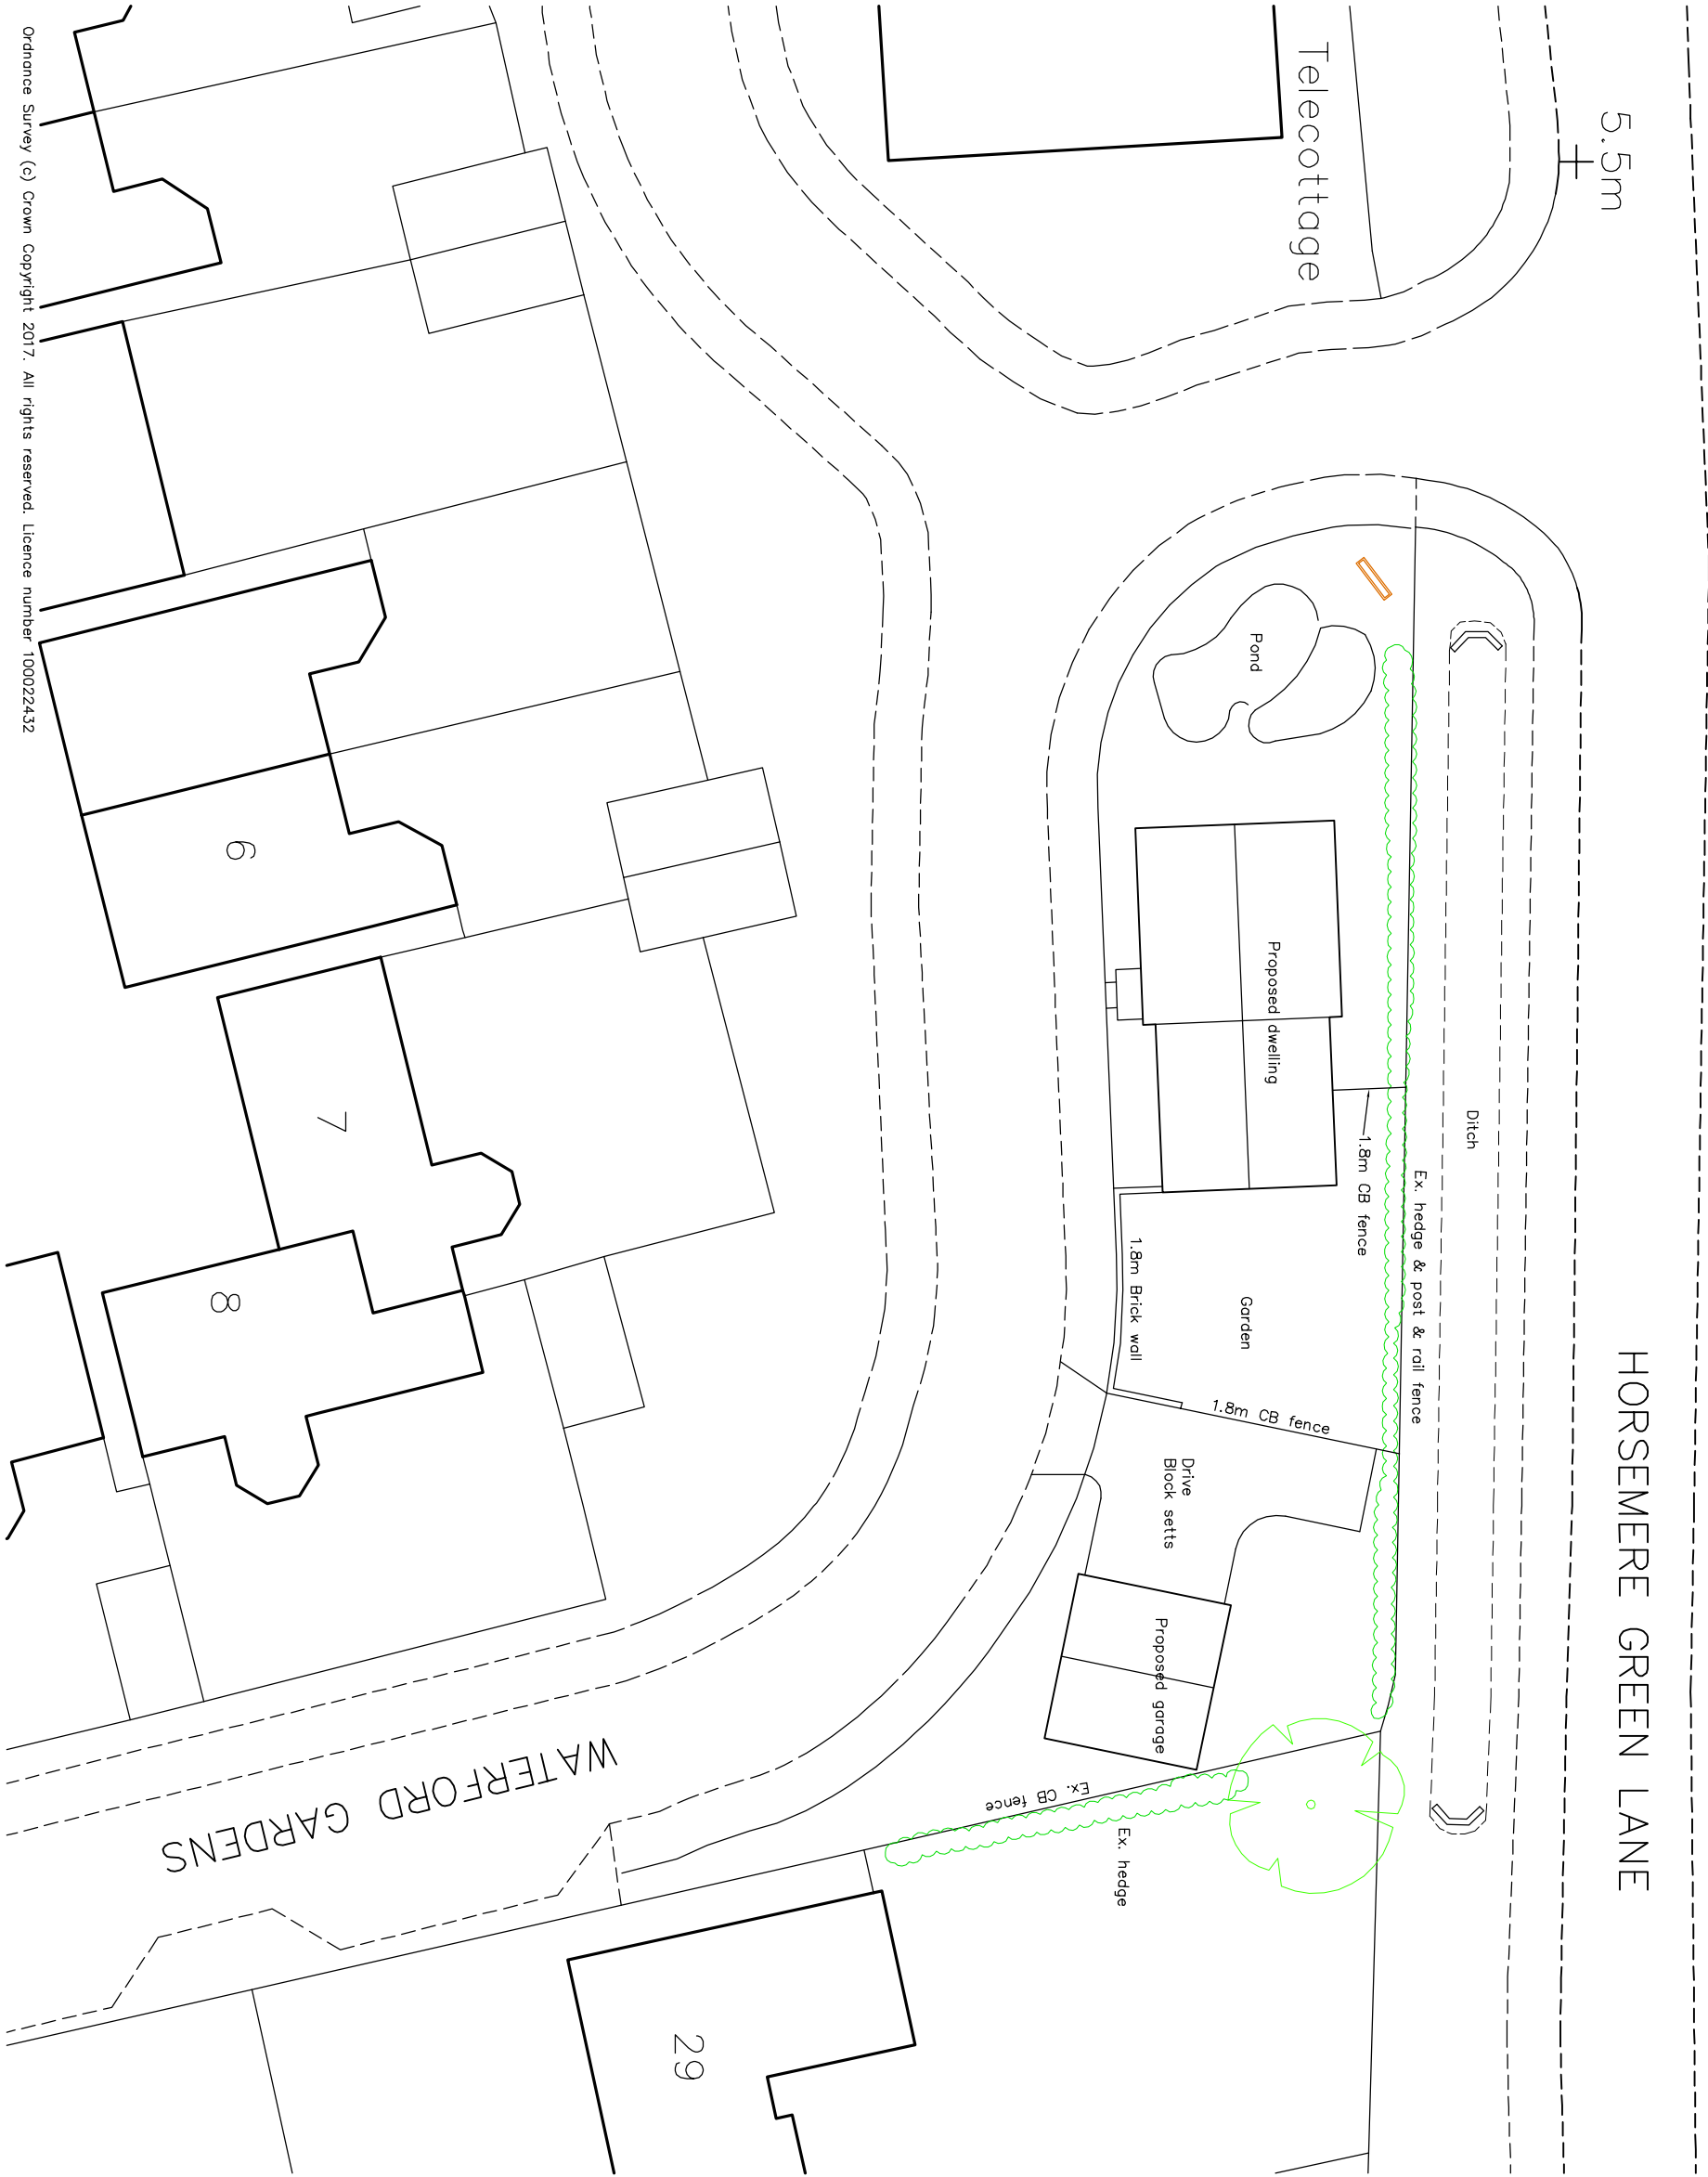

adp

architects ltd

architects & urban designers

Tel: 0845 365 1475

Email: mail@adp-hd.co.uk

www.adparchitects.co.uk

Richmond Court, 94 Botley Road, Park Gate, Southampton, SO31 1BA

project name/address:

New Dwelling
Waterford Gardens
(Land at the entrance)
Climping
BN17 5QZ

client:

Waterford Properties Ltd

drawing title:

Site Plan

job number:

1408 100

revision:

drawing scale/size:

1:250 (A3) Feb 17

drawn: