


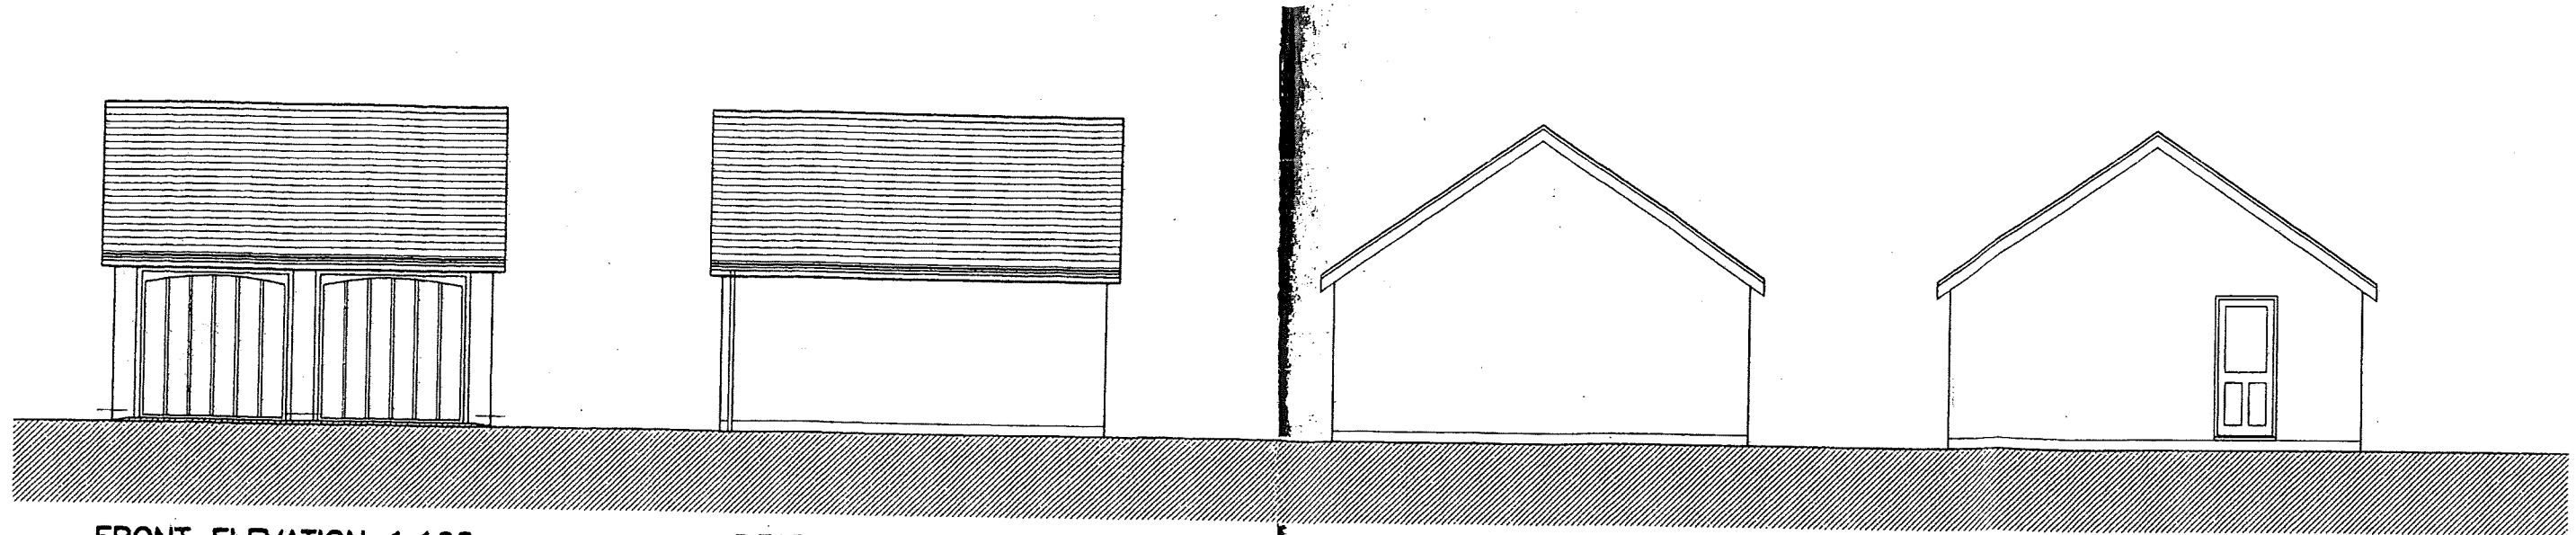


FRONT ELEVATION 1:100

REAR ELEVATION

SIDE ELEVATION

SIDE ELEVATION

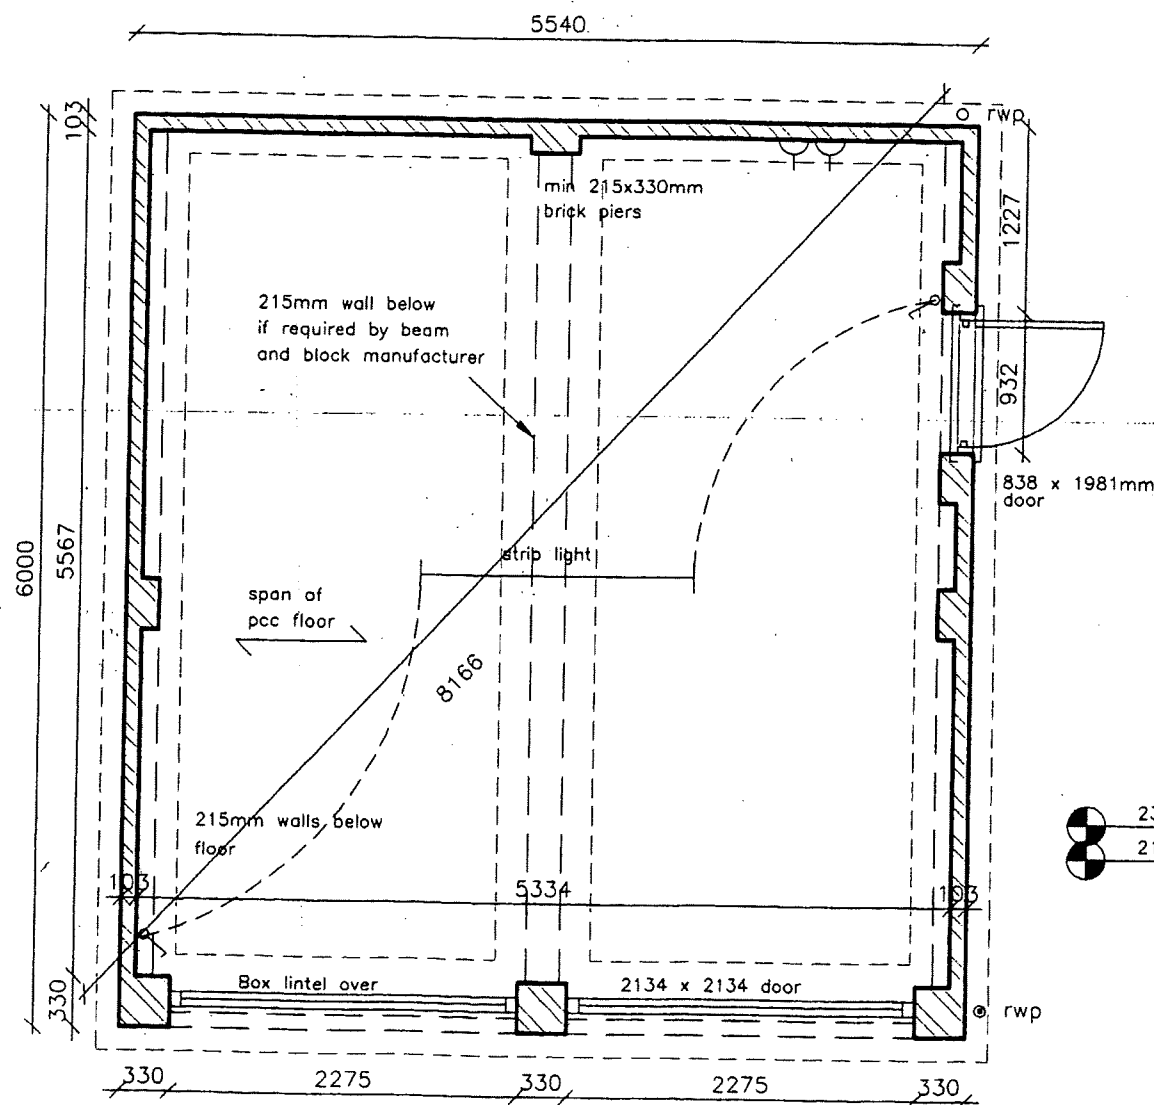

PLAN 1:50


ARUN DISTRICT COUNCIL				
No.	CM	10	08	
RECEIVED				

All dimensions & detail shown on this drawing to be checked on site by the contractor before fabrication & erection. Figured dimensions to supersede scaled dimensions. All building work to be carried out with proper materials which are appropriate for the circumstances in which they are used & in a workmanlike manner in accordance with the Building Regulations, British & EU Standards, NHBC Standards (if applicable) and Manufacturers recommendations.

These drawings to be read in conjunction with the approved Building Notes for this project (separate A4 sheets & product information).

NOTE: Door & window positions may vary - see external works layout

Roof design is indicative only and should be to truss manufacturers details

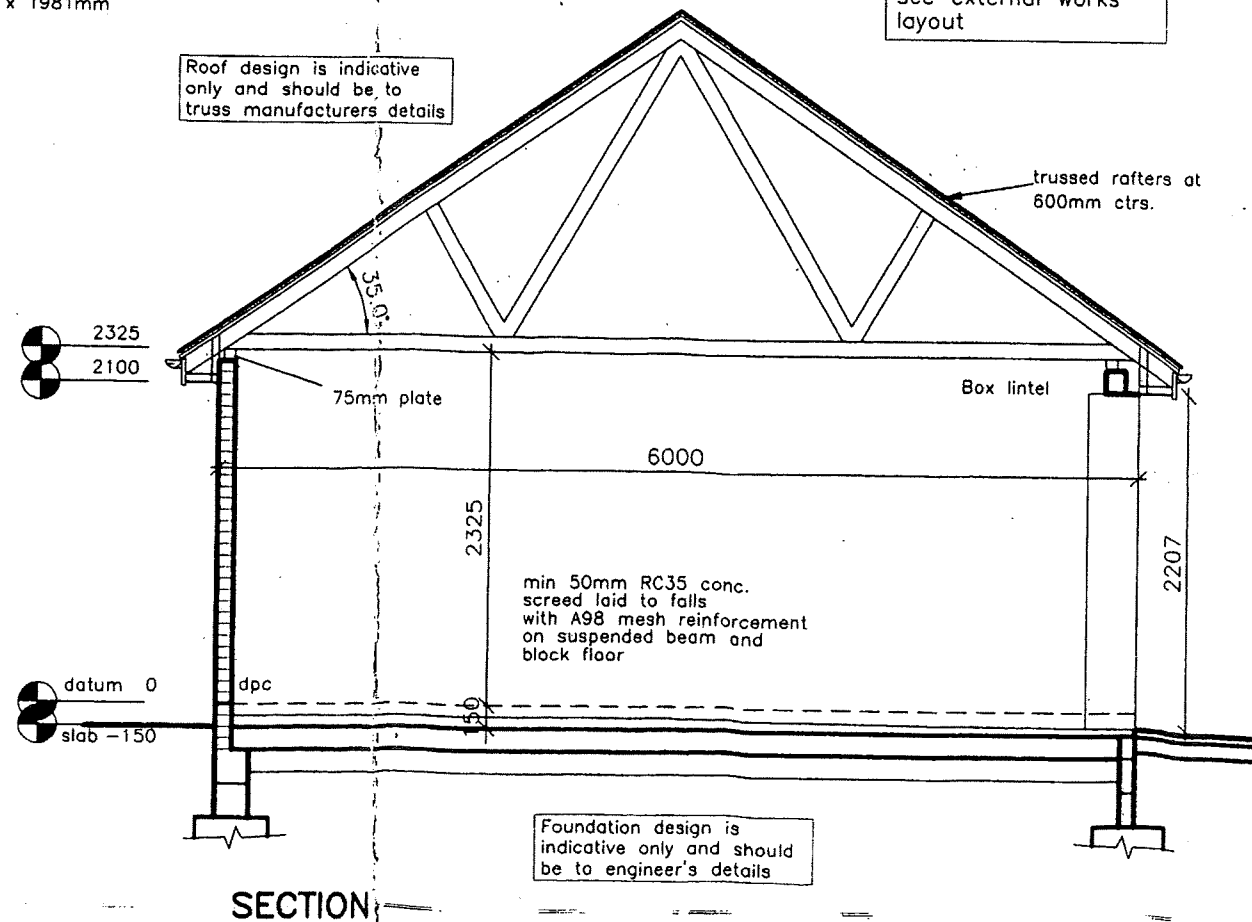

SECTION

ADP ARCHITECTS LTD

Address: Richmond Court, 94 Botley Road, Park Gate, Southampton, Hampshire SO31 1BA
Telephone/Fax Number: 0845 365 1475
Email Address: design@adparchitects.fsnet.co.uk

Project Name/Address:

Proposed Residential Development, Waterford Gardens, Horsemere Green Lane, Climping

Client Name:

Waterford Properties

Drawing Title:

Double Garage

Job Number:	Drawing No:	Revision:
1408	03	
Drawing Scale:	Date:	Drawn:
1:100/50	Feb 08	MJP
		Checked: