




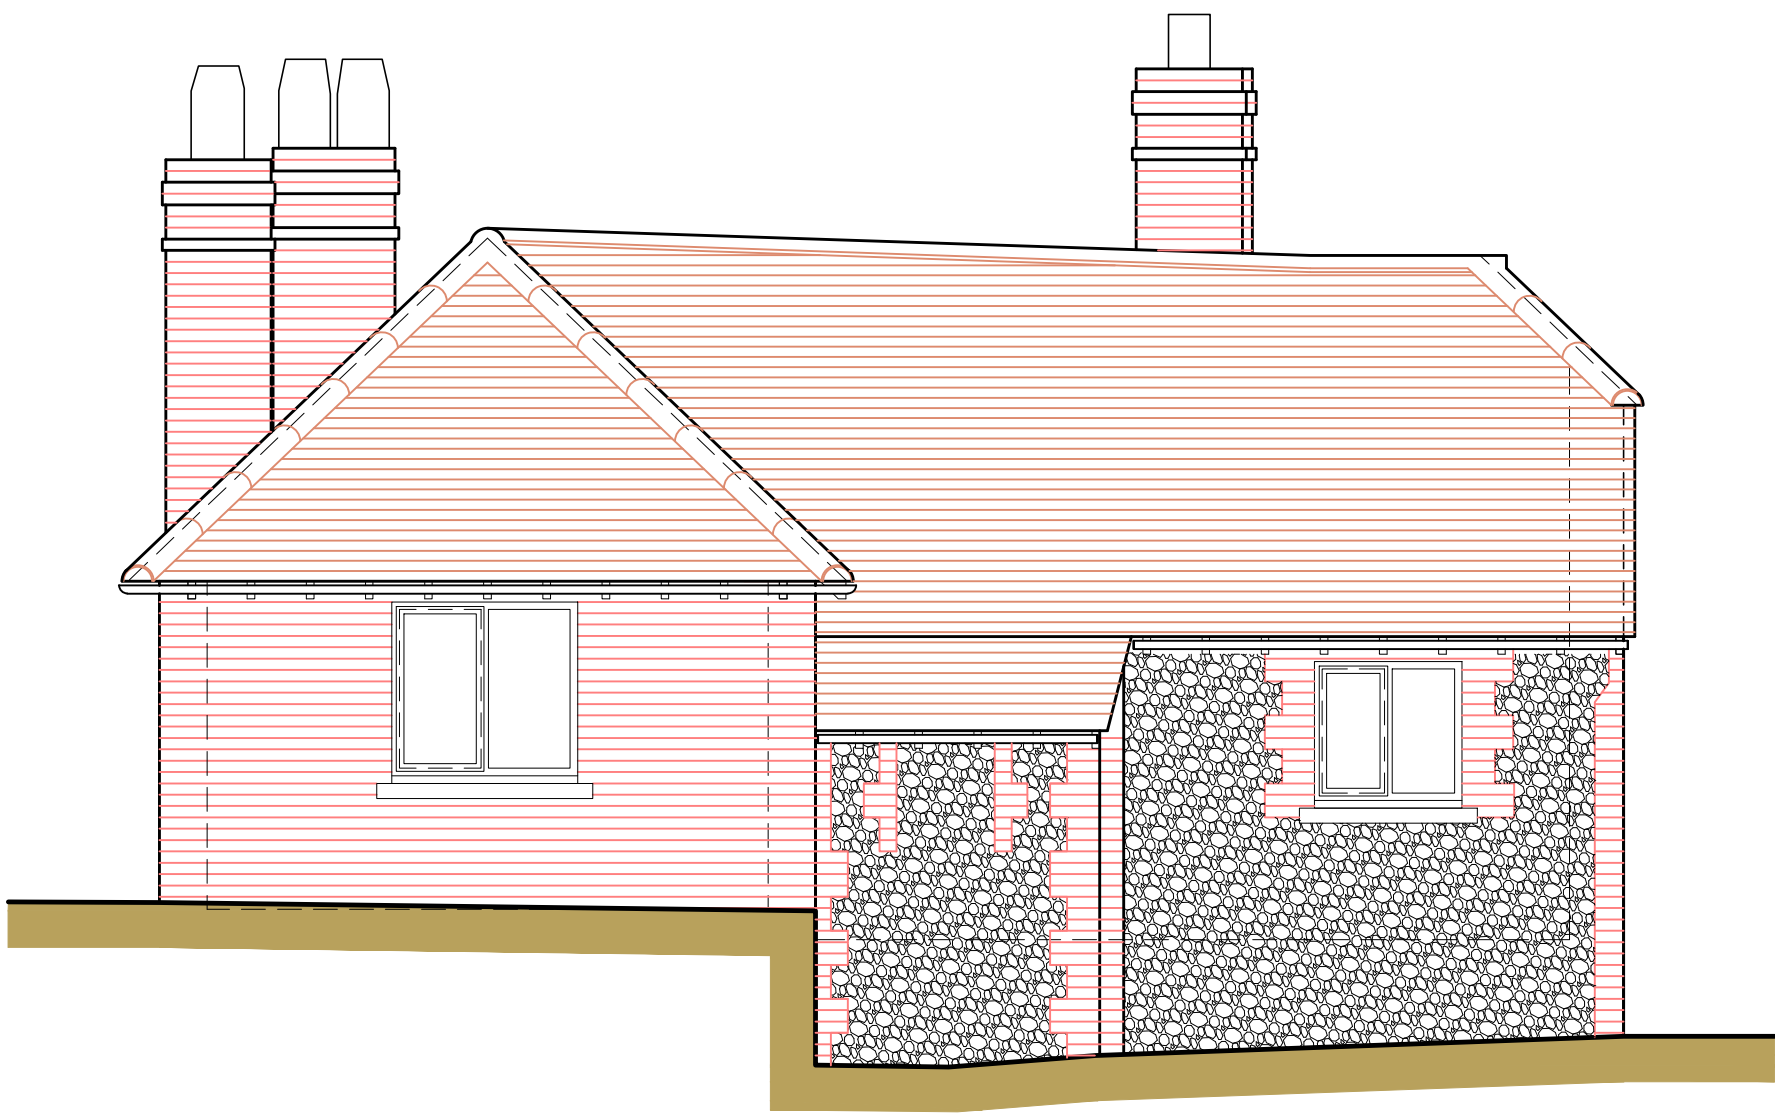


Side Elevation  
SCALE 1=50

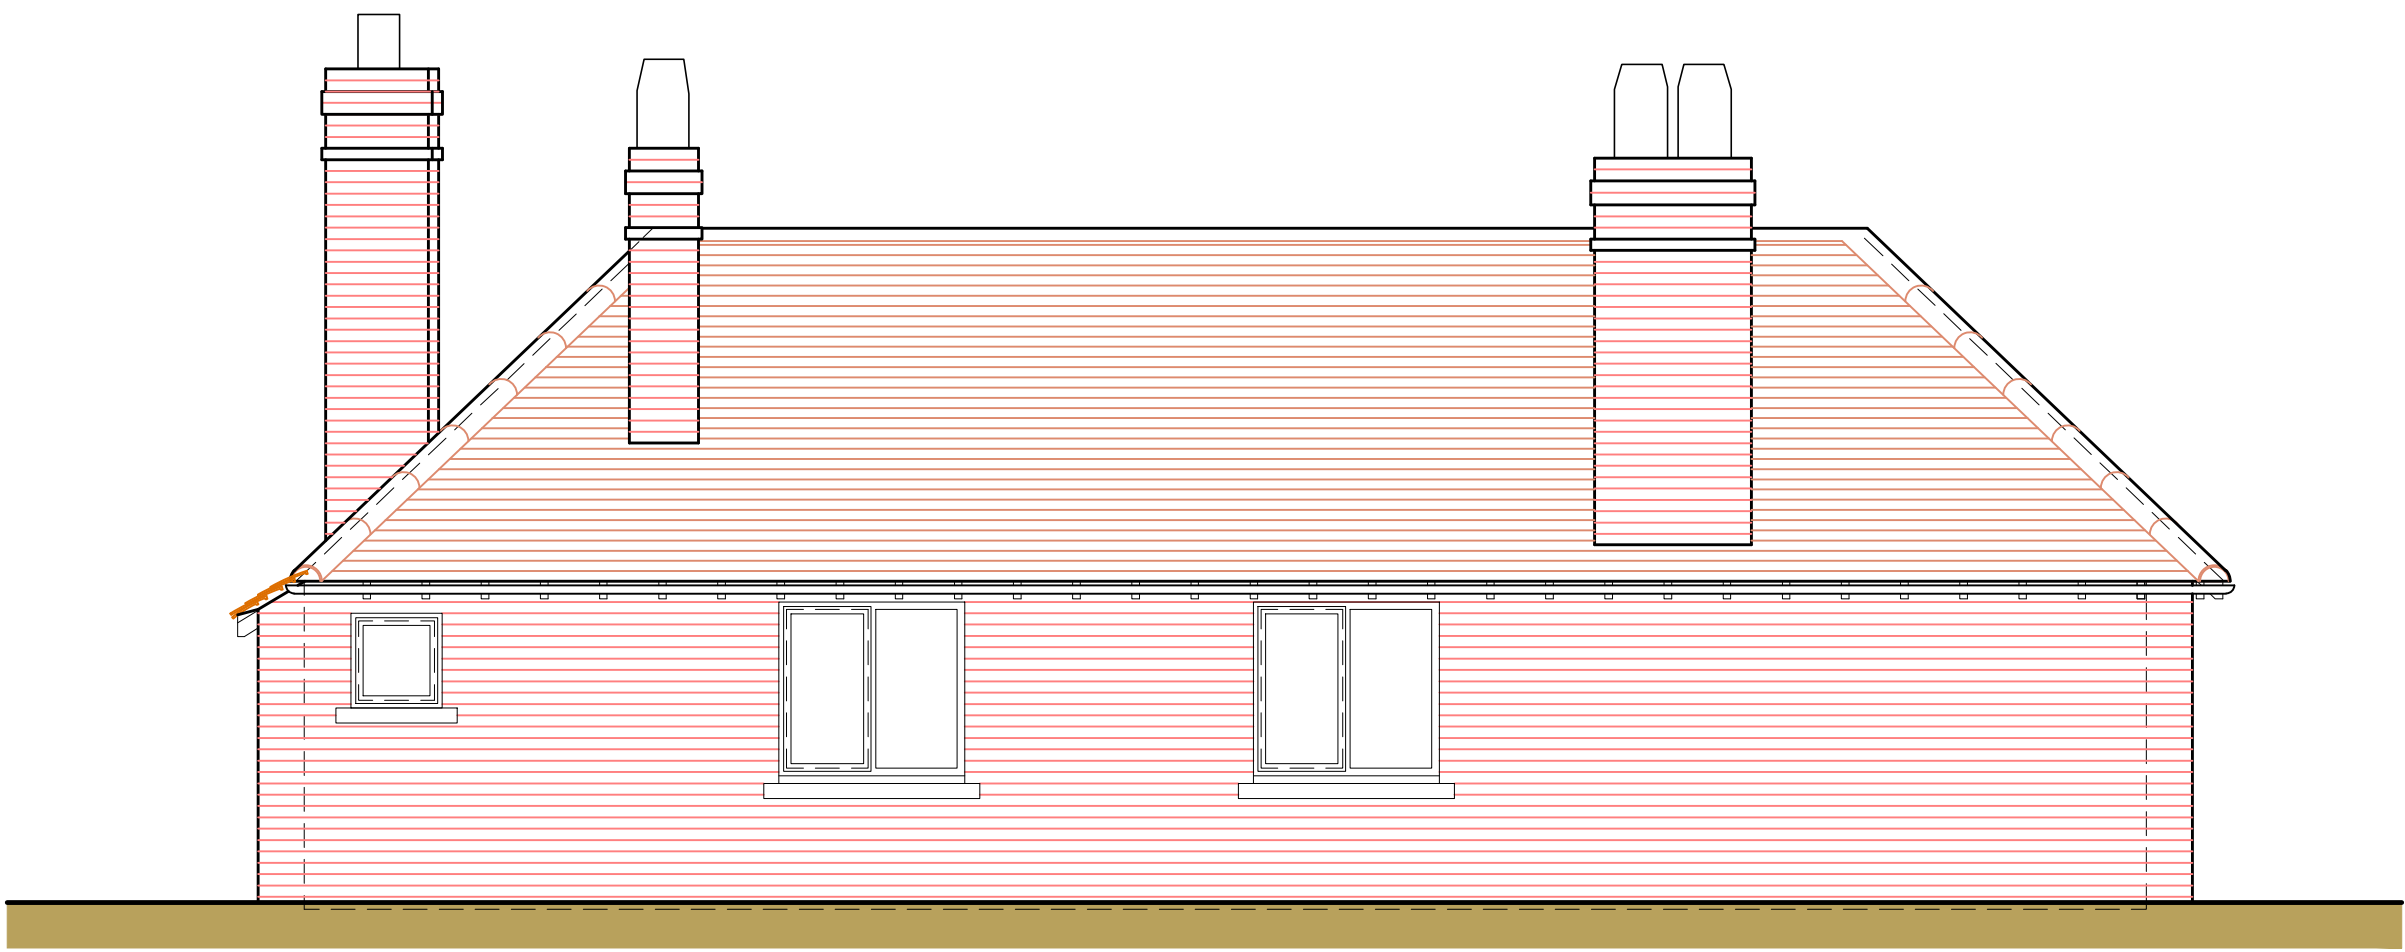


Rear Elevation  
SCALE 1=50

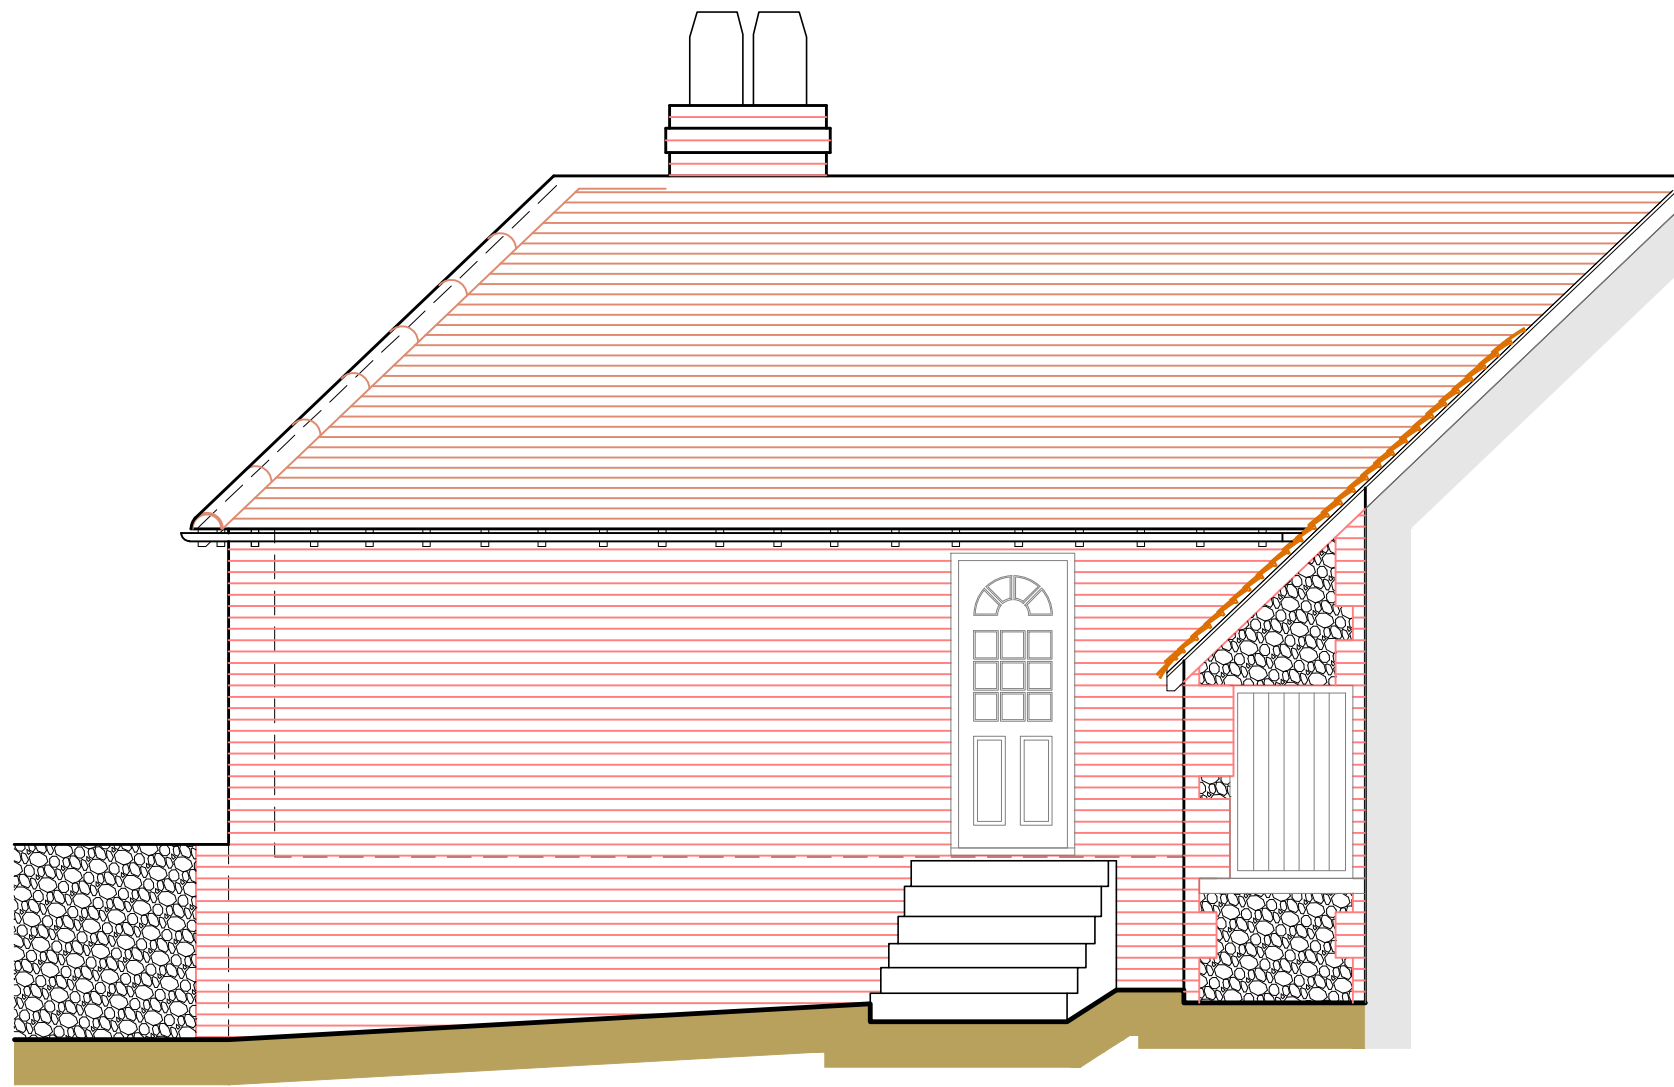

Part Front Elevation  
SCALE 1=50

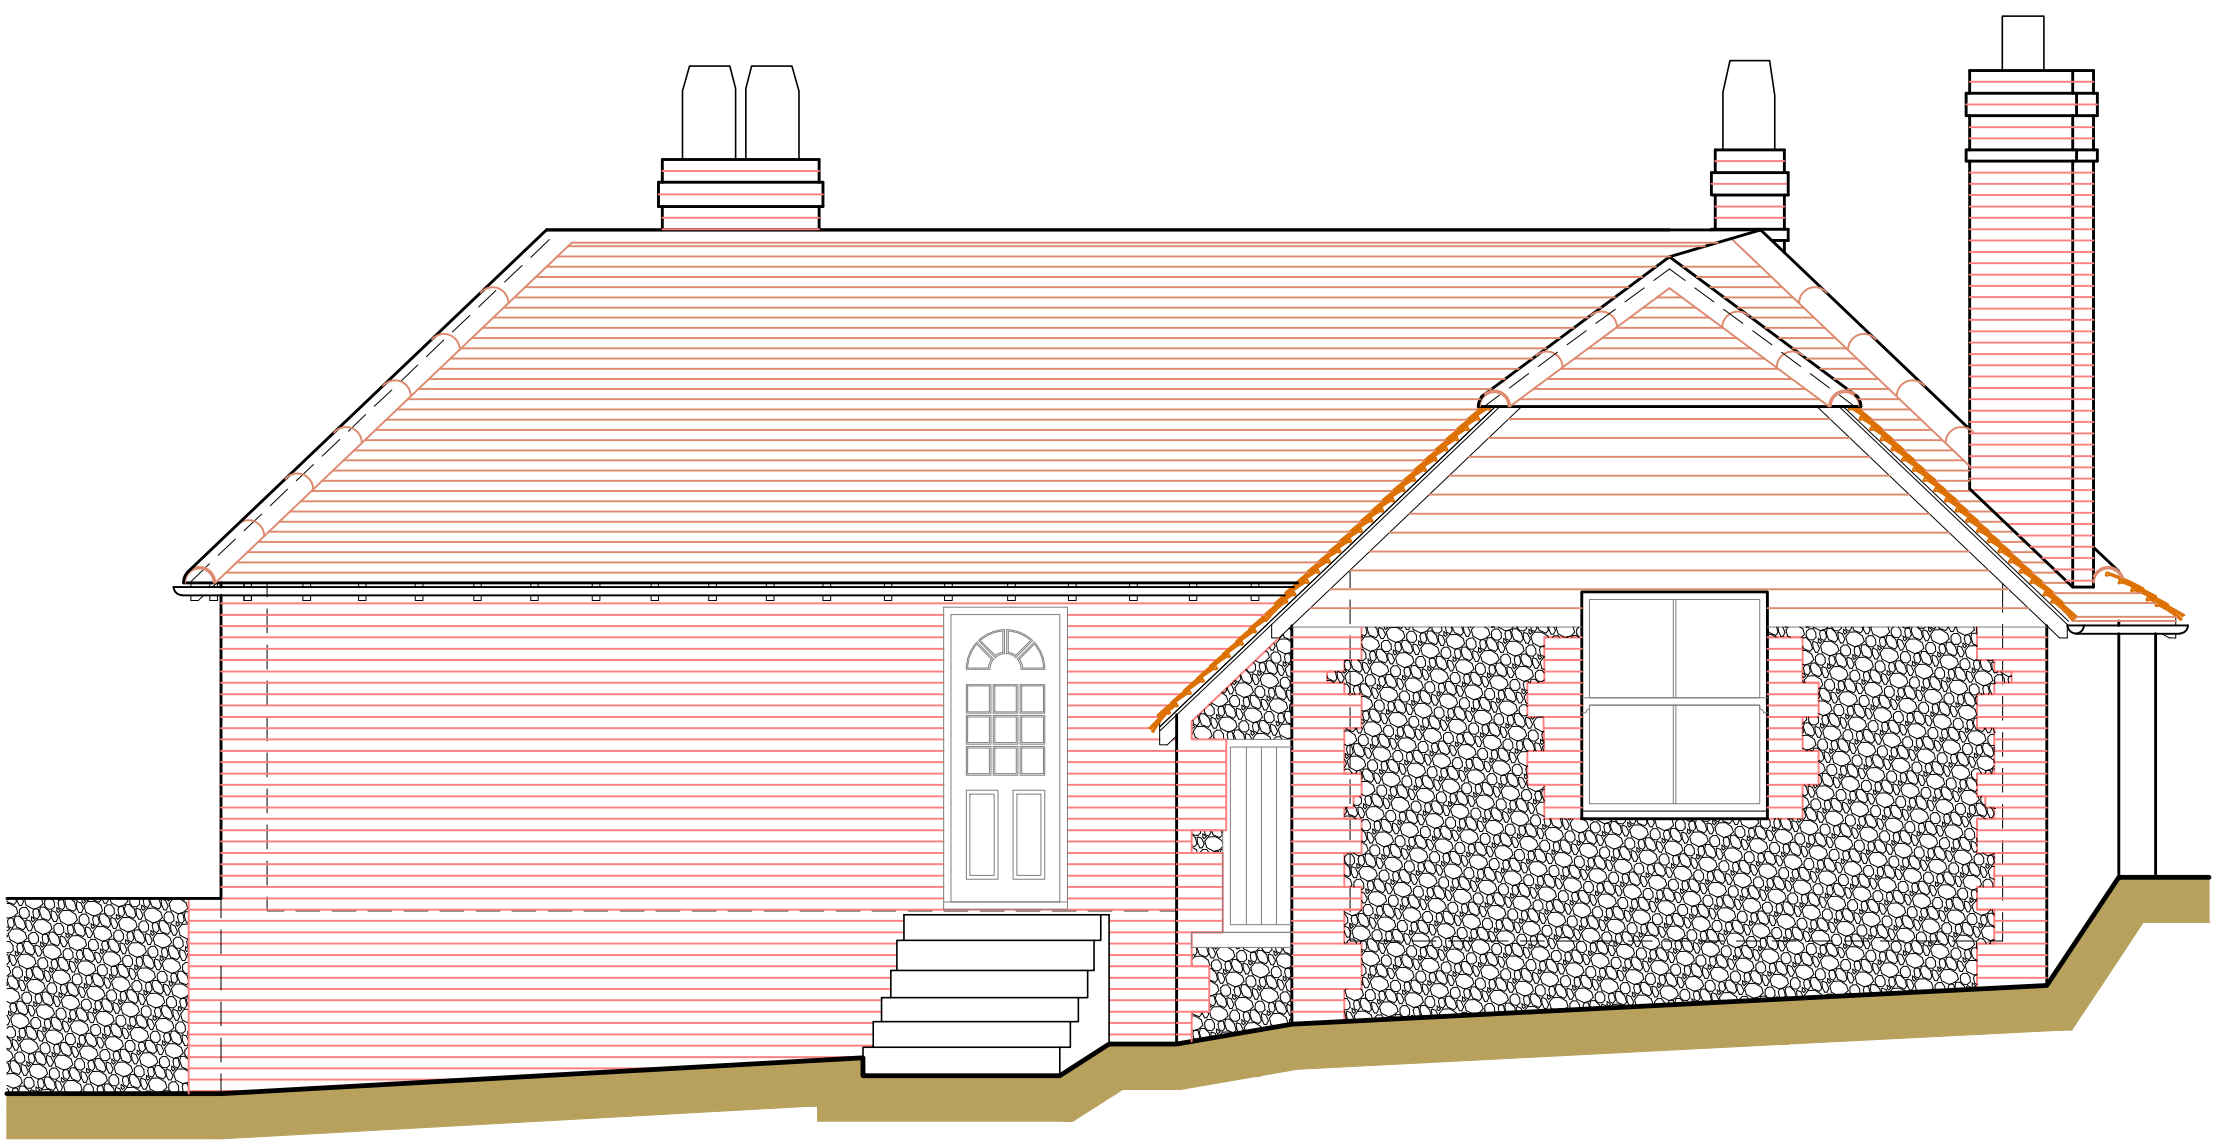

Front Elevation  
SCALE 1=50

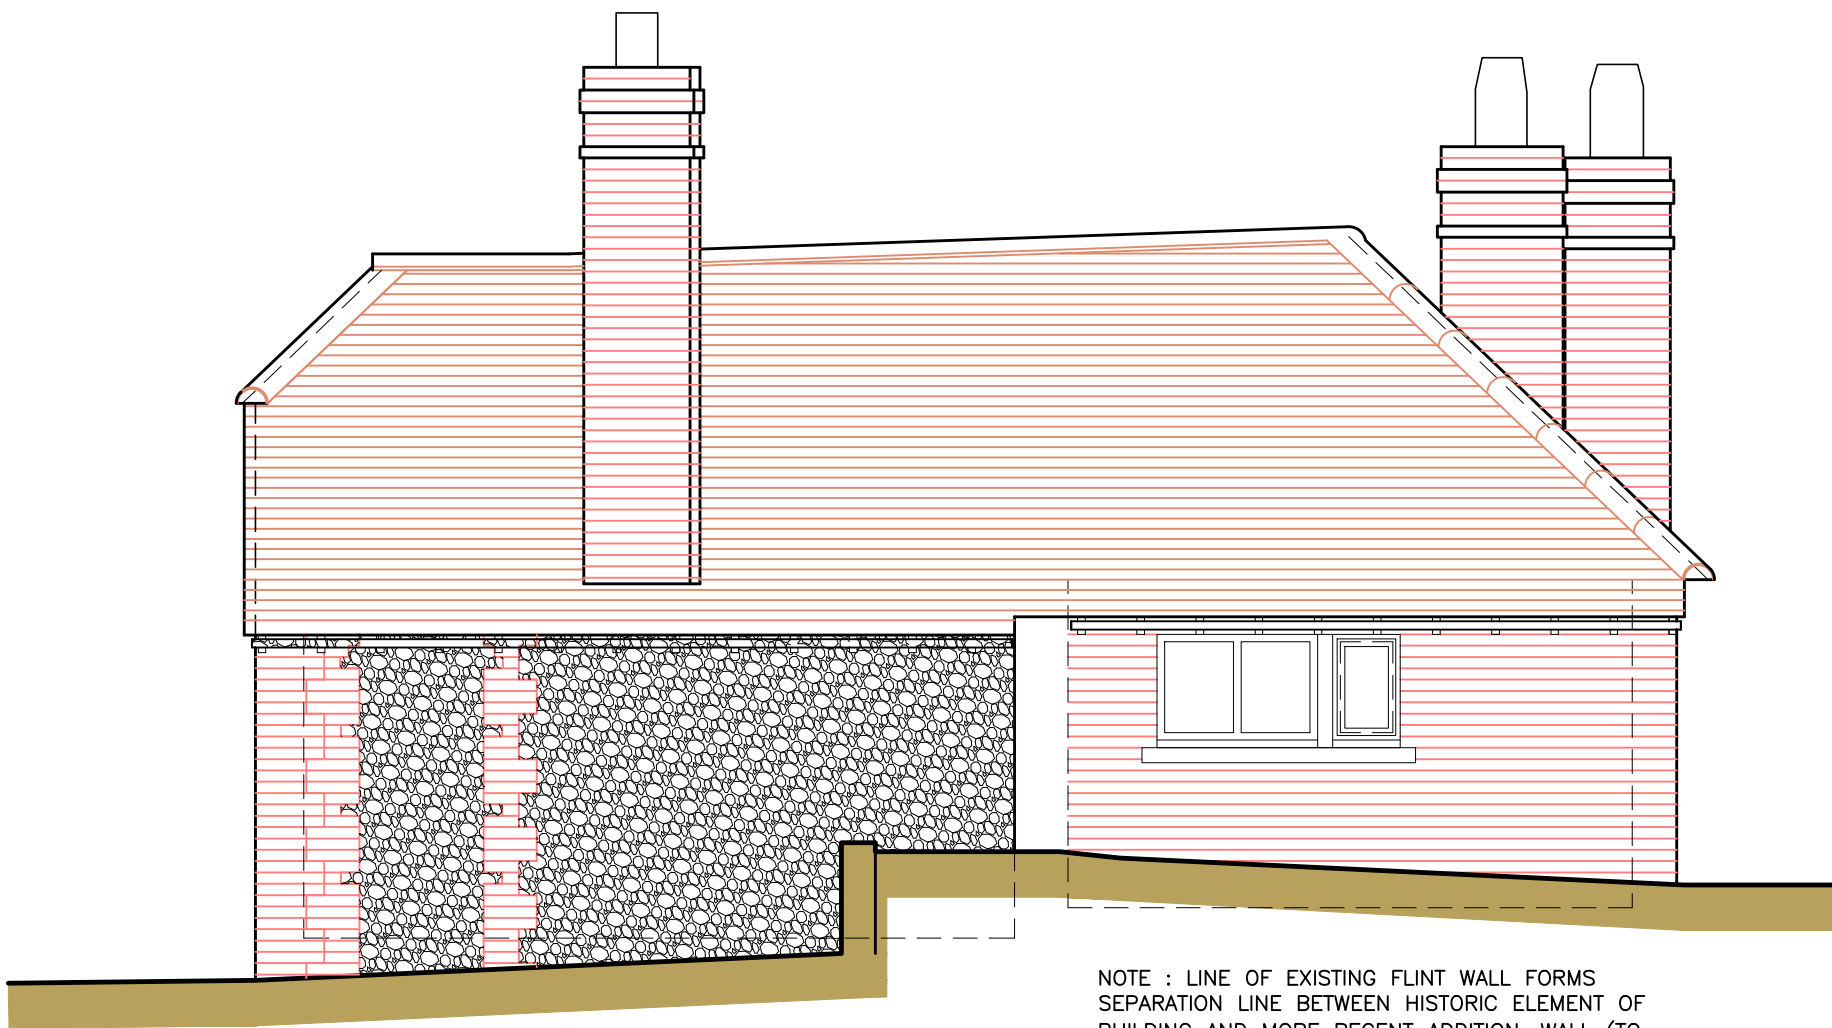


Side Elevation  
SCALE 1=50

NOTE : LINE OF EXISTING FLINT WALL FORMS SEPARATION LINE BETWEEN HISTORIC ELEMENT OF BUILDING AND MORE RECENT ADDITION. WALL (TO REMAIN INSITU) OMITTED FOR CLARITY, REFER TO ADJACENT IMAGE FOR DETAILS OF EXISTING SITUATION.



Image outlining the situation 'As Current'

 

Notes:  
All dimensions must be checked/verified on site.  
No responsibility or liability is accepted for CDM unless otherwise agreed in writing.

|  |      |           |
|--|------|-----------|
|  |      |           |
|  |      |           |
|  |      |           |
|  | Date | Revisions |

Client  
Mr G.Love  
Job Title  
Climping Mill Project

Drawing Title  
Mill Cottage  
Elevations  
As Existing

Architectural & Historic  
Buildings Consultants  
Mob: 07909 544908  
Email: info@dgc-consultants.com  
Web: www.dgc-consultants.com

Date 28/06/2018 Drawn By KL  
Scale 1:50 @ A1 (as illustrated)

|                |      |
|----------------|------|
| Drg. No.       | Rev. |
| DGC-21815/MC05 | -    |