



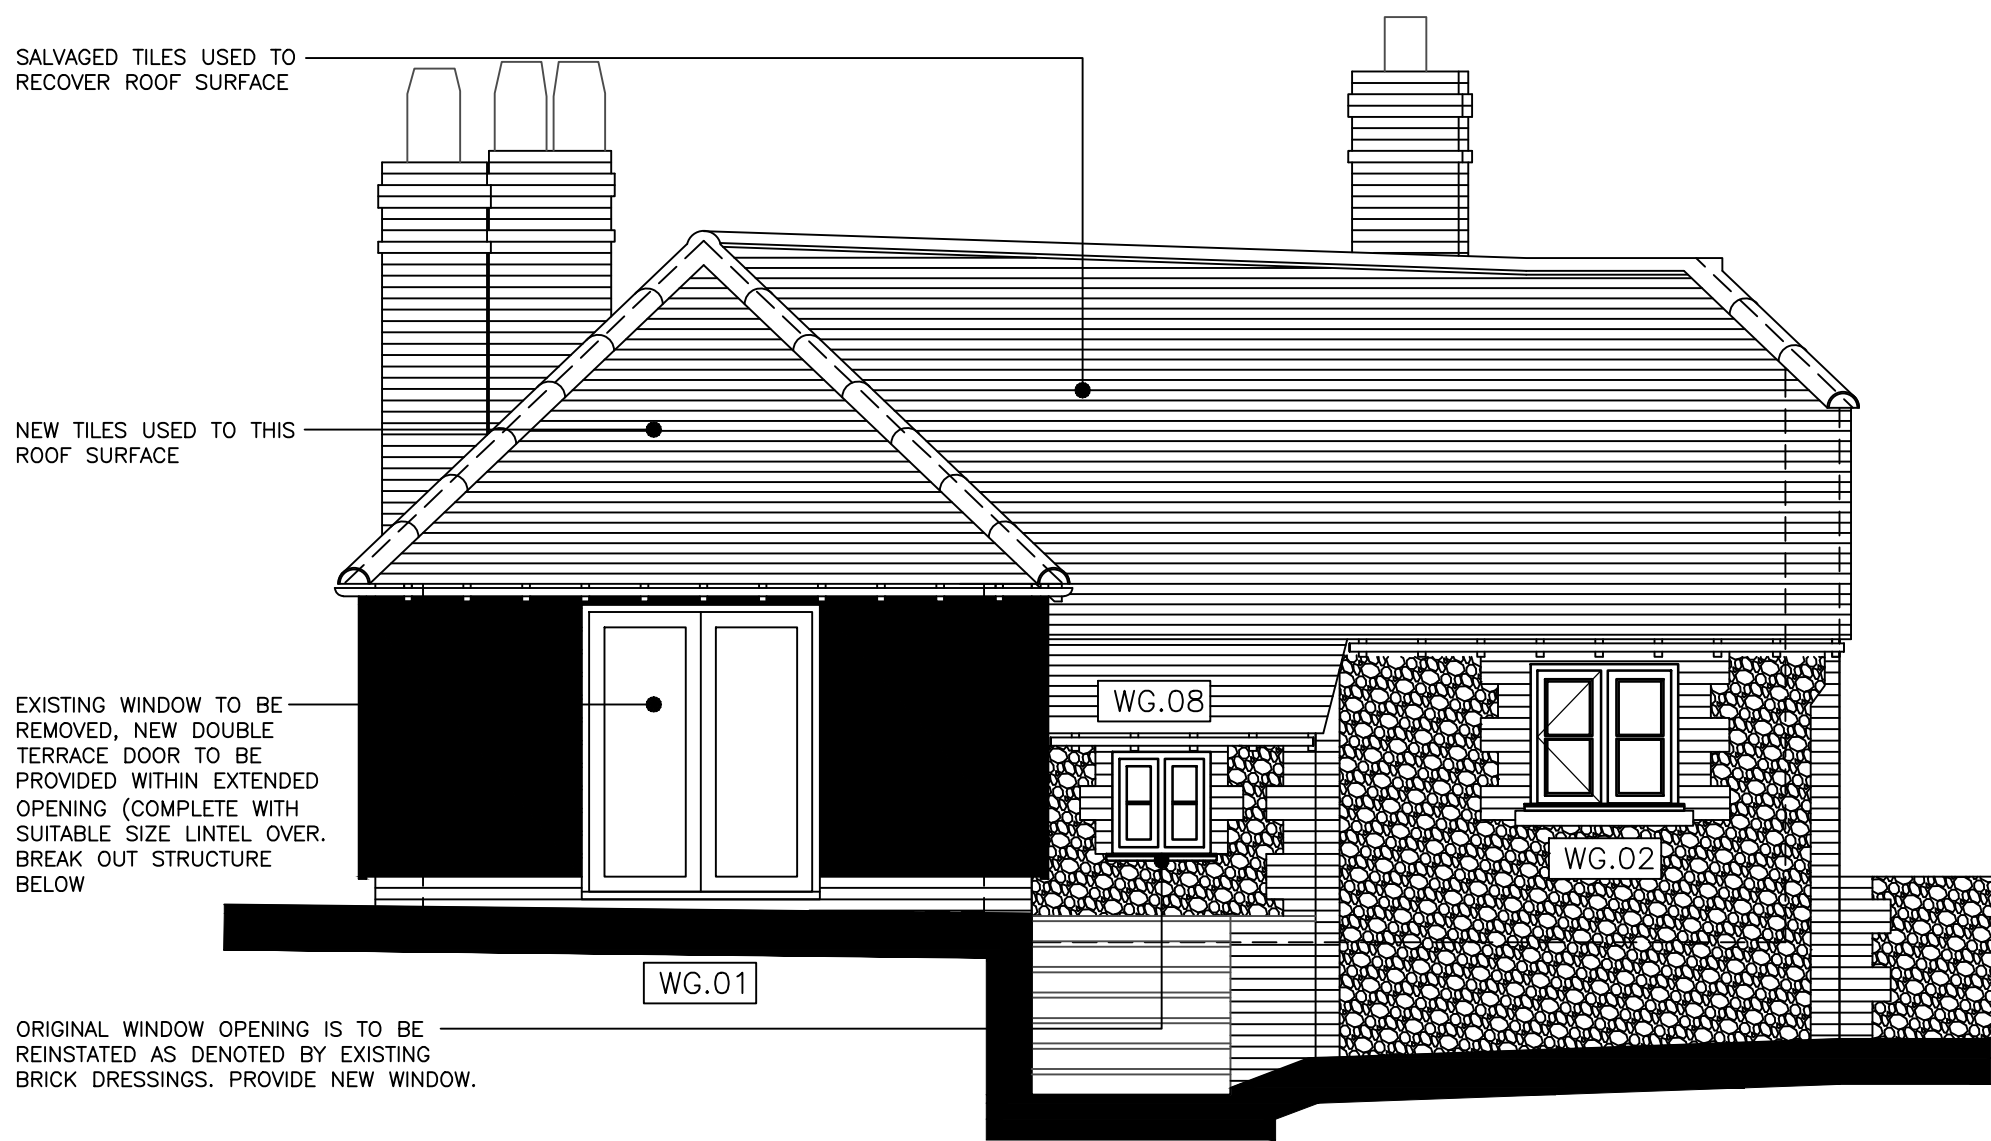

Side Elevation  
SCALE 1=50



Part Front Elevation  
SCALE 1=50

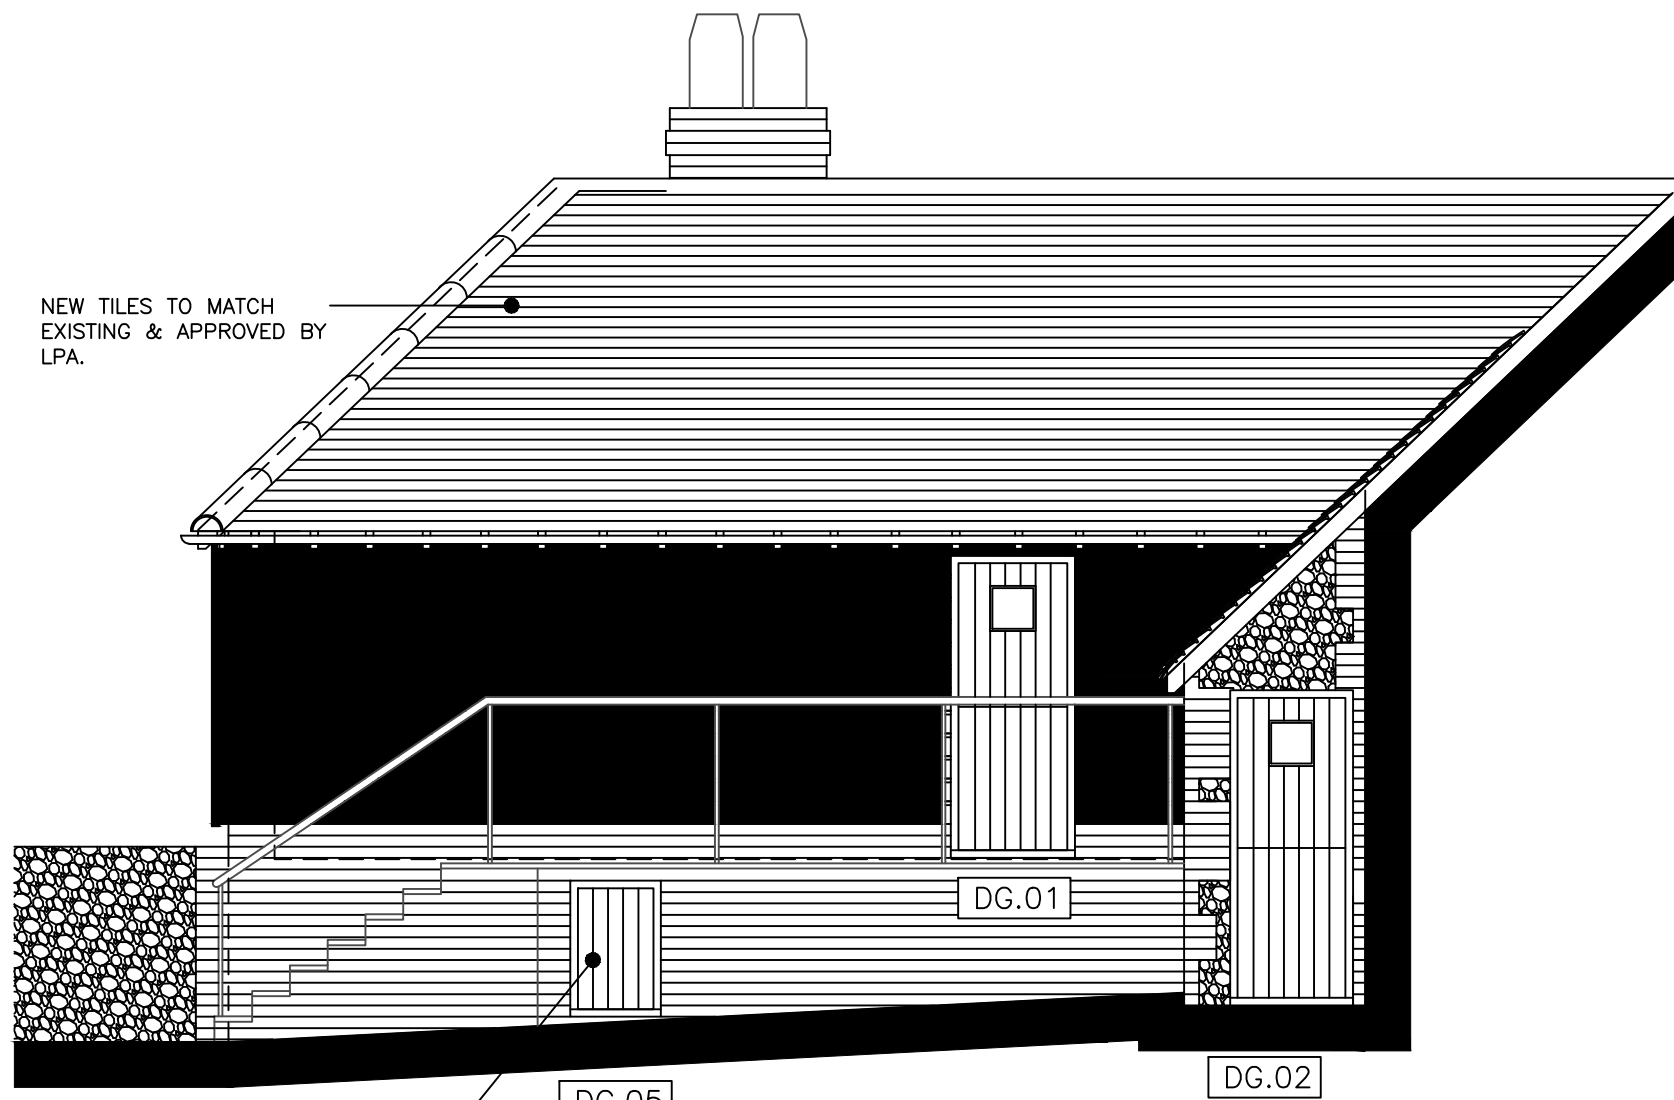


Side Elevation  
SCALE 1=50



Rear Elevation  
SCALE 1=50



Front Elevation  
SCALE 1=50

 

Notes:  
All dimensions must be checked/verified on site.  
No responsibility or liability is accepted for CDM unless otherwise agreed in writing.

|    |          |                    |
|----|----------|--------------------|
|    |          |                    |
|    |          |                    |
| A. | 05.10.17 | General Amendments |
|    | Date     | Revisions          |

Client  
Mr G.Love  
Job Title  
Climping Mill Project

Drawing Title  
Mill Cottage  
Elevations  
As Proposed

Architectural & Historic  
Buildings Consultants  
Mob: 07909 544908  
Email: info@dgc-consultants.com  
Web: www.dgc-consultants.com

Date 28/06/2018 Drawn By KL  
Scale 1:50 @ A1 (as illustrated)

|                            |            |
|----------------------------|------------|
| Drg. No.<br>DGC-21815/MC06 | Rev.<br>A. |
|----------------------------|------------|