


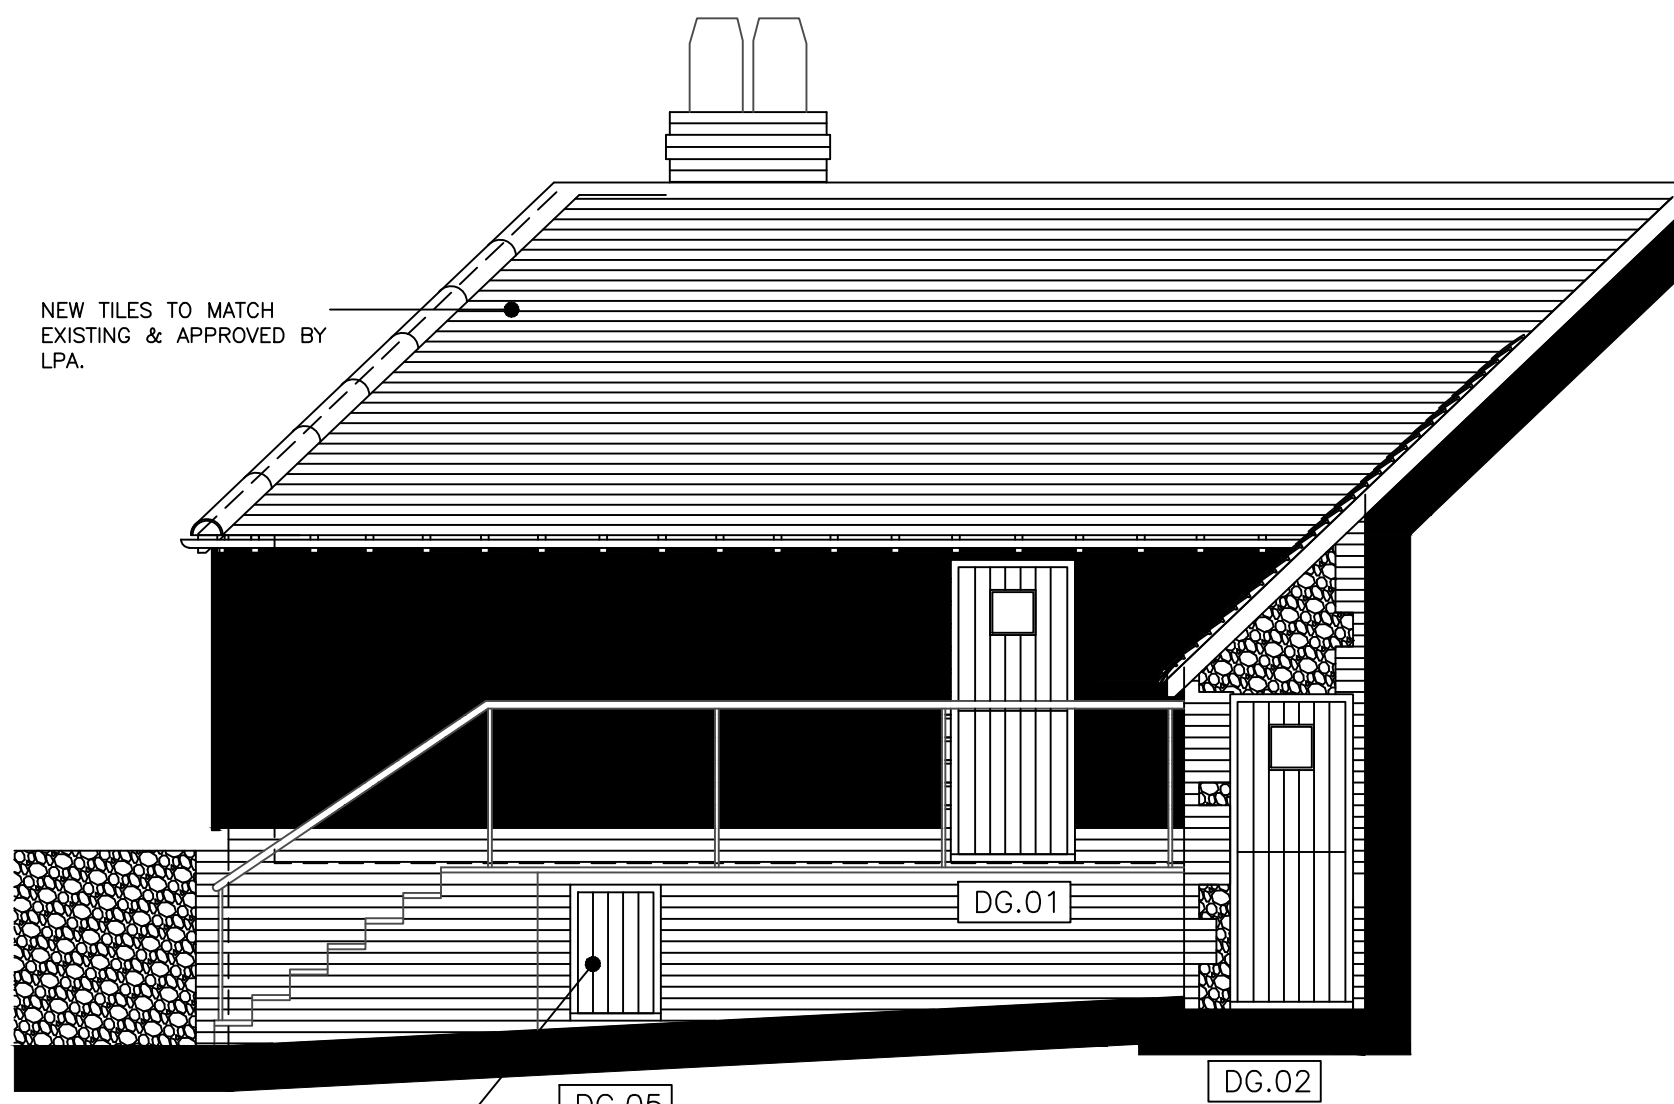


Side Elevation
SCALE 1=50



Part Front Elevation
SCALE 1=50




Side Elevation
SCALE 1=50

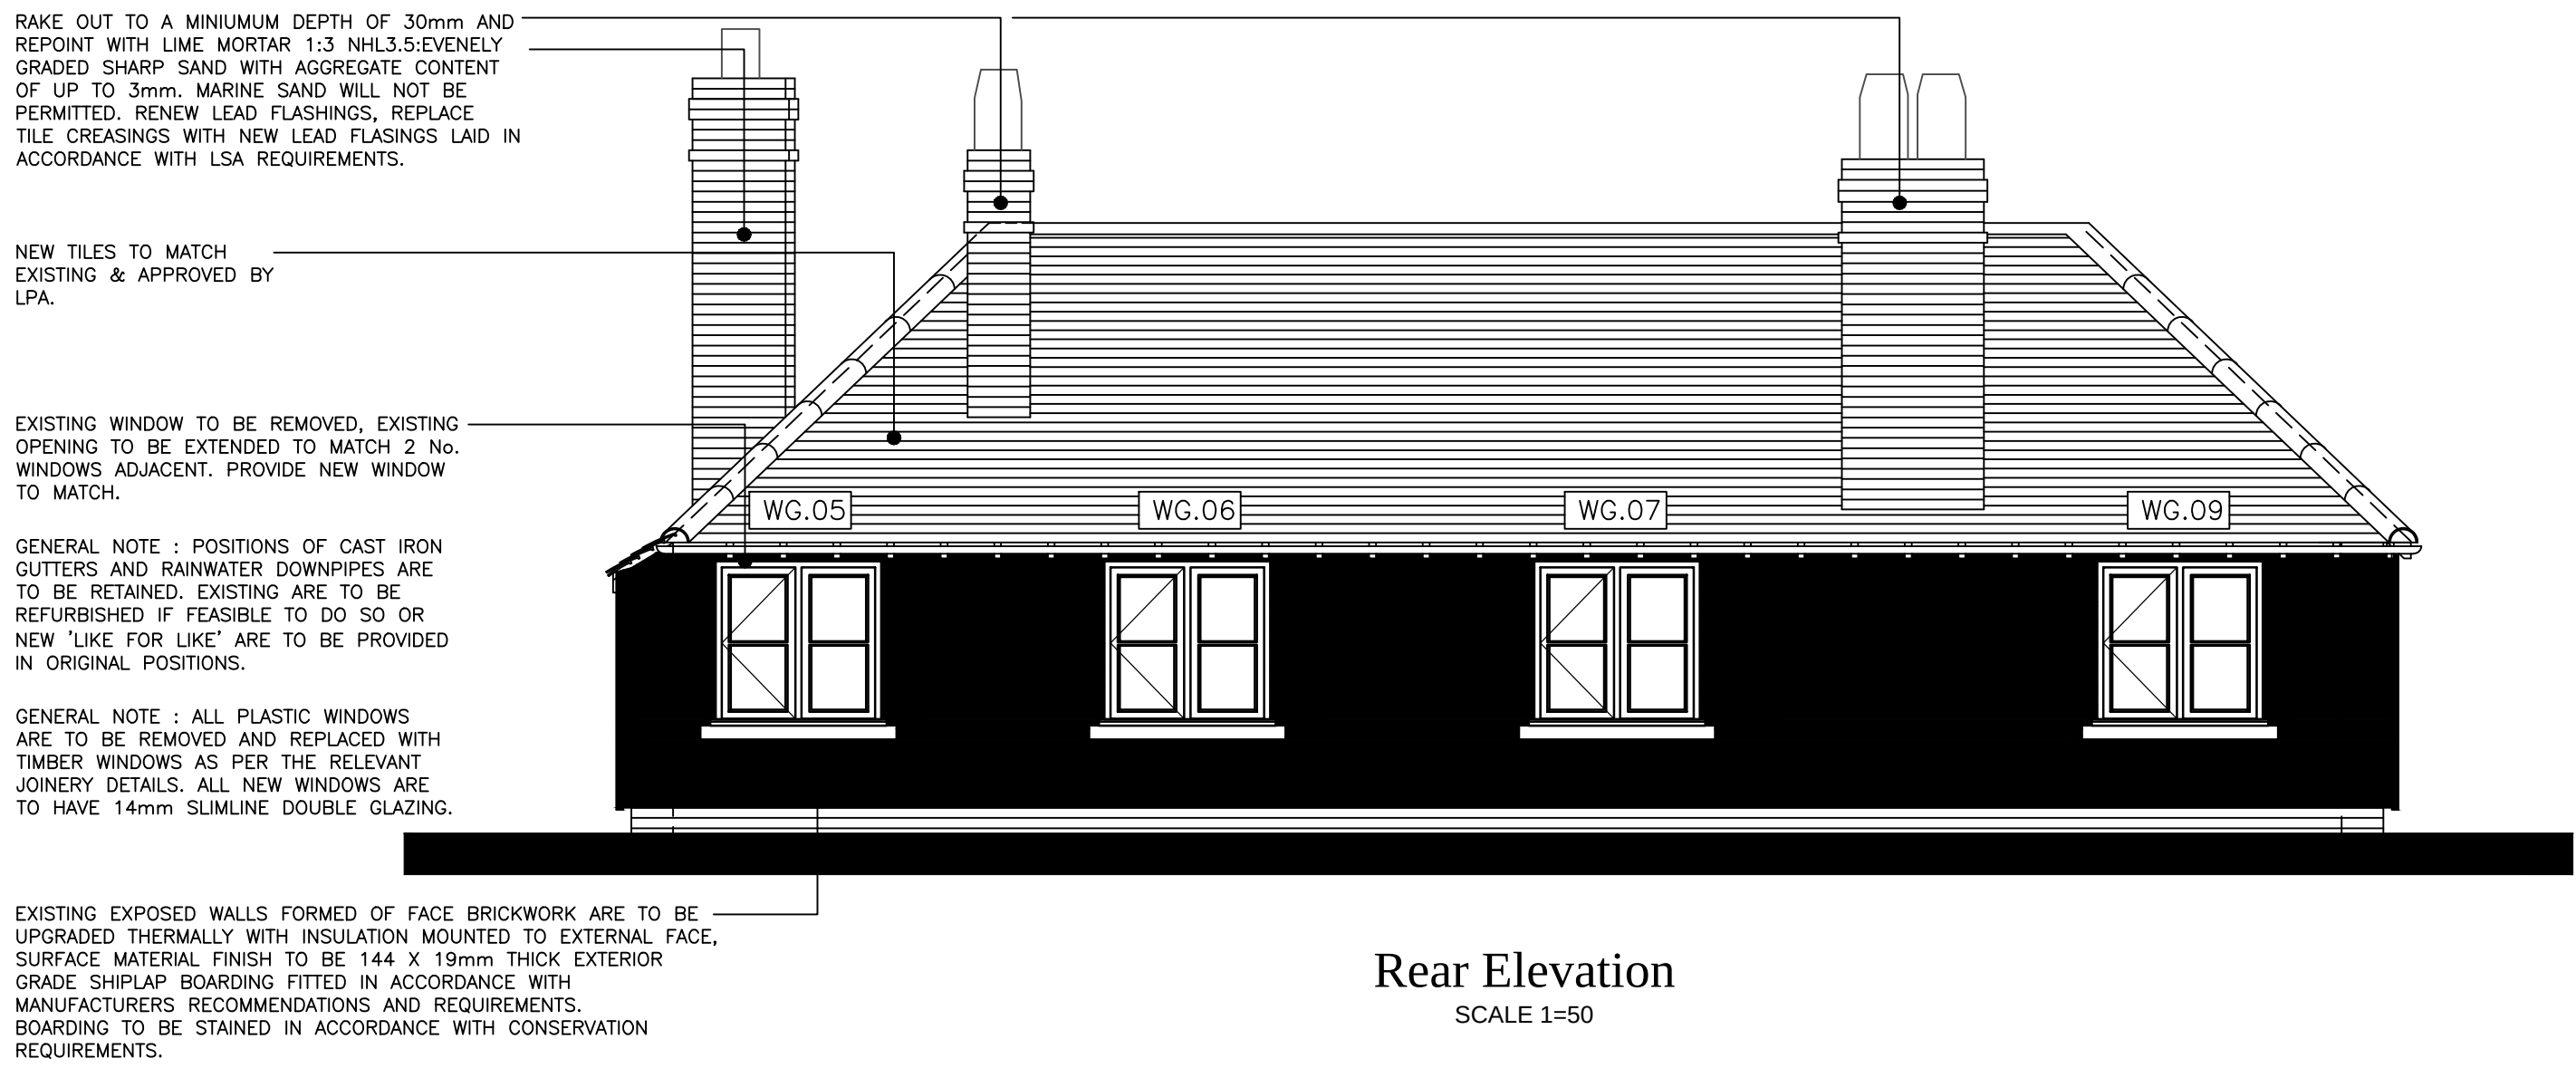

Rear Elevation
SCALE 1=50



Front Elevation
SCALE 1=50

 

Notes:
All dimensions must be checked/verified on site.
No responsibility or liability is accepted for CDM unless otherwise agreed in writing.

B.	09.10.17	Works to Chimneys added
A.	05.10.17	General Amendments
	Date	Revisions

Client
Mr G.Love
Job Title
Climping Mill Project

Drawing Title
Mill Cottage
Elevations
As Proposed

Architectural & Historic
Buildings Consultants
Mob: 07909 544908
Email: info@dgc-consultants.com
Web: www.dgc-consultants.com

Date 28/06/2018 Drawn By KL
Scale 1:50 @ A1 (as illustrated)

Drg. No. DGC-21815/MC06	Rev. B.
----------------------------	------------