


MATERIALS LEGEND -

-  flint wall
-  brick wall
-  tiled roof

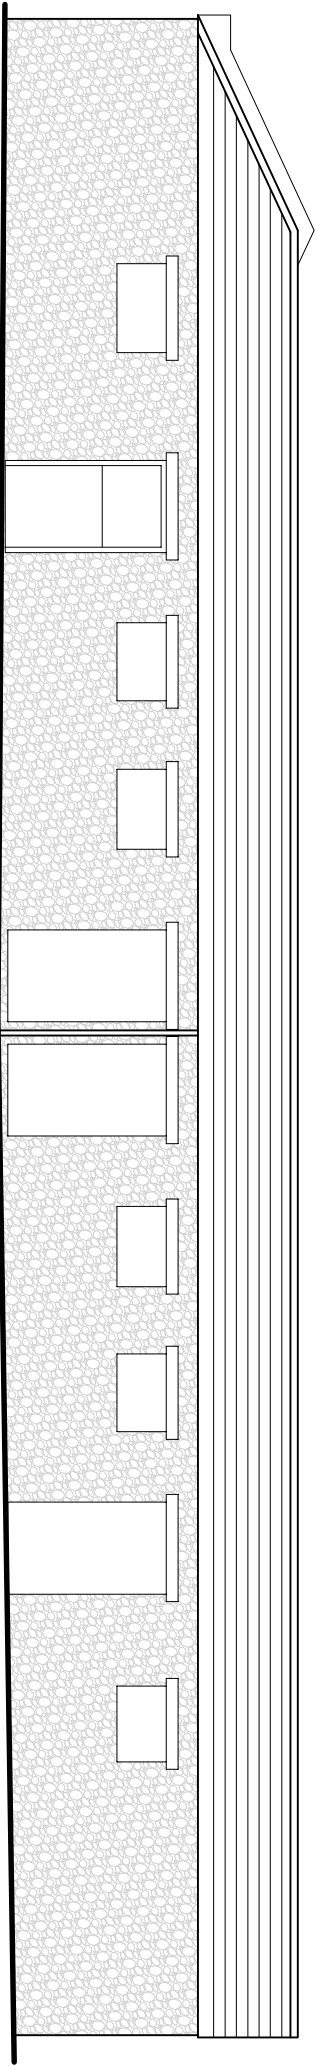

2

3.00m DATUM
SOUTH ELEVATION
SCALE 1:100
0 1 2 3 4 5m

revision

-

client

smith

stage

planning

date

may 2018

scale

1:100 @ A3

address

beaconsfield
crockthorne lane

clipping

liffenhampton

bn17 5qu

drawing no.

440/05/04

drawing

existing
elevations 2 of 5

CMCdesign architectural services



the studio 22 melrose road,
chichester, Hampshire, SO5 5ds
t 0768 997654
e studio@cmc-design.co.uk
w www.cmc-design.co.uk