


MATERIALS LEGEND

 flint wall

 brick wall

 tiled roof

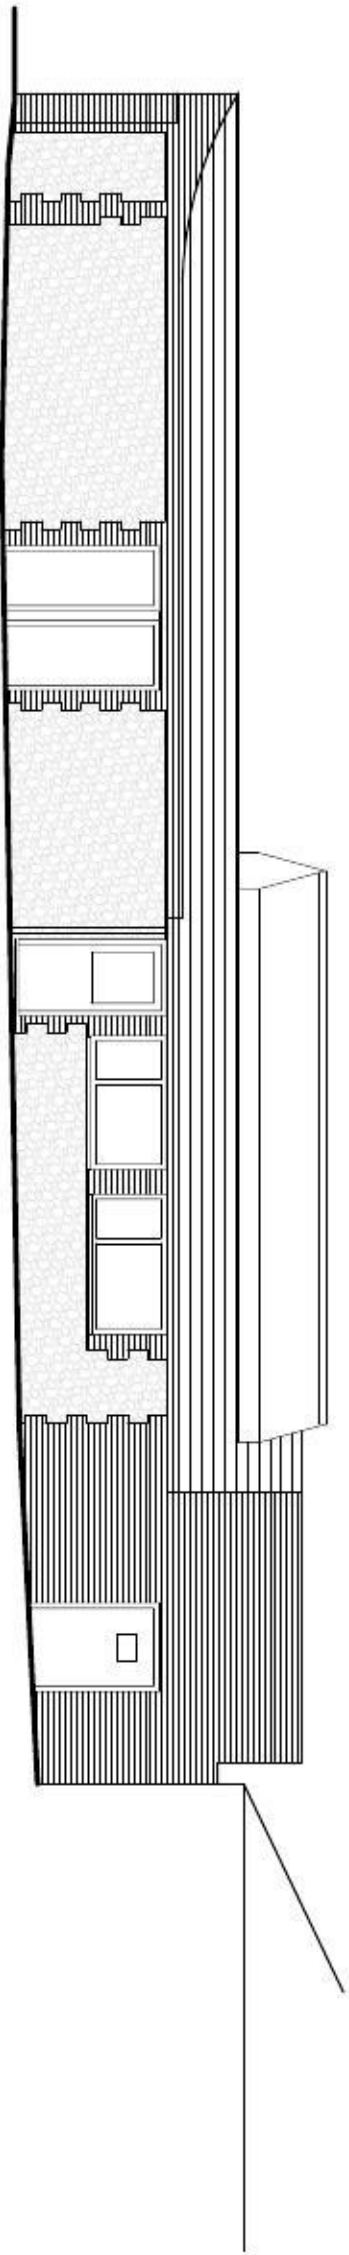

4

3.00m DATUM

INTERNAL EAST ELEVATION

SCALE 1:100

0 1 2 3 4 5m

revision

client
drawn
date
scale

address
notes
drawing no.
drawing
drawing



CMCd

design architectural services

the studio, 23 melrose road
chendon ford, nantwrth, wales
t 07968 897654
e info@cmcdesign.co.uk
w www.cmcdesign.co.uk