


MATERIALS LEGEND -

-  flint wall
-  brick wall
-  tiled roof

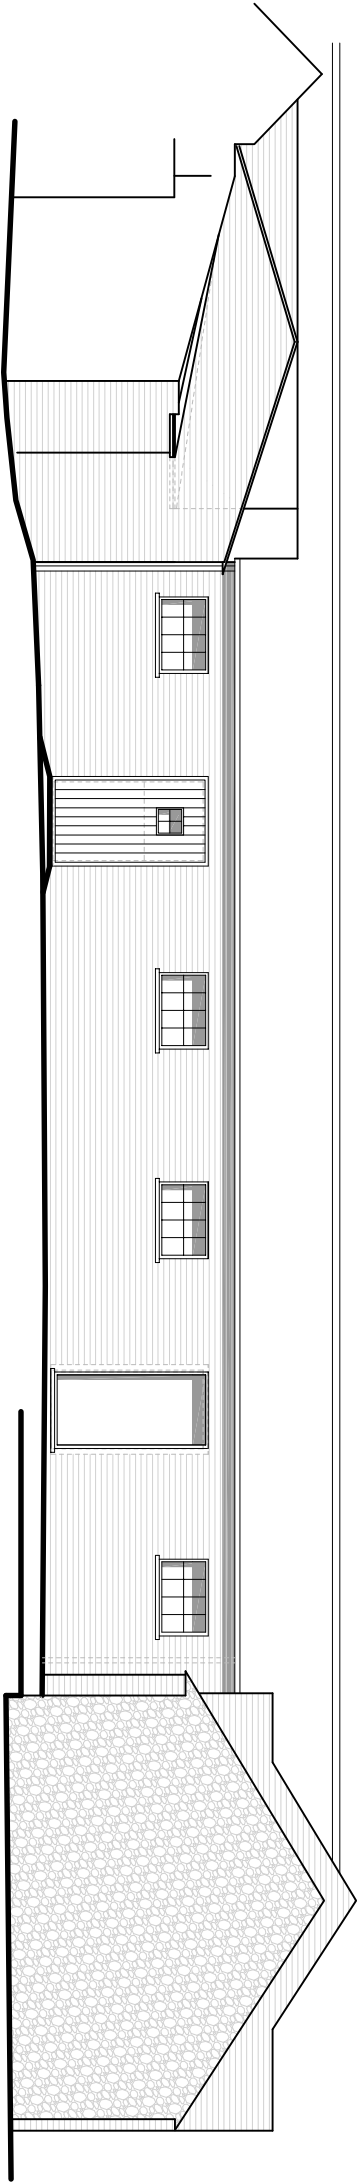

3.00m DATUM
NORTH ELEVATION
SCALE 1:100

0 1 2 3 4 5m

revision

client
smith

stage
planning

date
may 2018

scale
1:100 @ A3

address
barnard
crockstone lane
clipping
liffenhampton
bn1 7 sqv

drawing no.
420/0509

drawing
proposed
elevations 1 of 5



CMC design architectural services

the studio, 22 melrose road,
chichester, west sussex, PO19 1SE

07768 997654
studio@cmc-design.co.uk
www.cmc-design.co.uk

This drawing is the copyright of CMCdesign and may not be copied, altered or reproduced in any form without the written consent of CMCdesign.

It is the sole responsibility of the building owner to draw up all legal agreements with adjoining property owners to cover the over hanging of any fascias, gullies, balconies or any part of the building. CMCdesign can not be held responsible in any way whatsoever for any legal costs or other costs incurred through any neighbouring disputes.

It is the sole responsibility of the building owner to comply with the party wall act 1996. CMCdesign can not be held responsible in any way if non compliance is adopted.

Use figured dimensions only, in millimetres only, unless stated otherwise.

all levels and contours to check all drawings and to verify all dimensions on the plot to works commencing any discrepancies in dimensions or boundary locations are to be brought to the attention of CMCdesign immediately before any further work takes place on the