




MATERIALS LEGEND -

 


flint wall

 

brick wall

 

tiled roof

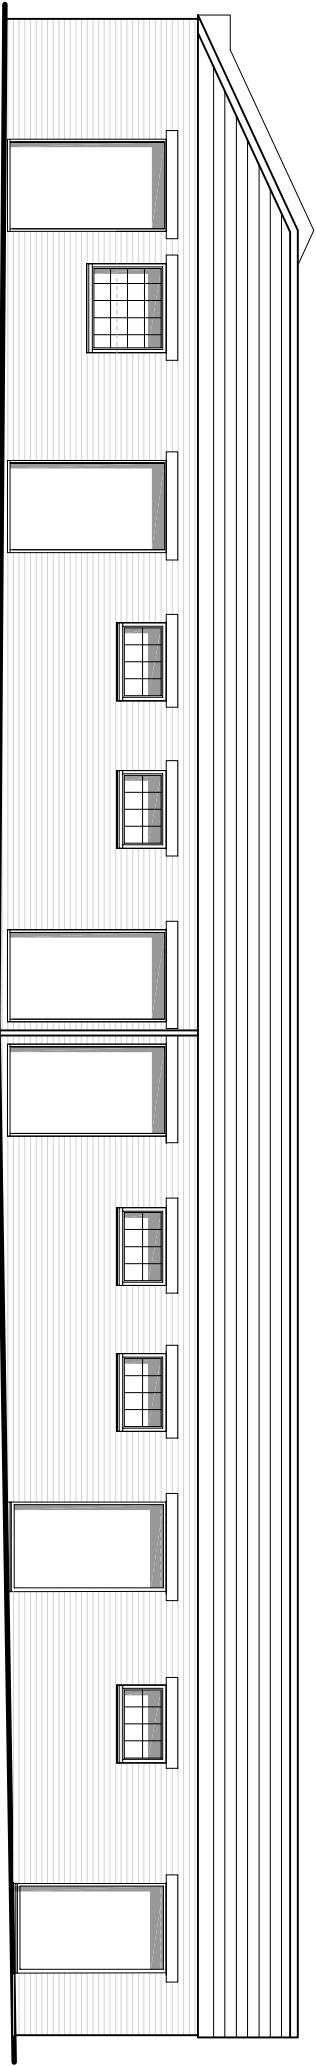

3.00m DATUM

SOUTH ELEVATION

SCALE 1:100



2

The drawing is the copyright of CMcDesign and may not be copied, altered or reproduced in any form without the written consent of CMcDesign.

It is the sole responsibility of the building owner to draw up all legal agreements with adjoining property owners to cover the over hanging of any fascias, gullies, balconies or any part of the building. CMcDesign can not be held responsible in any way whatsoever for any legal costs or other costs incurred through any neighbouring disputes.

It is the sole responsibility of the building owner to comply with the party wall act 1996. CMcDesign can not be held responsible in any way if non compliance is adopted.

Use figured dimensions only, in millimetres only, unless stated otherwise.

all levels and contours to check all drawings and to verify all dimensions on the plot to works commencing any discrepancies in dimensions or boundary locations are to be brought to the attention of CMcDesign immediately before any further work takes place on the

revision

-

client

smith

stage

planning

date

may 2018

scale

1:100 @ A3

address

beach road  
crockhome lane  
clipping  
liffenhampton  
bn1 7 5qu

drawing no.

440/05/10

drawing

proposed  
elevations 2 of 5

CMcDesign architectural services



the studio 22 melrose road,  
Chorleywood, Herts AL9 5dt  
t 07968 997654  
e studio@cmc-design.co.uk  
w www.cmc-design.co.uk