


ELEVATION NOTES	
①	Warnham Chartham facing brickwork
②	Through colour render : Chalk
③	Timber entrance doors
④	White UPVC Windows
⑤	UPVC black rainwater goods
⑥	Marley Eternit Acme clay plain tile



Plot 9
As Existing Side/South Elevation
(as approved CM/21/19/PL)
1:50




Plot 9
As Existing Rear/East Elevation
(as approved CM/21/19/PL)
1:50

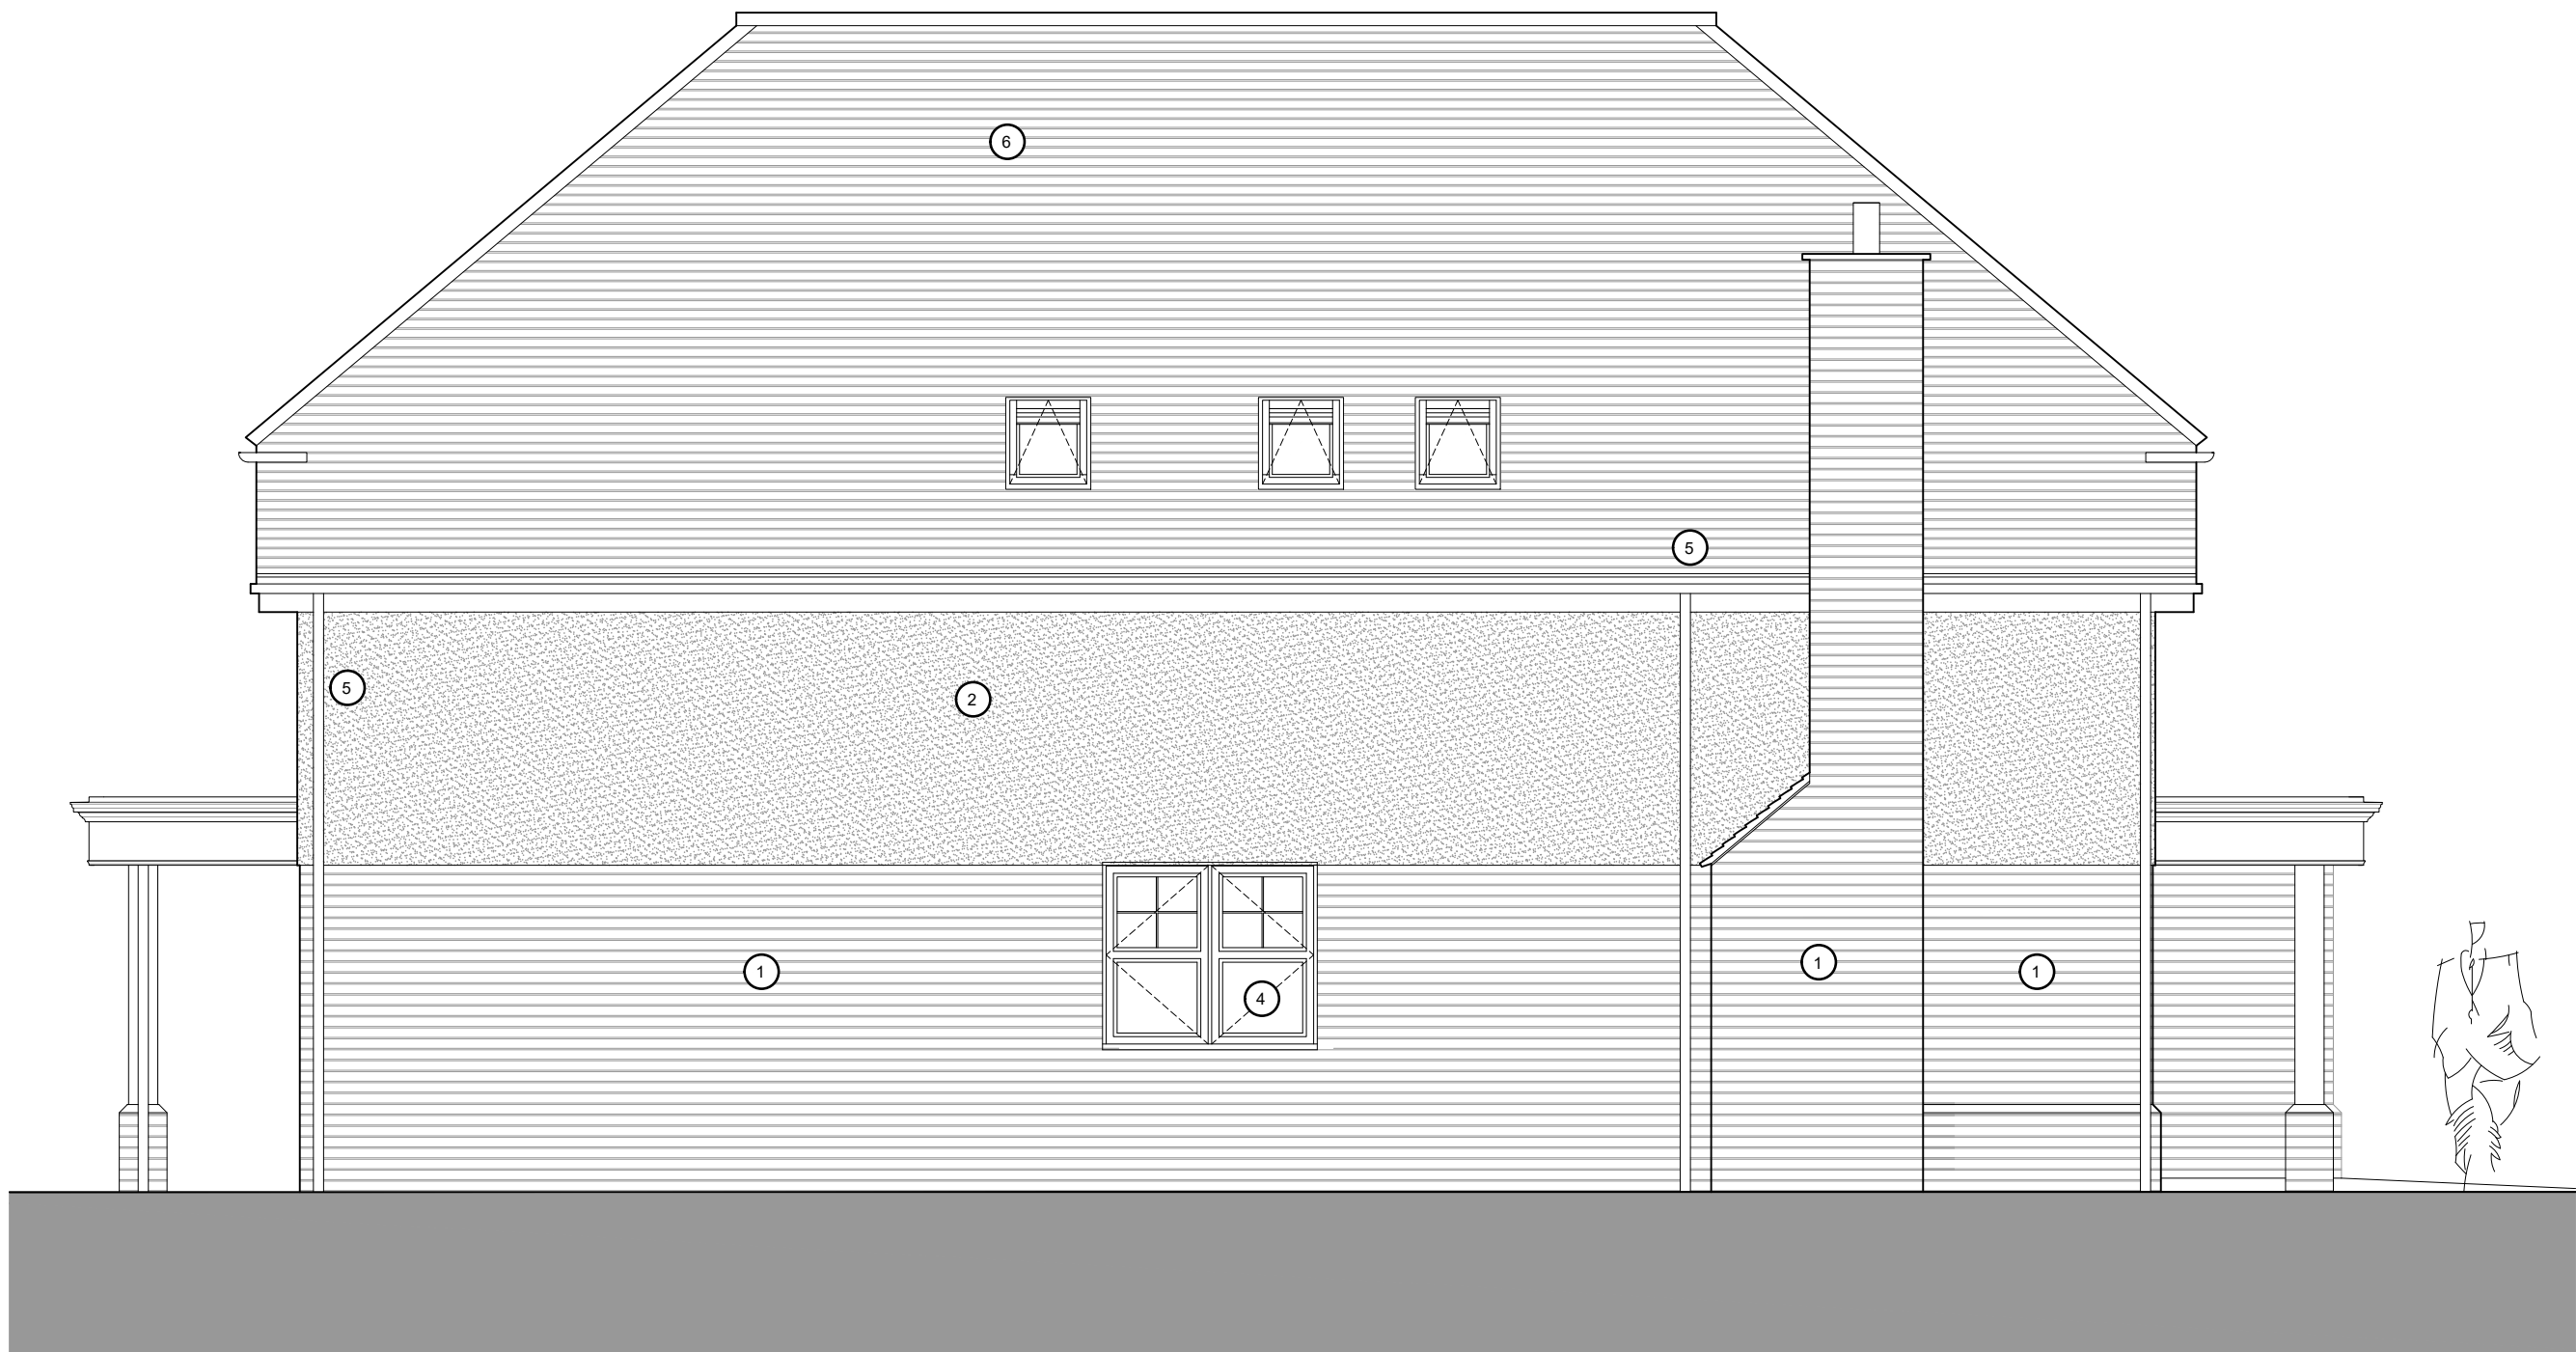

Plot 9
As Existing Side/North Elevation
(as approved CM/21/19/PL)
1:50



Plot 9
As Existing Front/West Elevation
(as approved CM/21/19/PL)
1:50

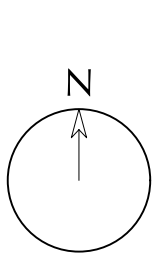

notes:

revisions:


-
-
-
-
-
-
-

NOTE: The contractor is responsible for checking all site dimensions and levels. These should be checked prior to the ordering of any components and before the commencement of the works. All discrepancies should be brought to the attention of the Contract Administrator

Herringgate
Land South of Scyld
Horsmere Green Lane

drawing information

title: Plot 9
As Existing Elevations
status: Planning
date: May 2022
scale: 1:50 @A1
drawn: GR
chk'd: SCR

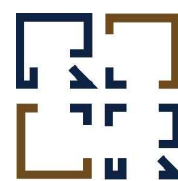

R&R DESIGN
STUDIO LTD

job: 1104 dwg: 303 rev: /