


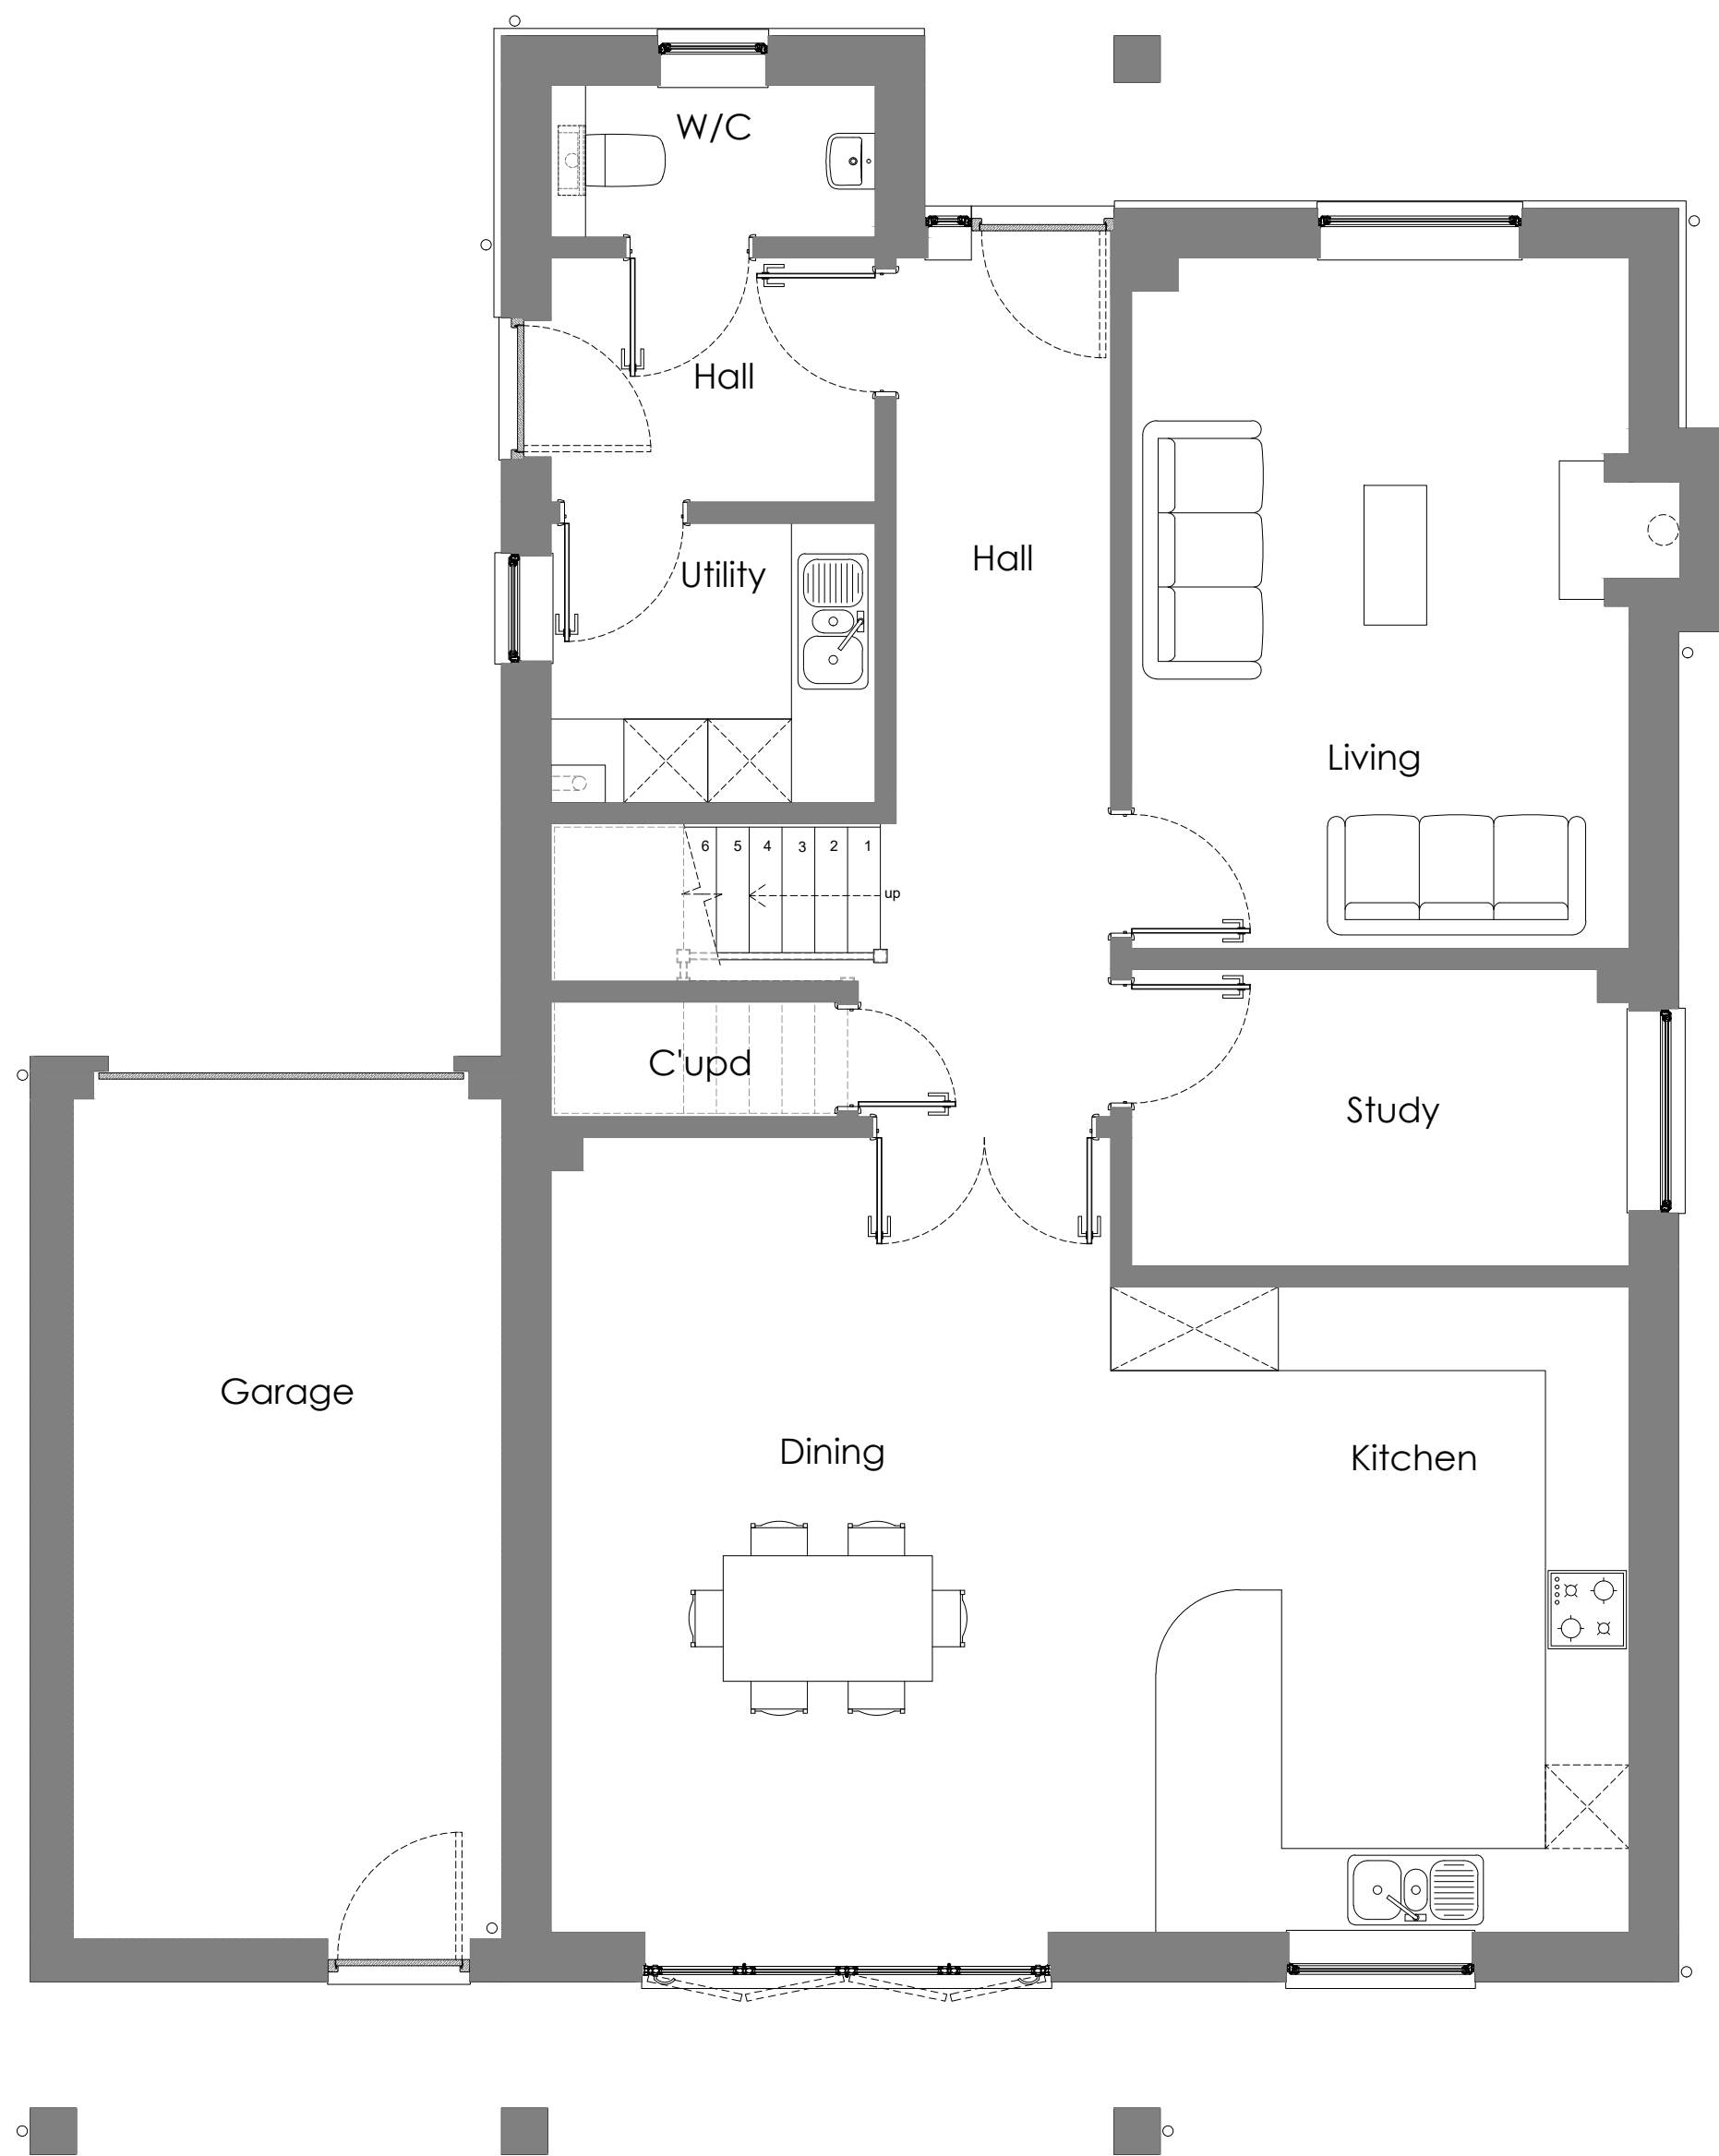


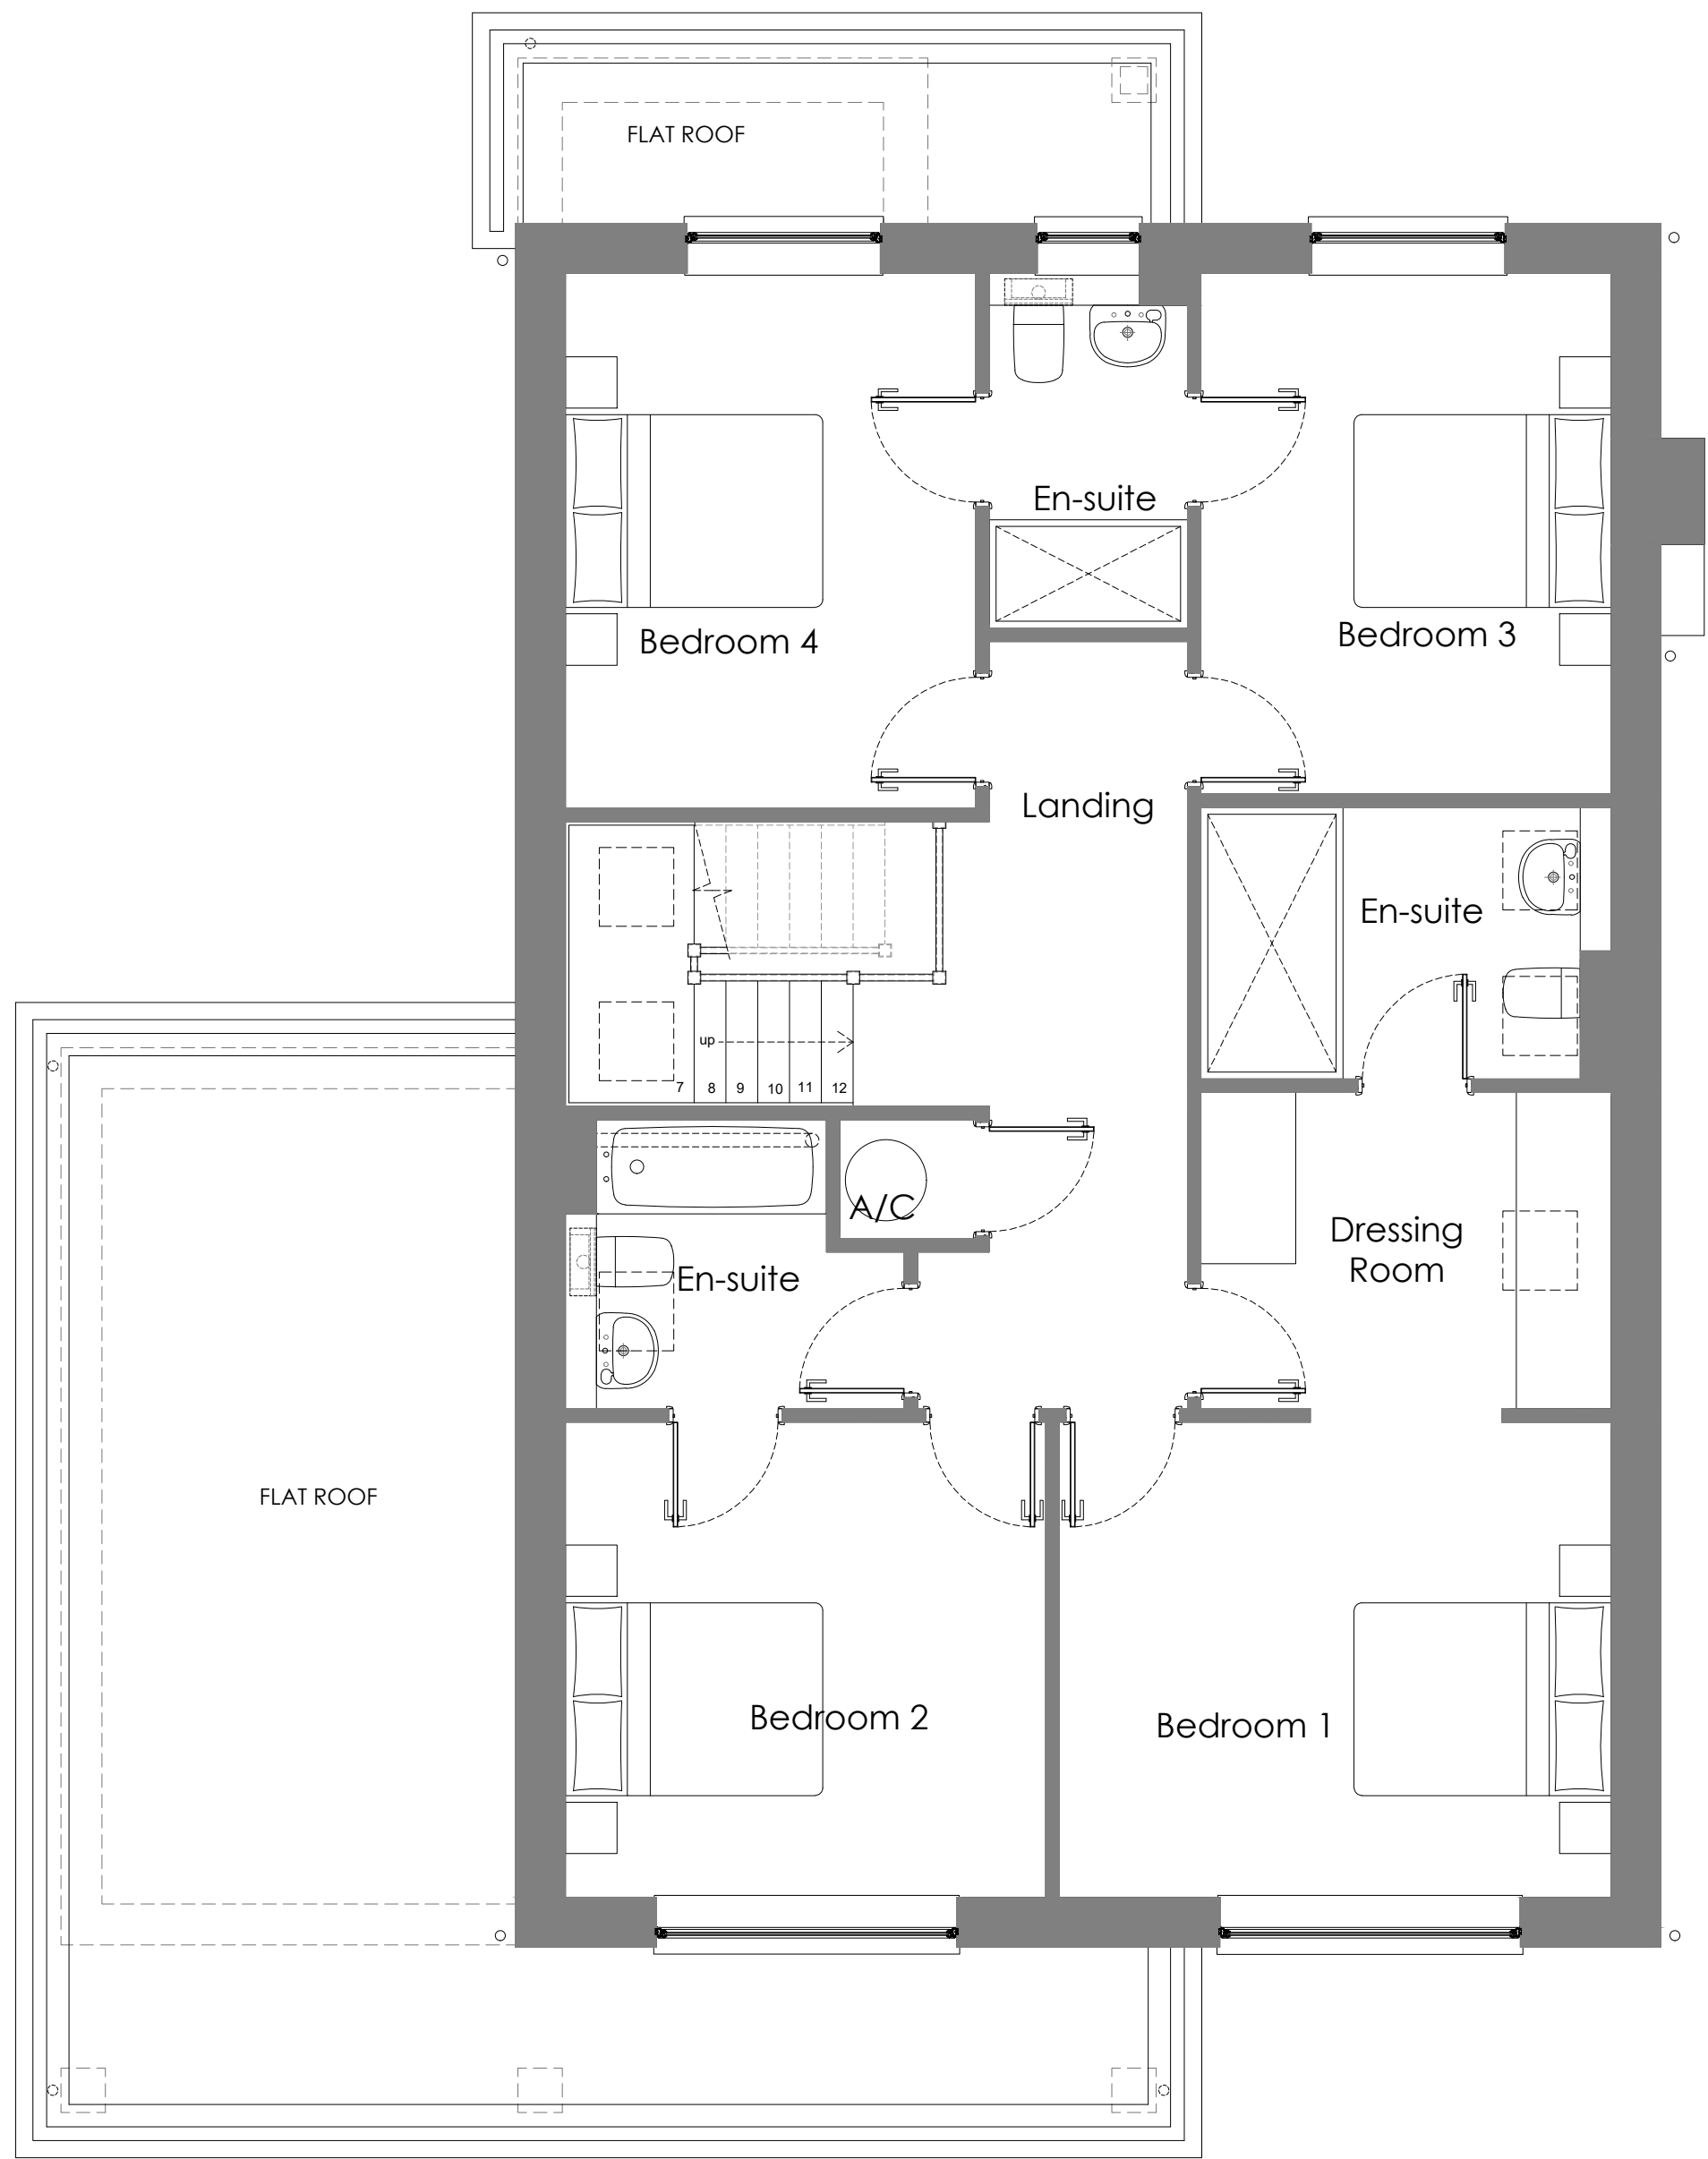


Plot 9
As Existing Ground Floor Plan
(as approved CM/21/19/PL)
1:50

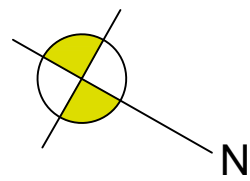

Plot 9
As Existing First Floor Plan
(as approved CM/21/19/PL)
1:50

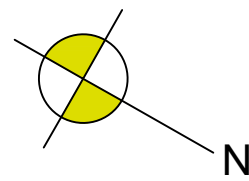

notes:

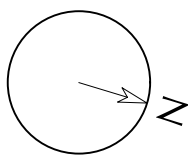

revisions:

-
-
-
-
-
-
-

100mm @A1

NOTE: The contractor is responsible for checking all site dimensions and levels. These should be checked prior to the ordering of any components and before the commencement of the works. All discrepancies should be brought to the attention of the Contract Administrator

Herringgate
Land South of Scyld
Horsmere Green Lane


drawing information

title:

status:
date:
scale:
drawn:
chk'd:

Plot 9
As Existing Plans

Planning
May 2022
1:50 @A1
GR
SCR

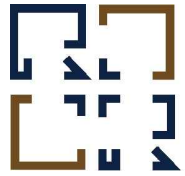

R&R DESIGN
STUDIO LTD

job:

1104

dwg:

301

rev:

/