



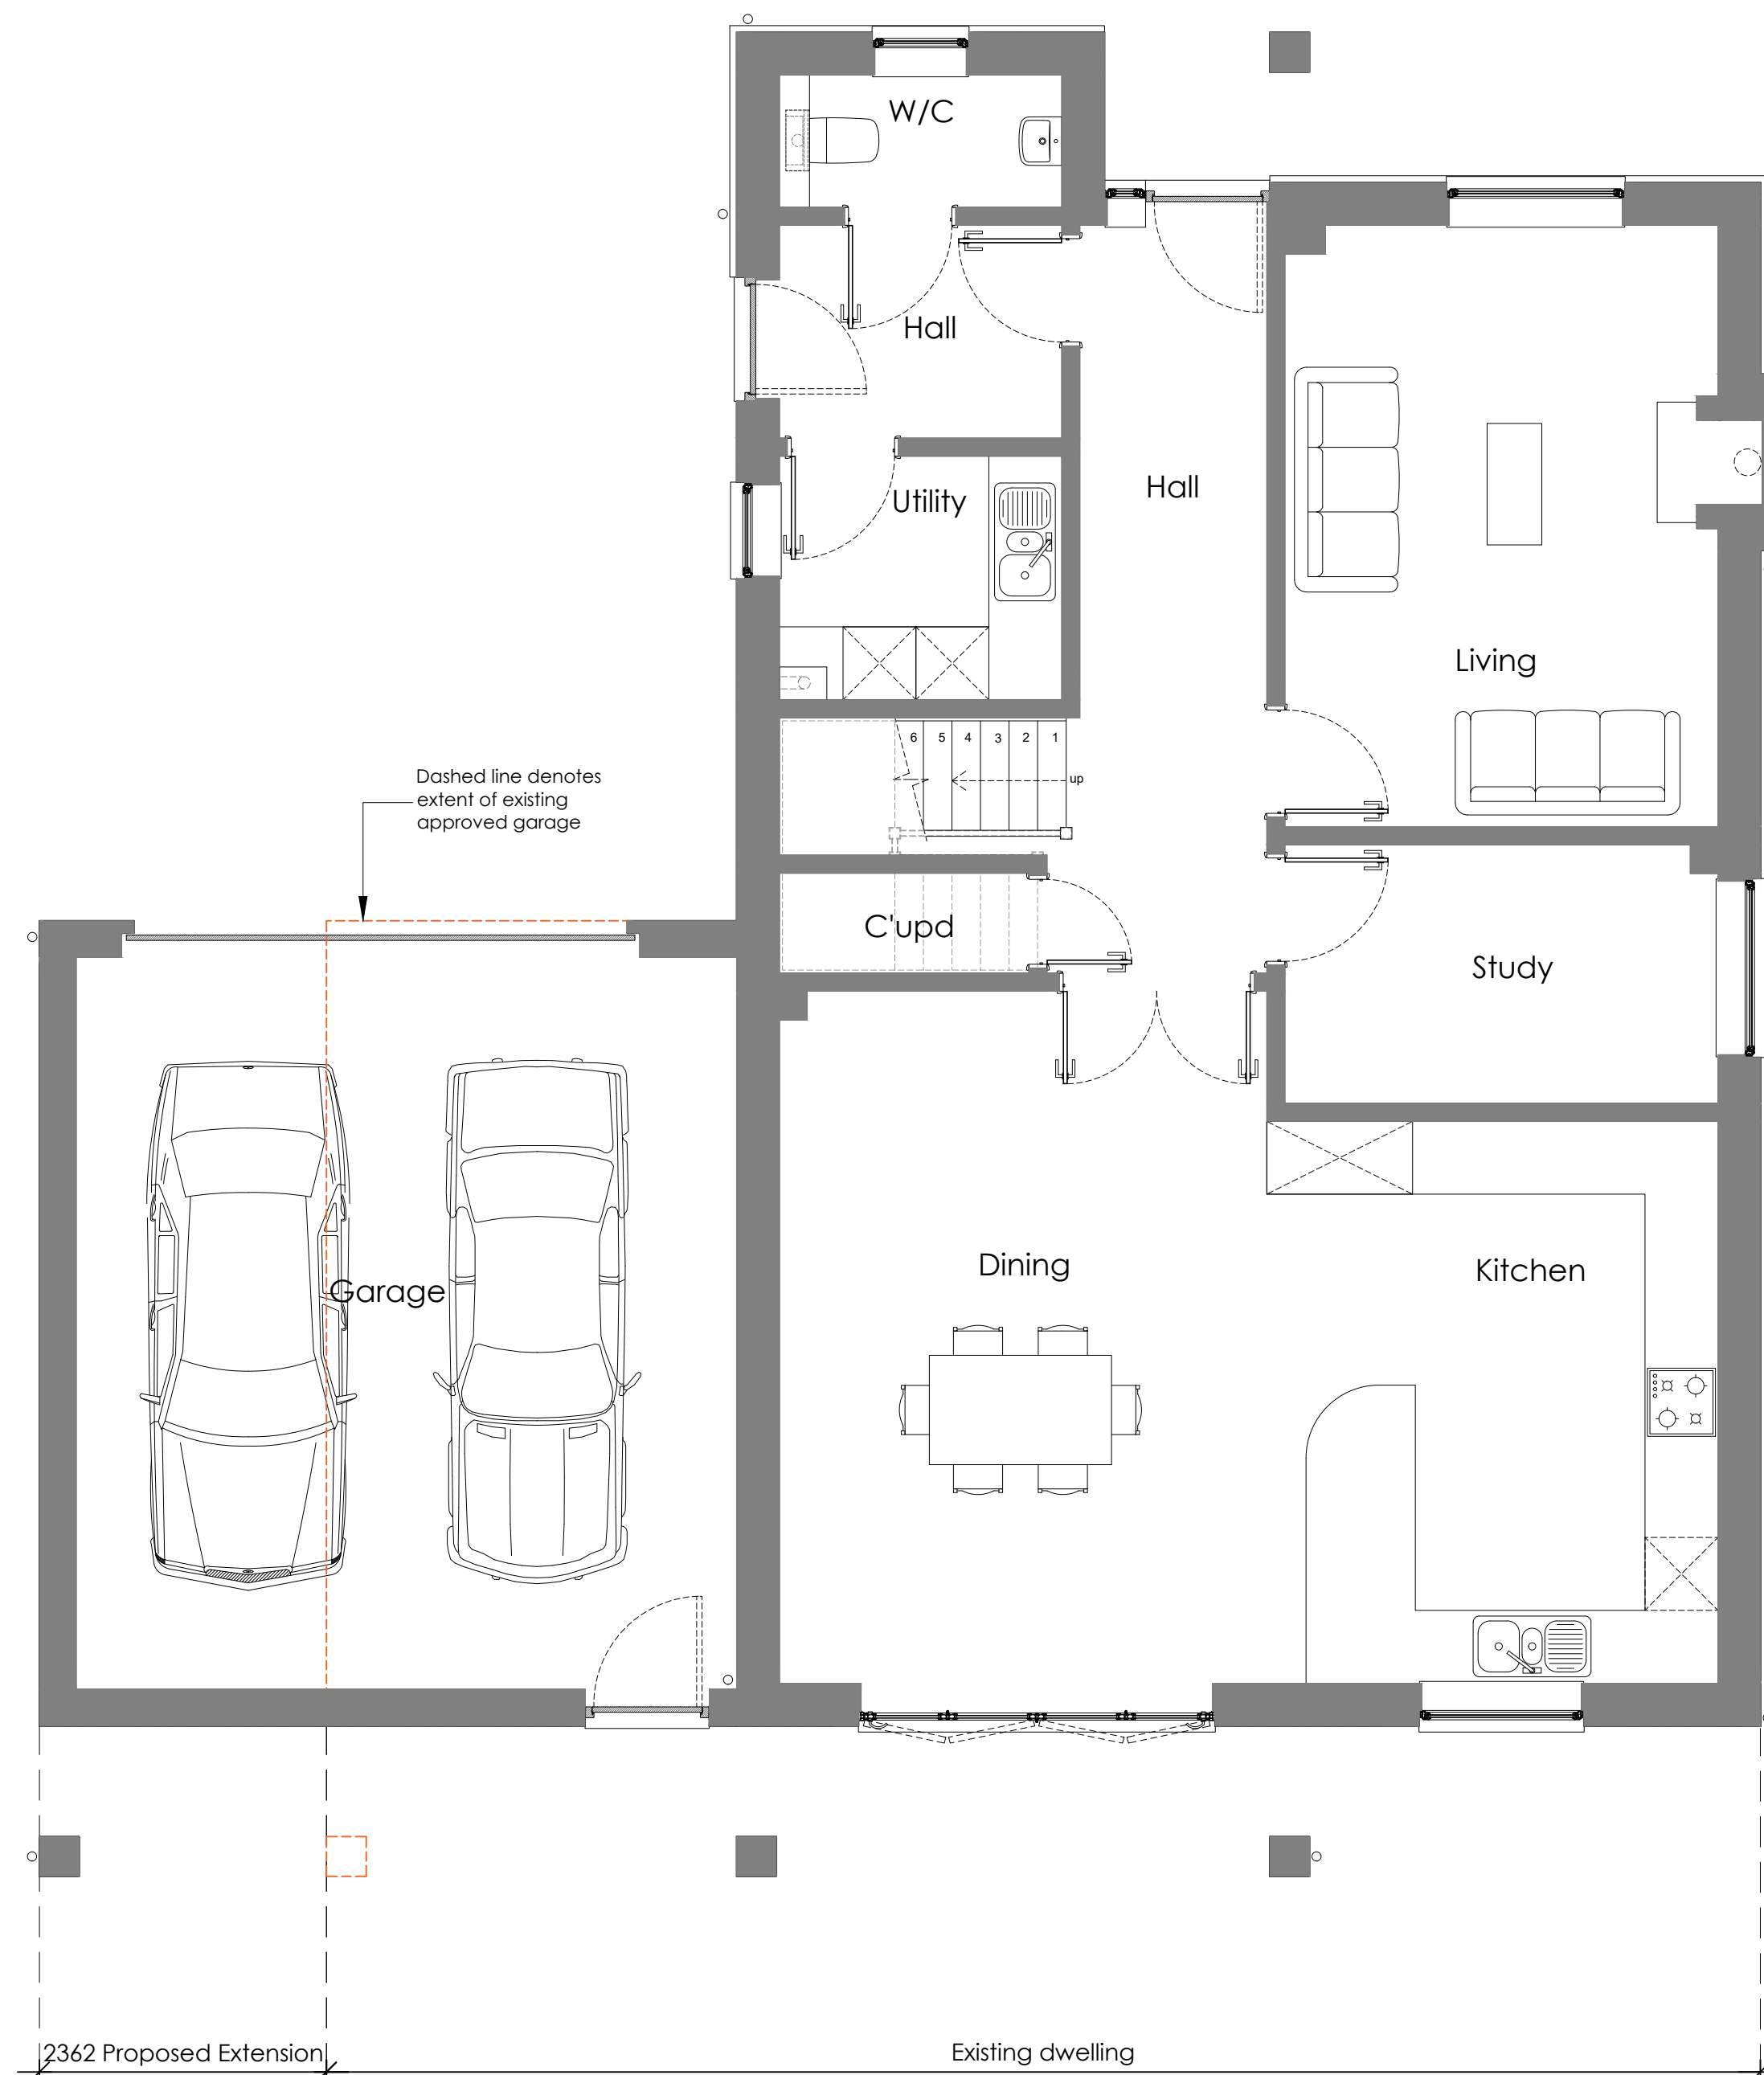

Plot 9
Proposed Ground Floor Plan
1:50

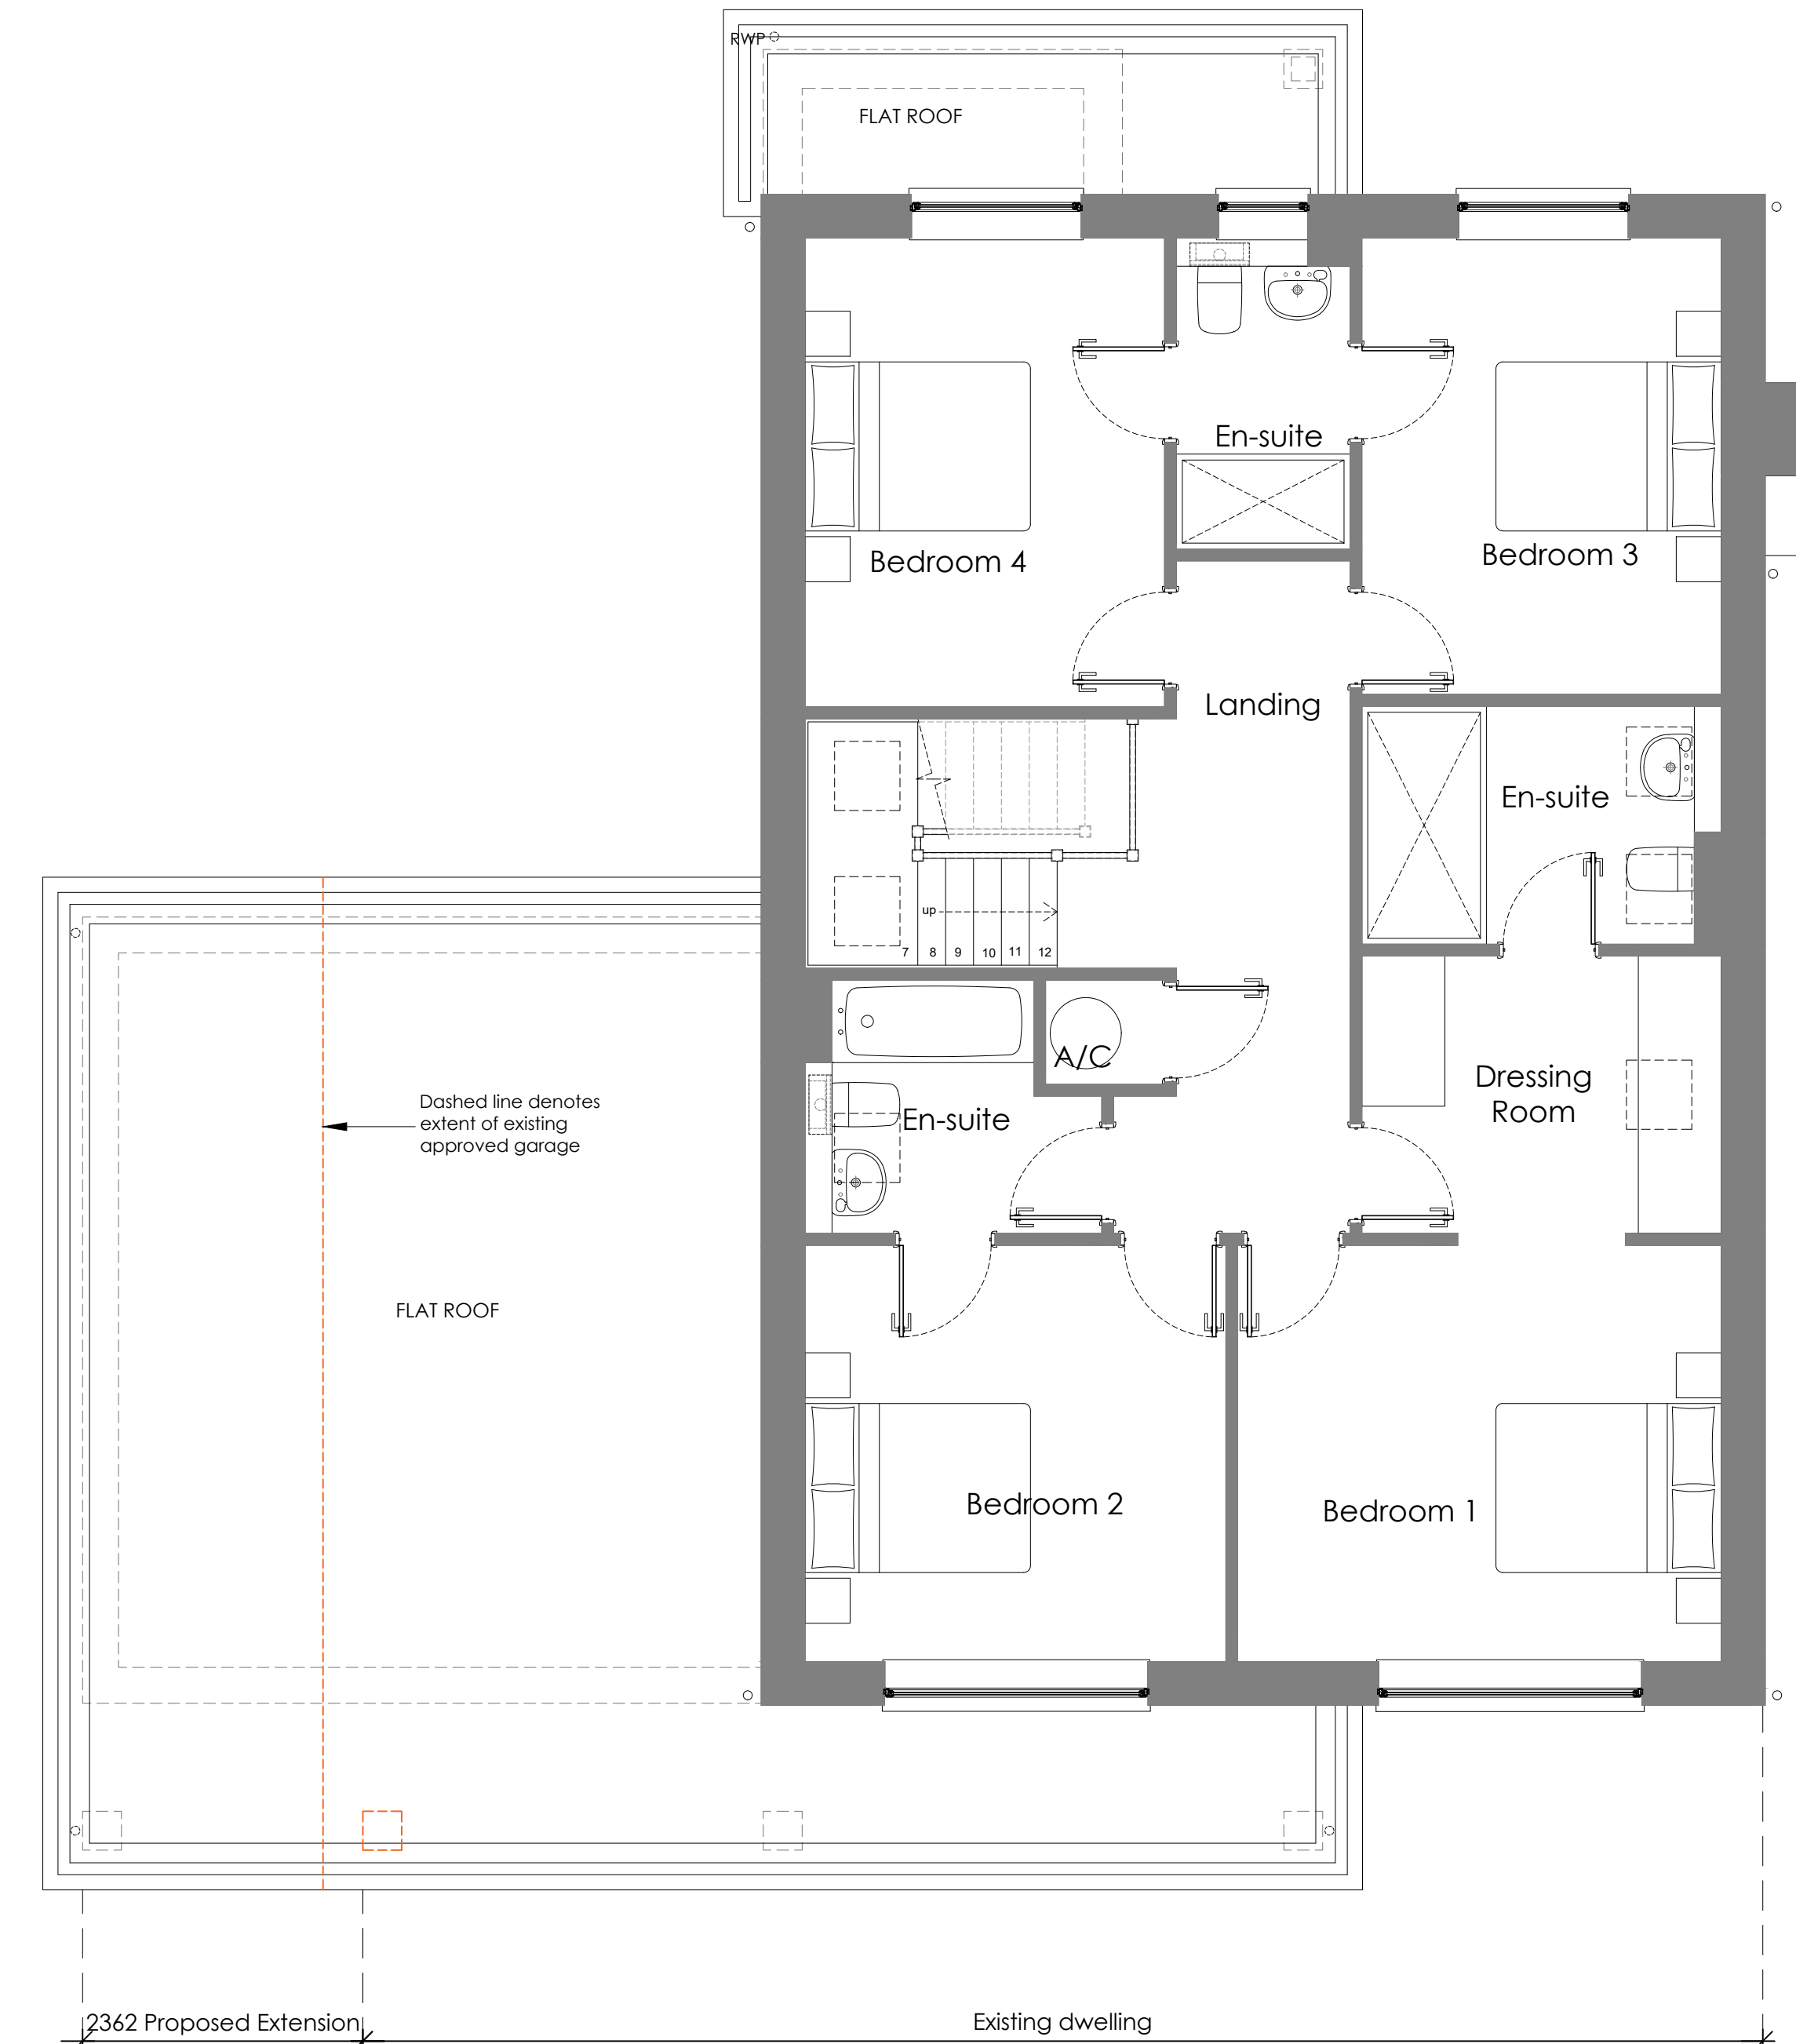

Plot 9
Proposed First Floor Plan
1:50

notes:

revisions:

100mm @A1

NOTE: The contractor is responsible for checking all site dimensions and levels. These should be checked prior to the ordering of any components and before the commencement of the works. All discrepancies should be brought to the attention of the Contract Administrator

Herringgate
Land South of Scyld
Horsmere Green Lane

drawing information

title:
Plot 9
Proposed Plans
status:
date:
scale:
drawn:
chk'd:

Planning
May 2022
1:50 @A1
GR
SCR

job:
1104

dwg:
302

rev:
/

R&R DESIGN
STUDIO LTD