


ELEVATION NOTES	
①	Warnham Chartham facing brickwork
②	Through colour render : Chalk
③	Timber entrance doors
④	White UPVC Windows
⑤	UPVC black rainwater goods
⑥	Marley Eternit Acme clay plain tile

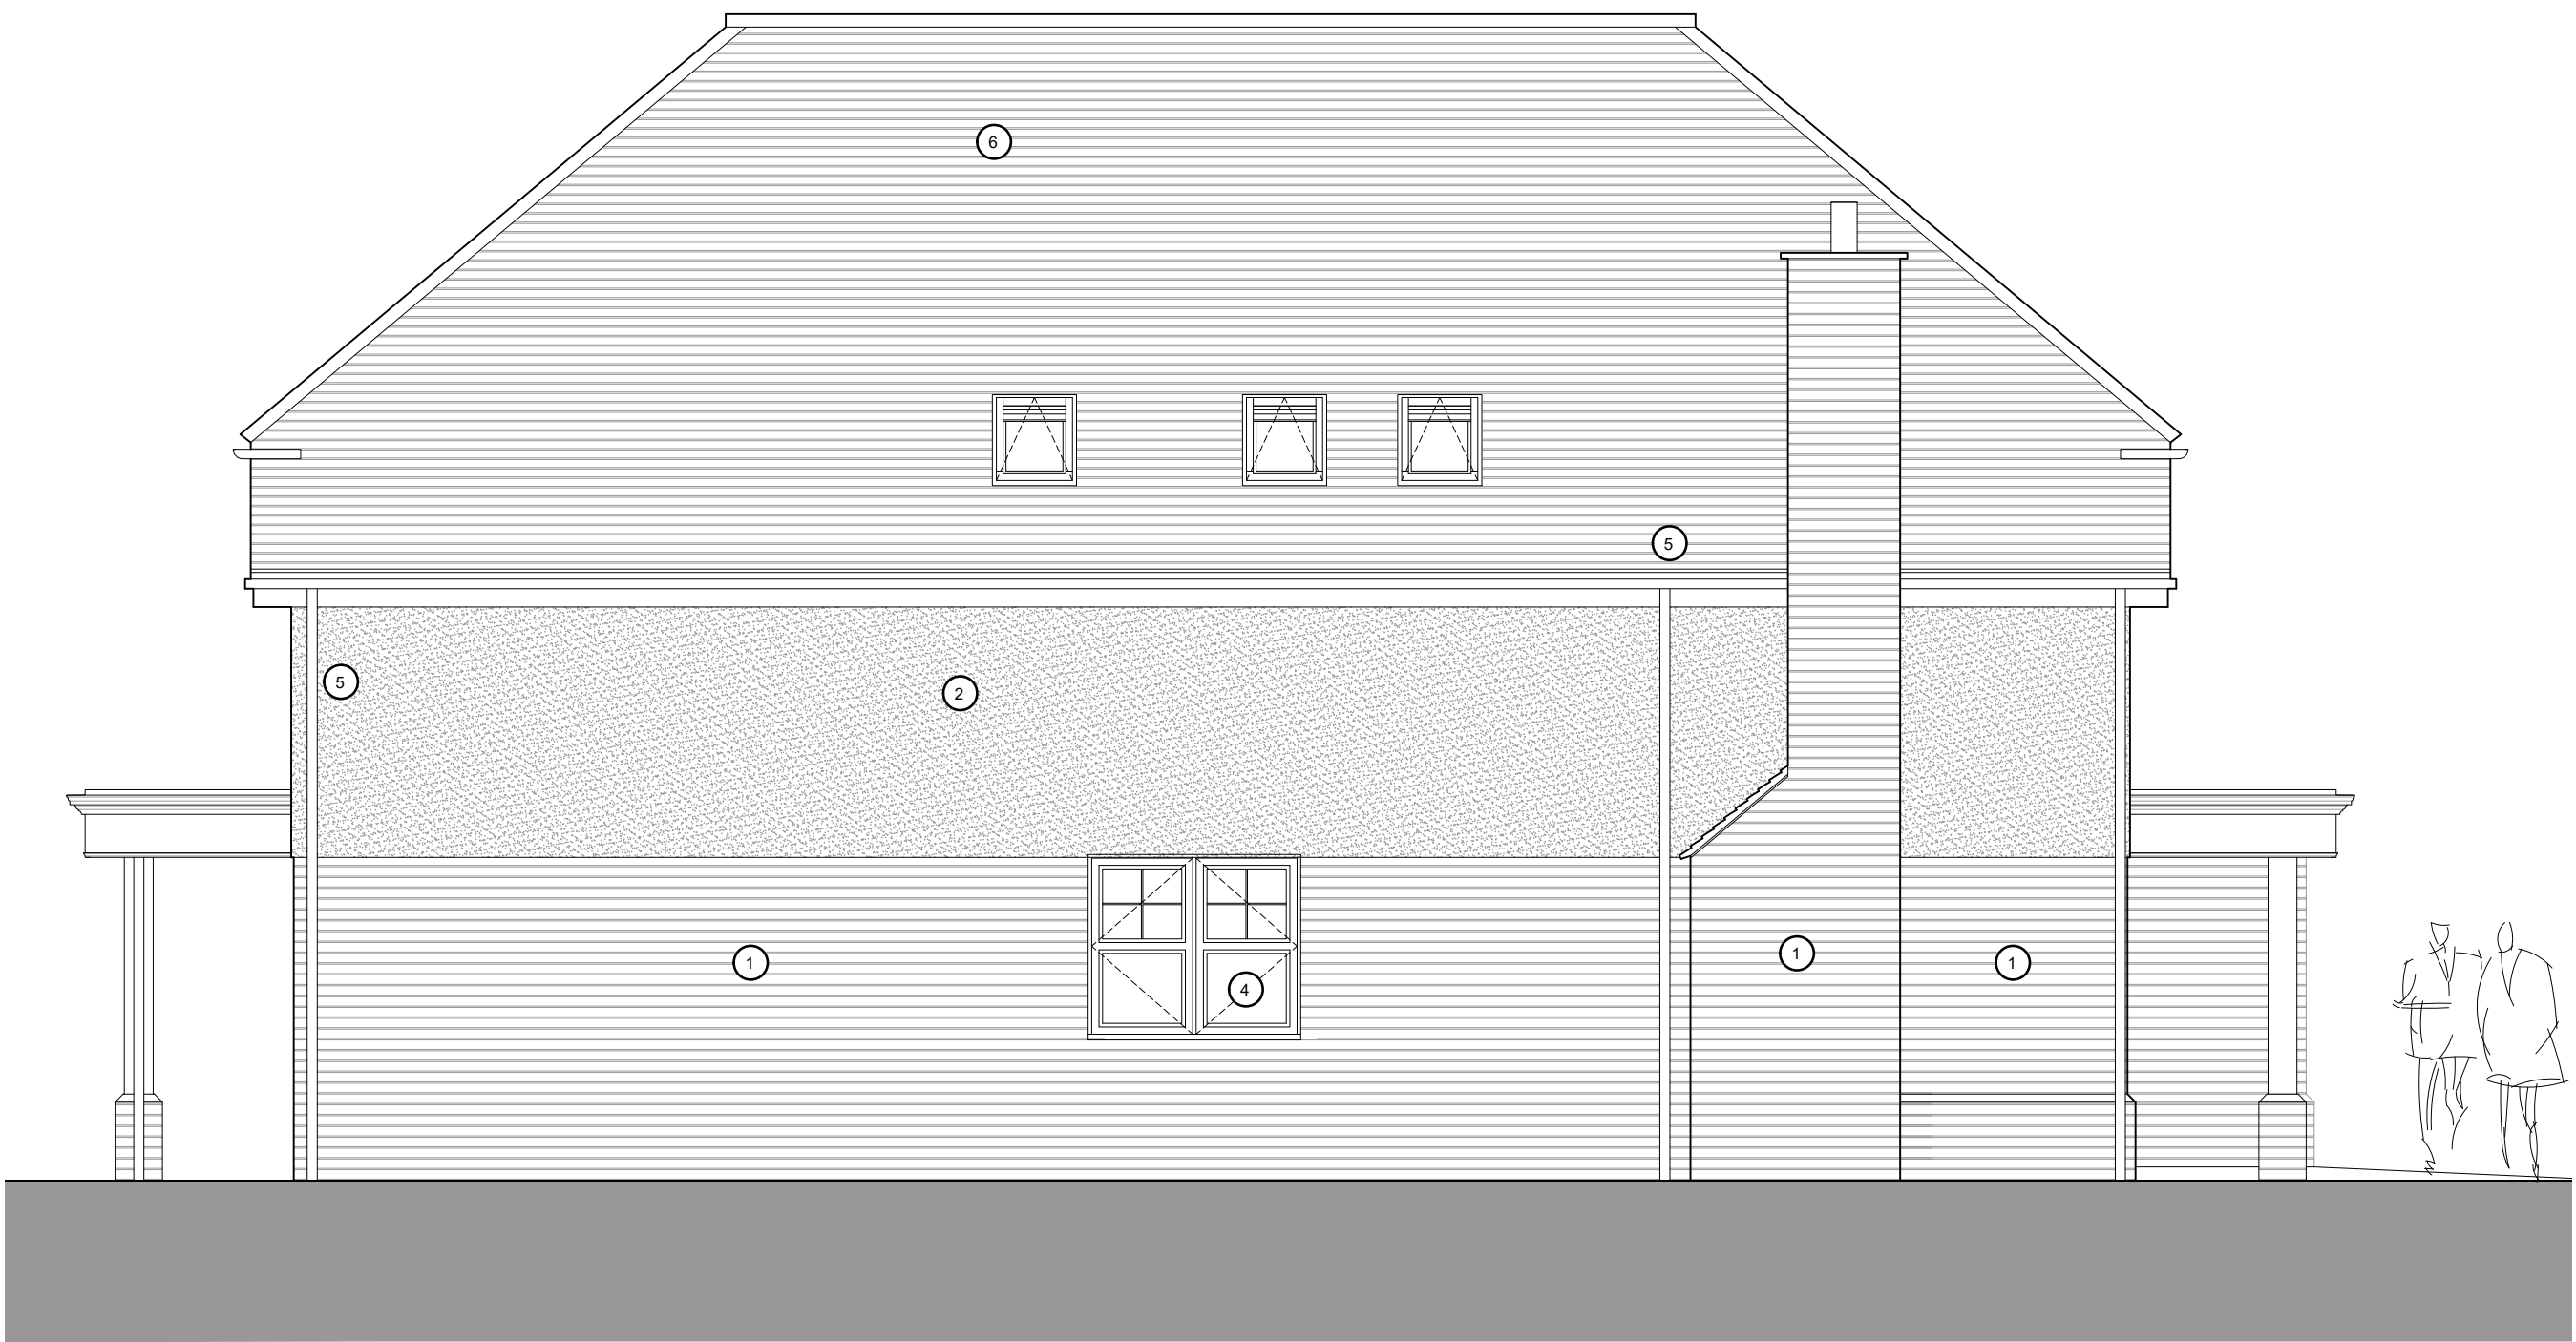

Plot 9
As Proposed Side/South Elevation (as existing)
1:50




Plot 9
As Proposed Side/North Elevation (as existing)
1:50



Plot 9
As Proposed Rear/East Elevation
1:50



Plot 9
As Proposed Front/West Elevation
1:50

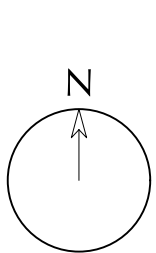

notes:

revisions:

-
-
-
-
-
-
-

NOTE: The contractor is responsible for checking all site dimensions and levels. These should be checked prior to the ordering of any components and before the commencement of the works. All discrepancies should be brought to the attention of the Contract Administrator

Herringgate
Land South of Scyld
Horsemere Green Lane

drawing information

title: Plot 9
As Proposed Elevations
status: Planning
date: May 2022
scale: 1:50 @A1
drawn: GR
chk'd: SCR



job: 1104
dwg: 304
rev: /