



PROPOSED BLOCK PLAN (as approved CM/55/20/PL)
1:500





EXISTING LOCATION PLAN (as approved CM/55/20/PL)
1:1250



PROPOSED SITE PLAN (as approved CM/55/20/PL)
1:500

notes:

revisions:

 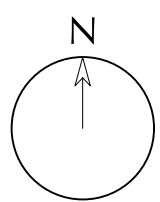

NOTE: The contractor is responsible for checking all site dimensions and levels. These should be checked prior to the ordering of any components and before the commencement of the works. All discrepancies should be brought to the attention of the Contract Administrator

Ordnance Survey (c) Crown Copyright 2020. All rights reserved. Licence number 100022432

K&J Contracts
Scyld
Horsemere Green Lane

drawing information

title: Site, Block & Location Plans

status: Planning

date: May 2022

scale: 1:500/1:250 @A1

drawn: CR

chk'd: SCR

 **R & R DESIGN**
STUDIO LTD

job: 1104 dwg: 300 rev: /