



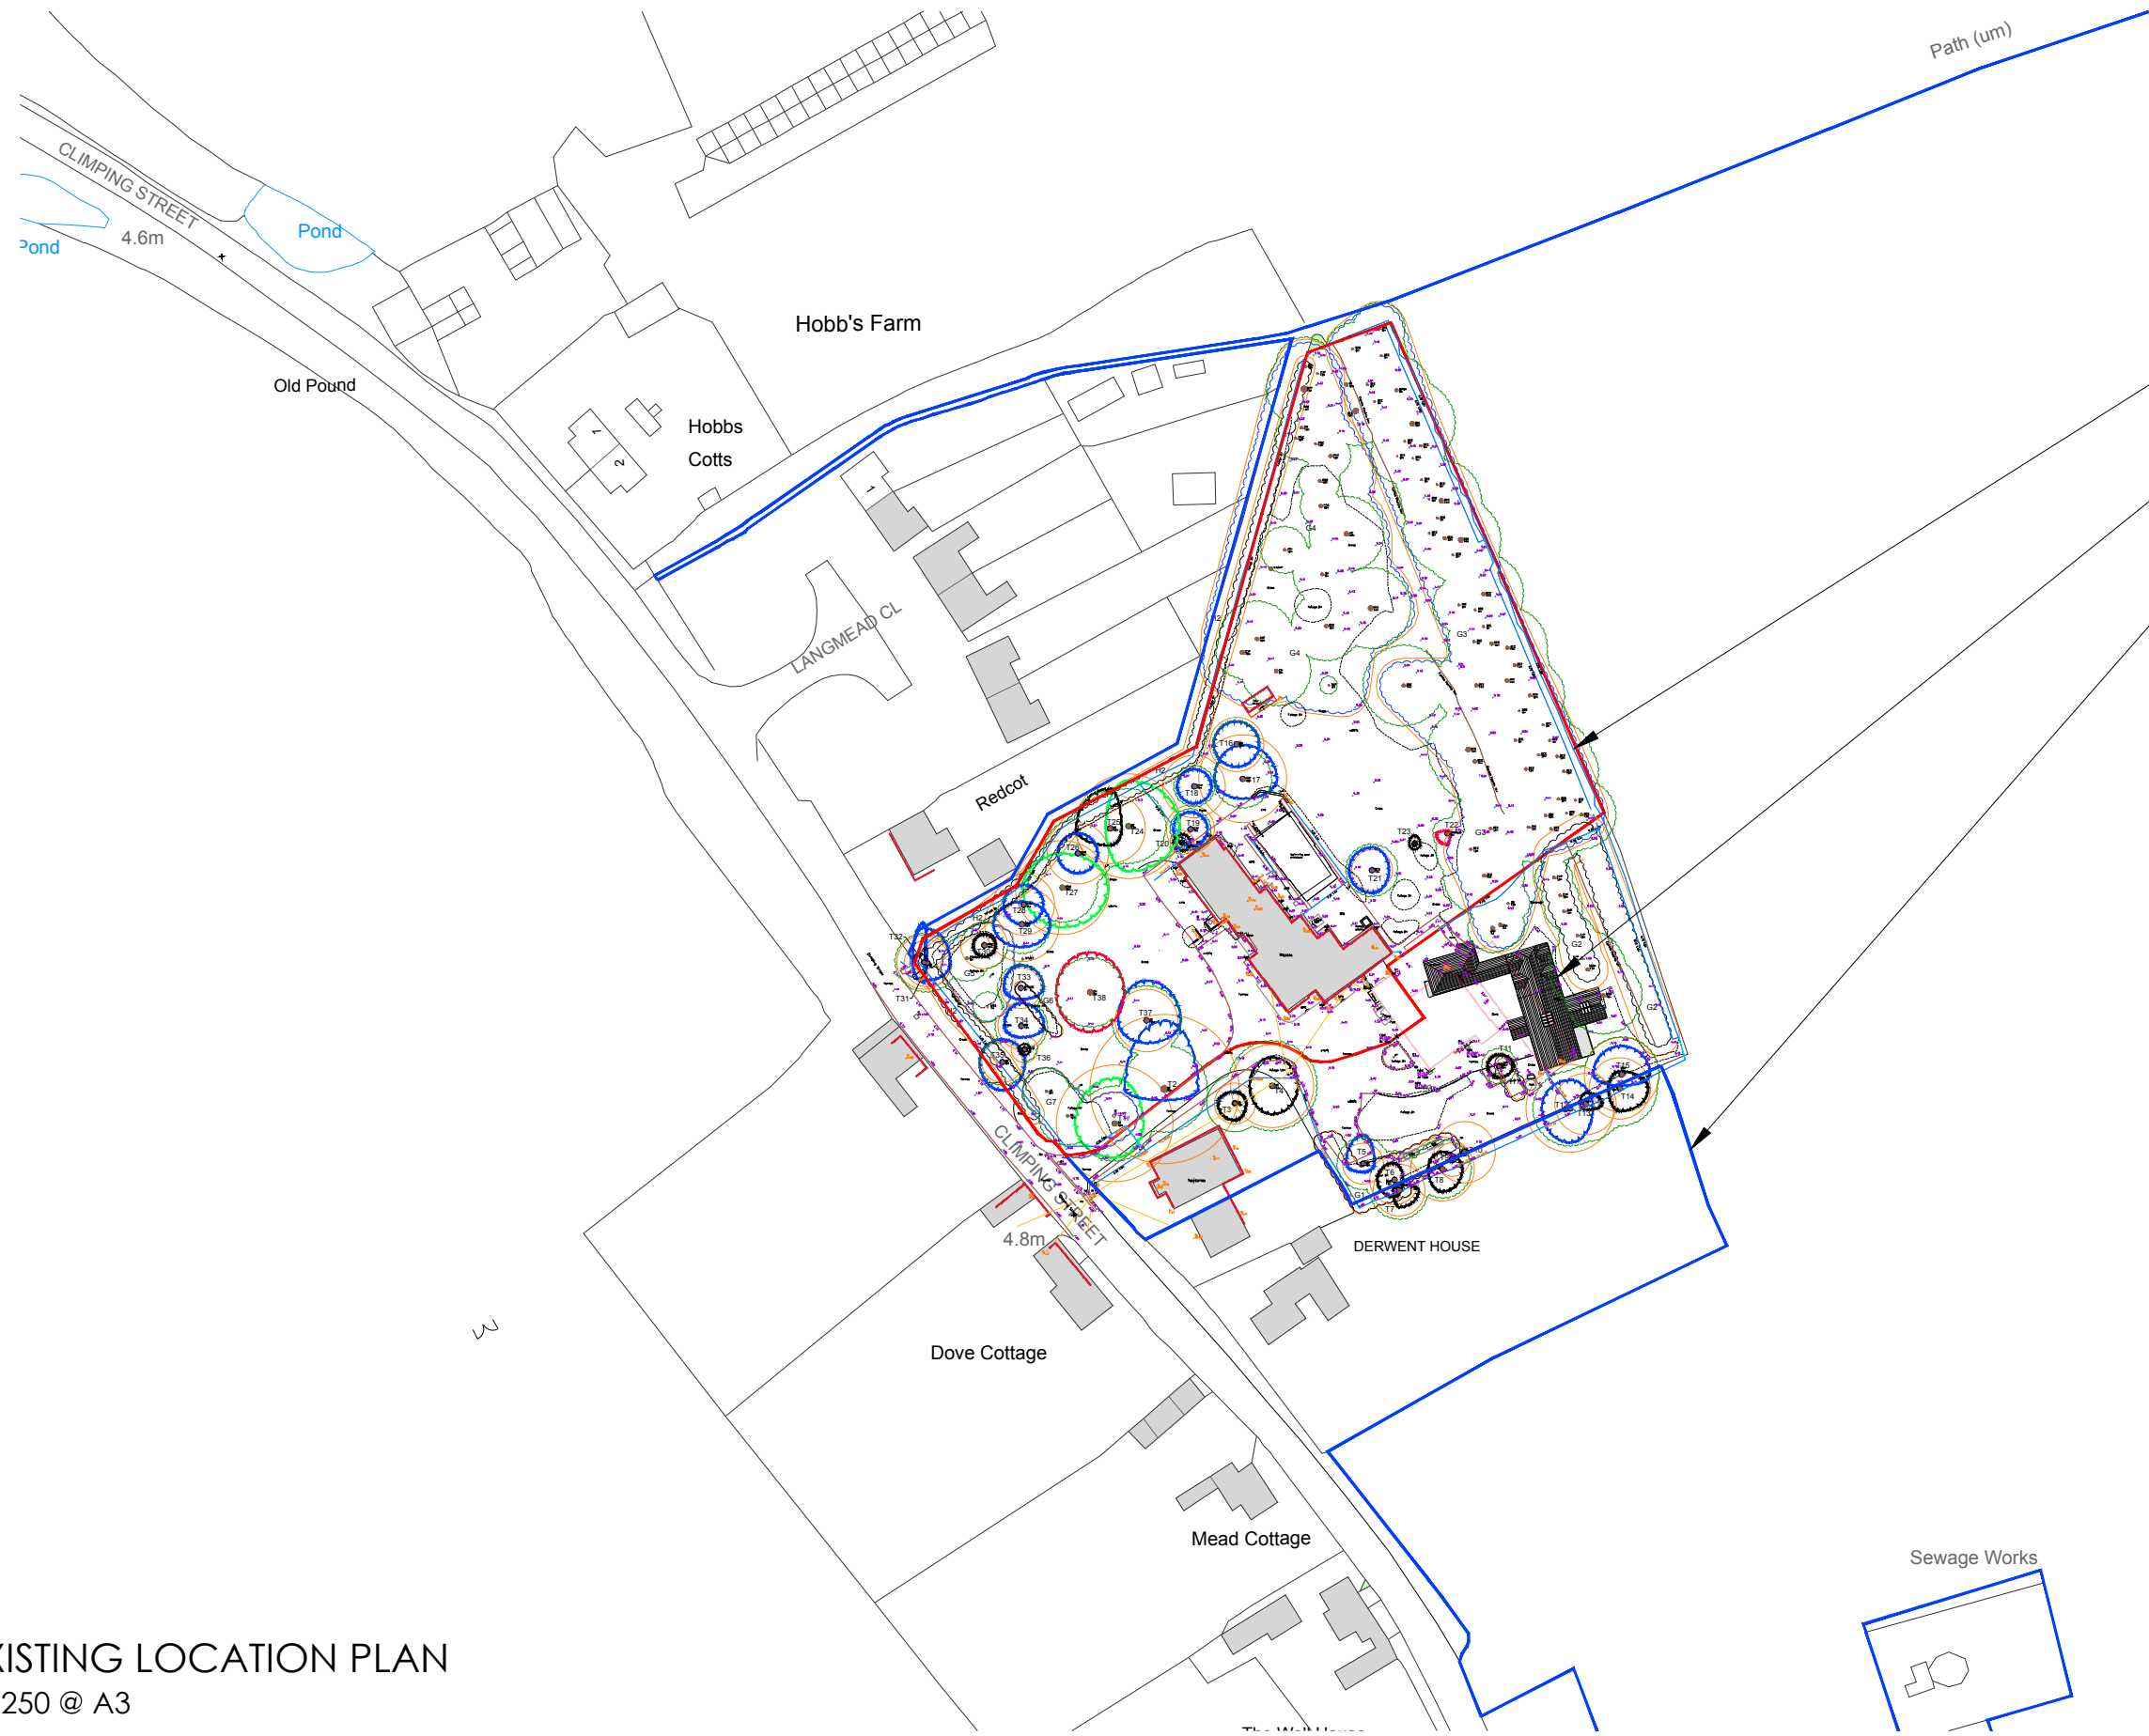

- Application Site Boundary
- Permitted Under CM/12/25/PL
- Land in Client Ownership

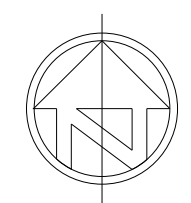

© jbarchitecture, all rights reserved.
Use figured dimensions only.
All dimensions are to be checked on site before
any work is carried out. Please contact the
Architect immediately regarding any
discrepancies discovered on site. .

Rev.	Notes	Date
 JB ARCHITECTURE The Bricks, Manor Farm Barns Chichester, West Sussex, PO20 7PL T: 01243 785342 E: admin@jbarch.co.uk W: www.jbarch.co.uk		
Project Rigates Climping Street, Climping, BN17 5RQ		
Drawing Proposed Site Plan		
Drawn By JP		Scale 1:1250 @ A3
Date Jan 2026		Revision
Drawing No. DPA - 001		

EXISTING LOCATION PLAN
1:1250 @ A3

