






- PARTY WALL
- ALTERATIONS
- FIRE STRATEGY

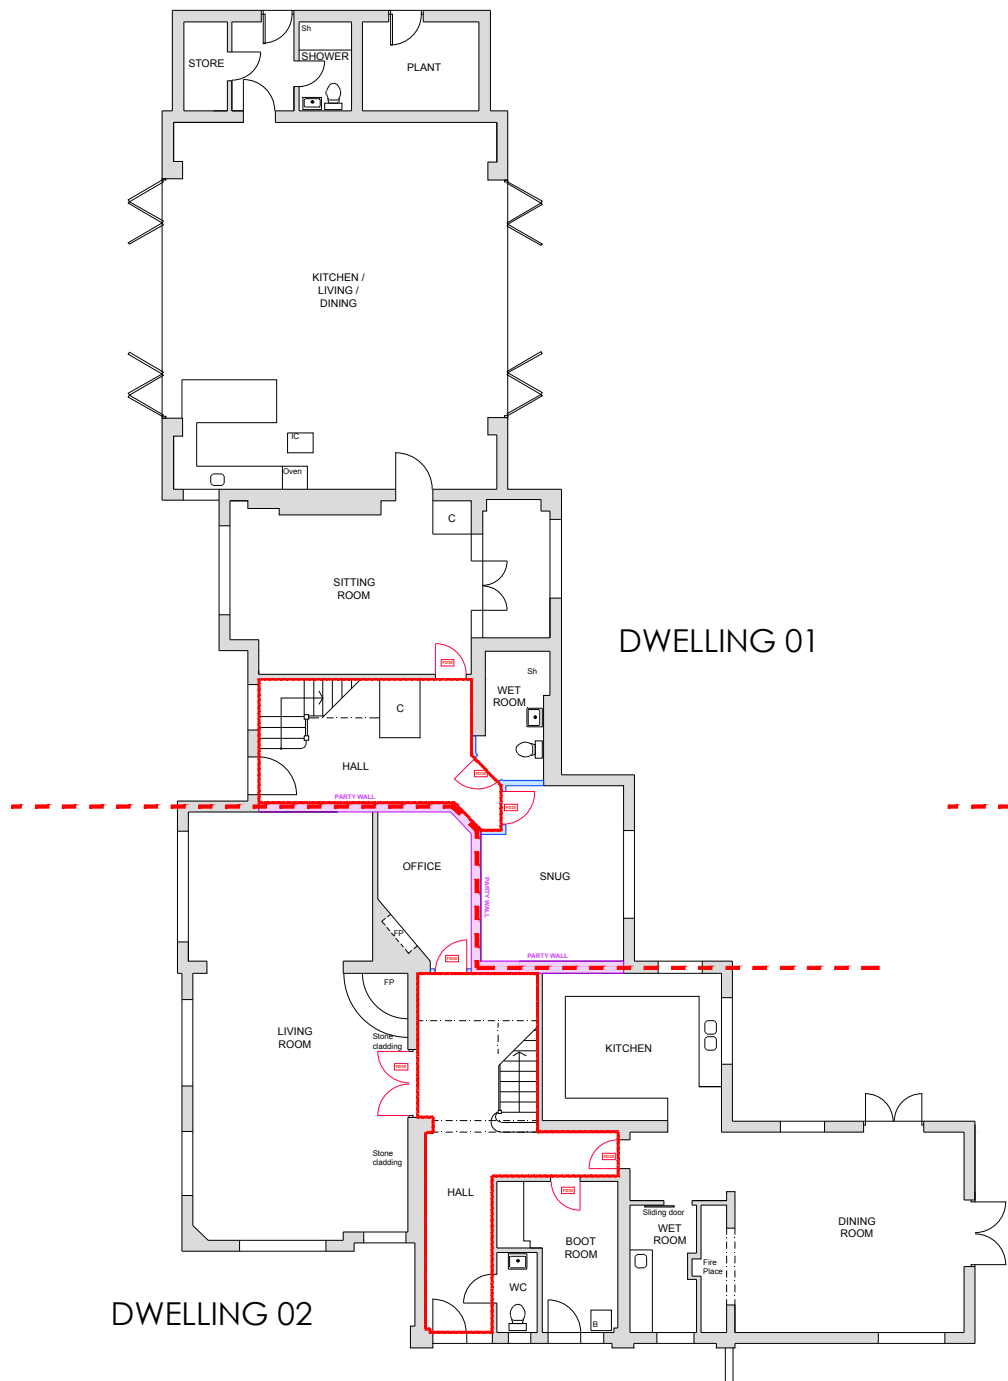

PROPOSED GROUND FLOOR PLAN
SCALE 1:200 @ A3

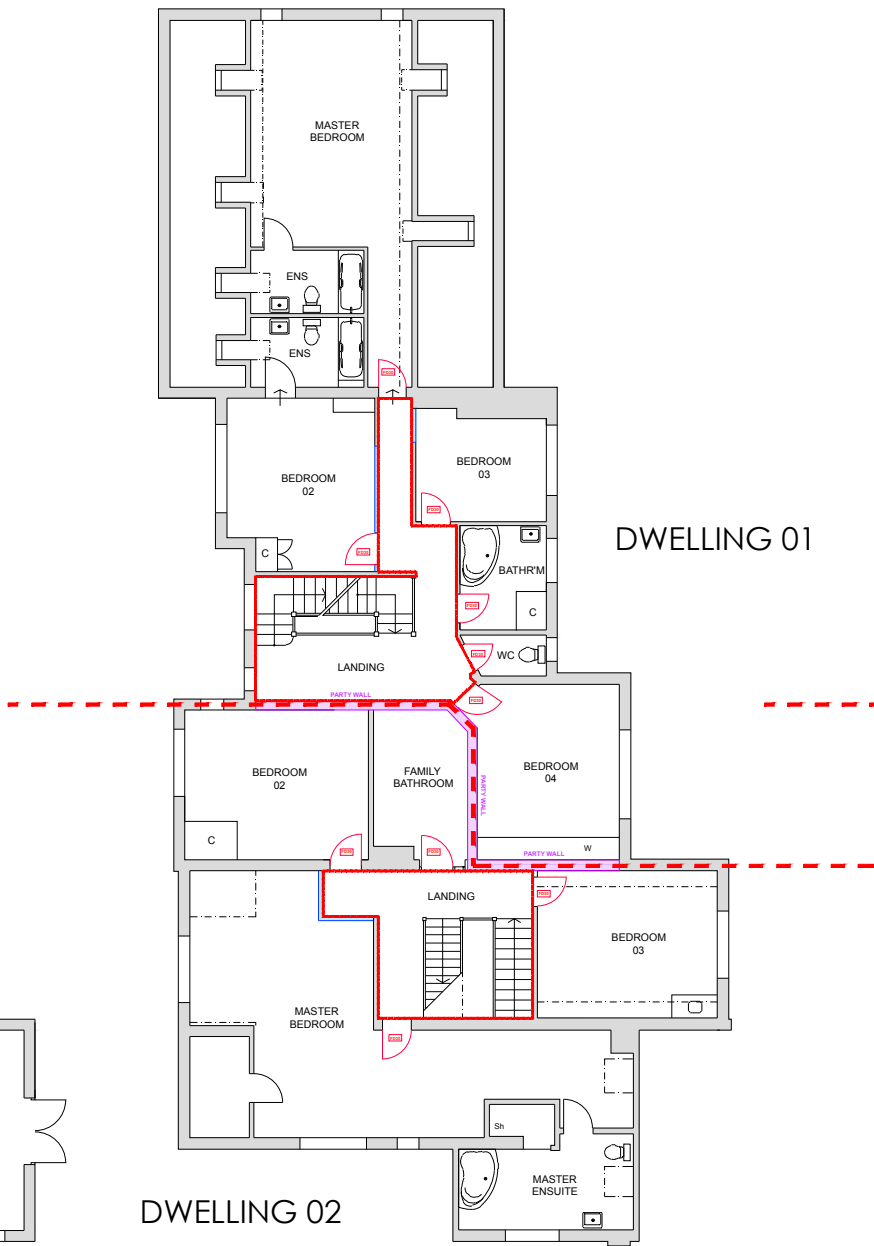

PROPOSED FIRST FLOOR PLAN
SCALE 1:200 @ A3

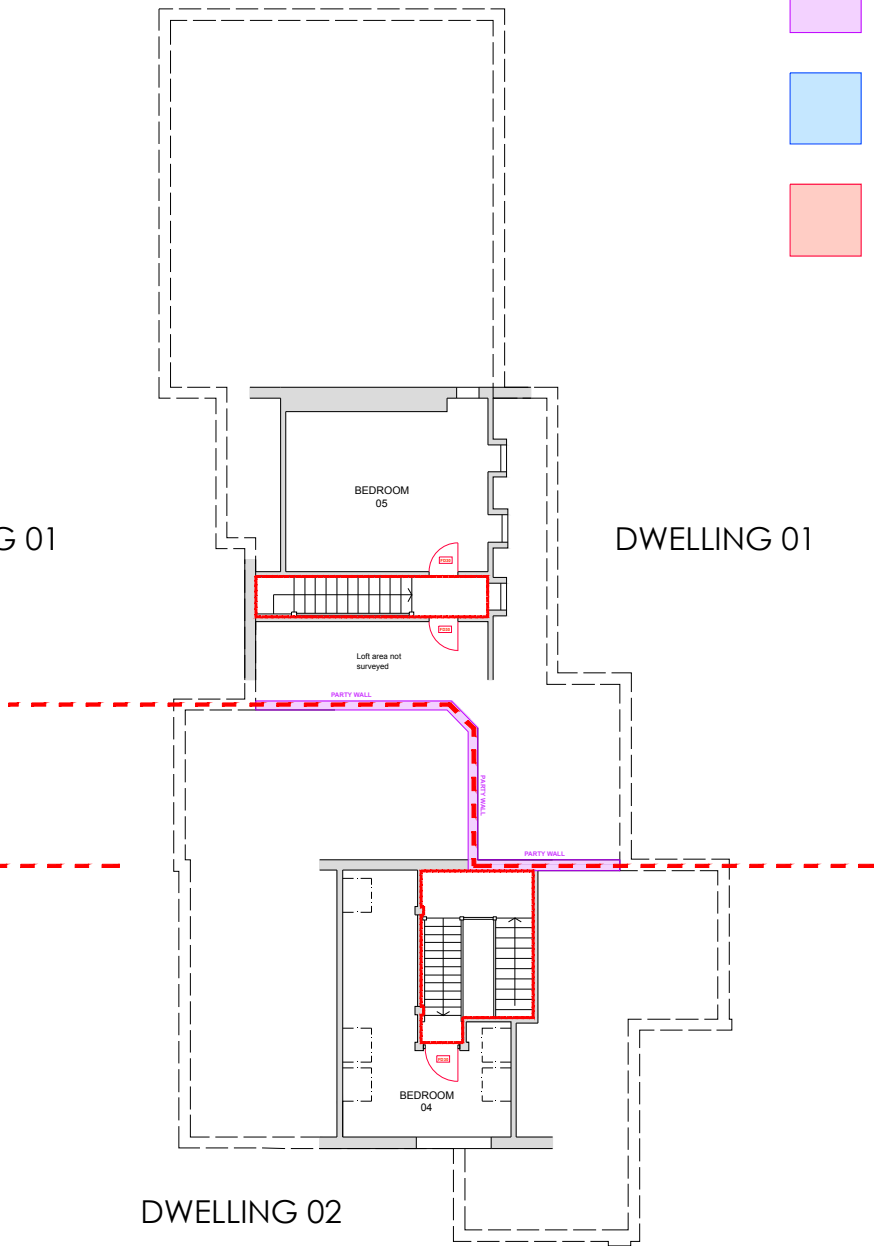

PROPOSED SECOND FLOOR PLAN
SCALE 1:200 @ A3

© jbachitecture, all rights reserved.
Use figured dimensions only.
All dimensions are to be checked on site before
any work is carried out. Please contact the
Architect immediately regarding any
discrepancies discovered on site. .

Rev.	Notes	Date
 JB ARCHITECTURE The Bricks, Manor Farm Barns Chichester, West Sussex, PO20 7PL T: 01243 785342 E: admin@jbarch.co.uk W: www.jbarch.co.uk		
Project Rigates Climping Street, Climping, BN17 5RQ		
Drawing Proposed Floor Plans		
Drawn By JP	Scale 1:200 @ A3	
Date Jan 2026	Revision	
Drawing No. DPA - 006		