
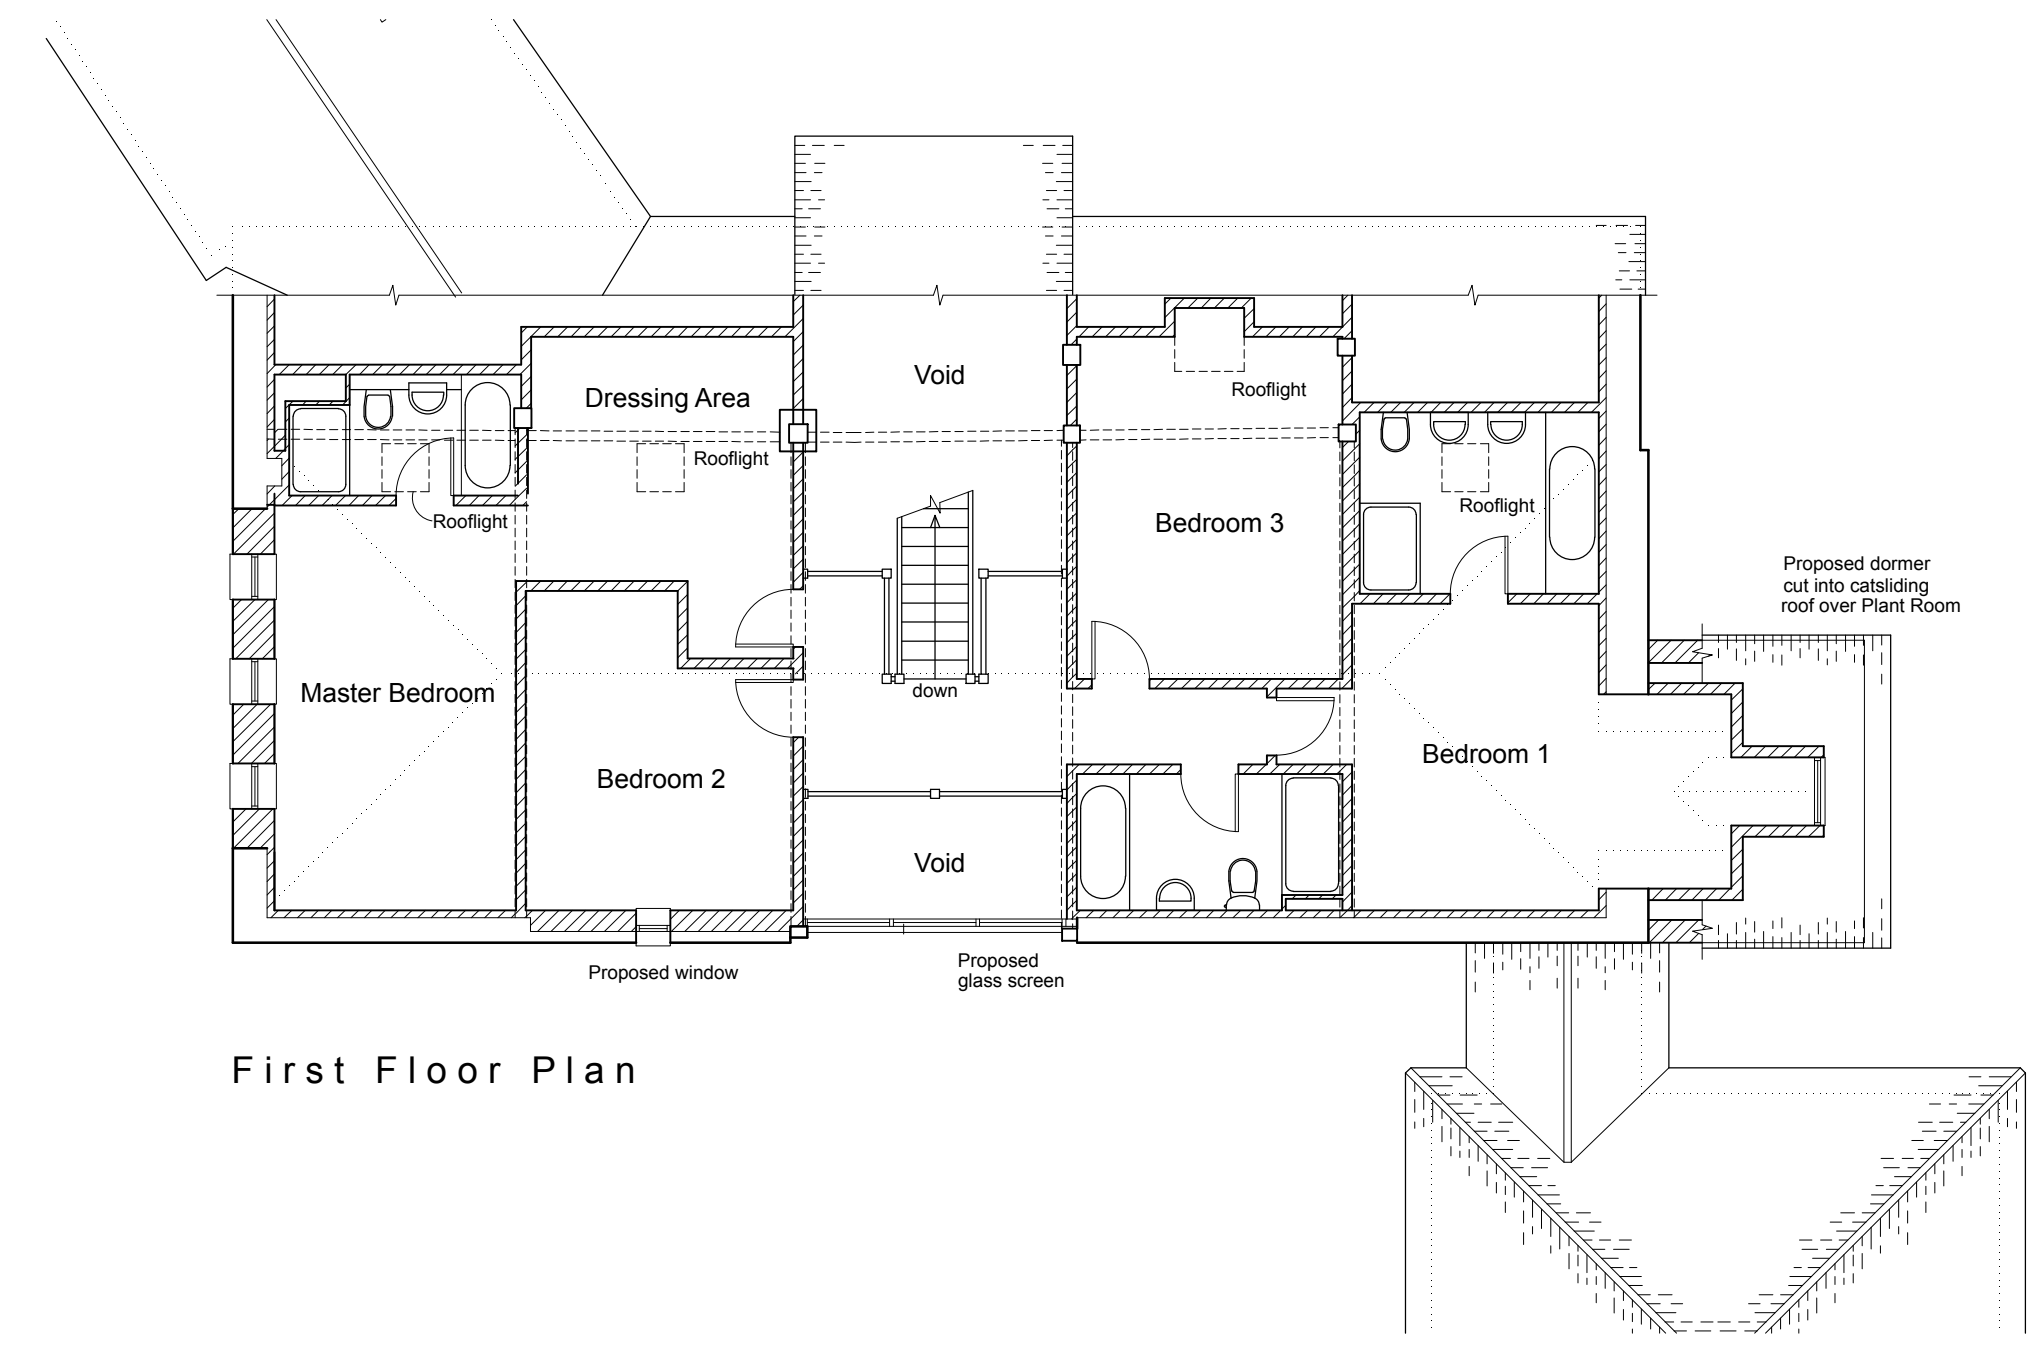
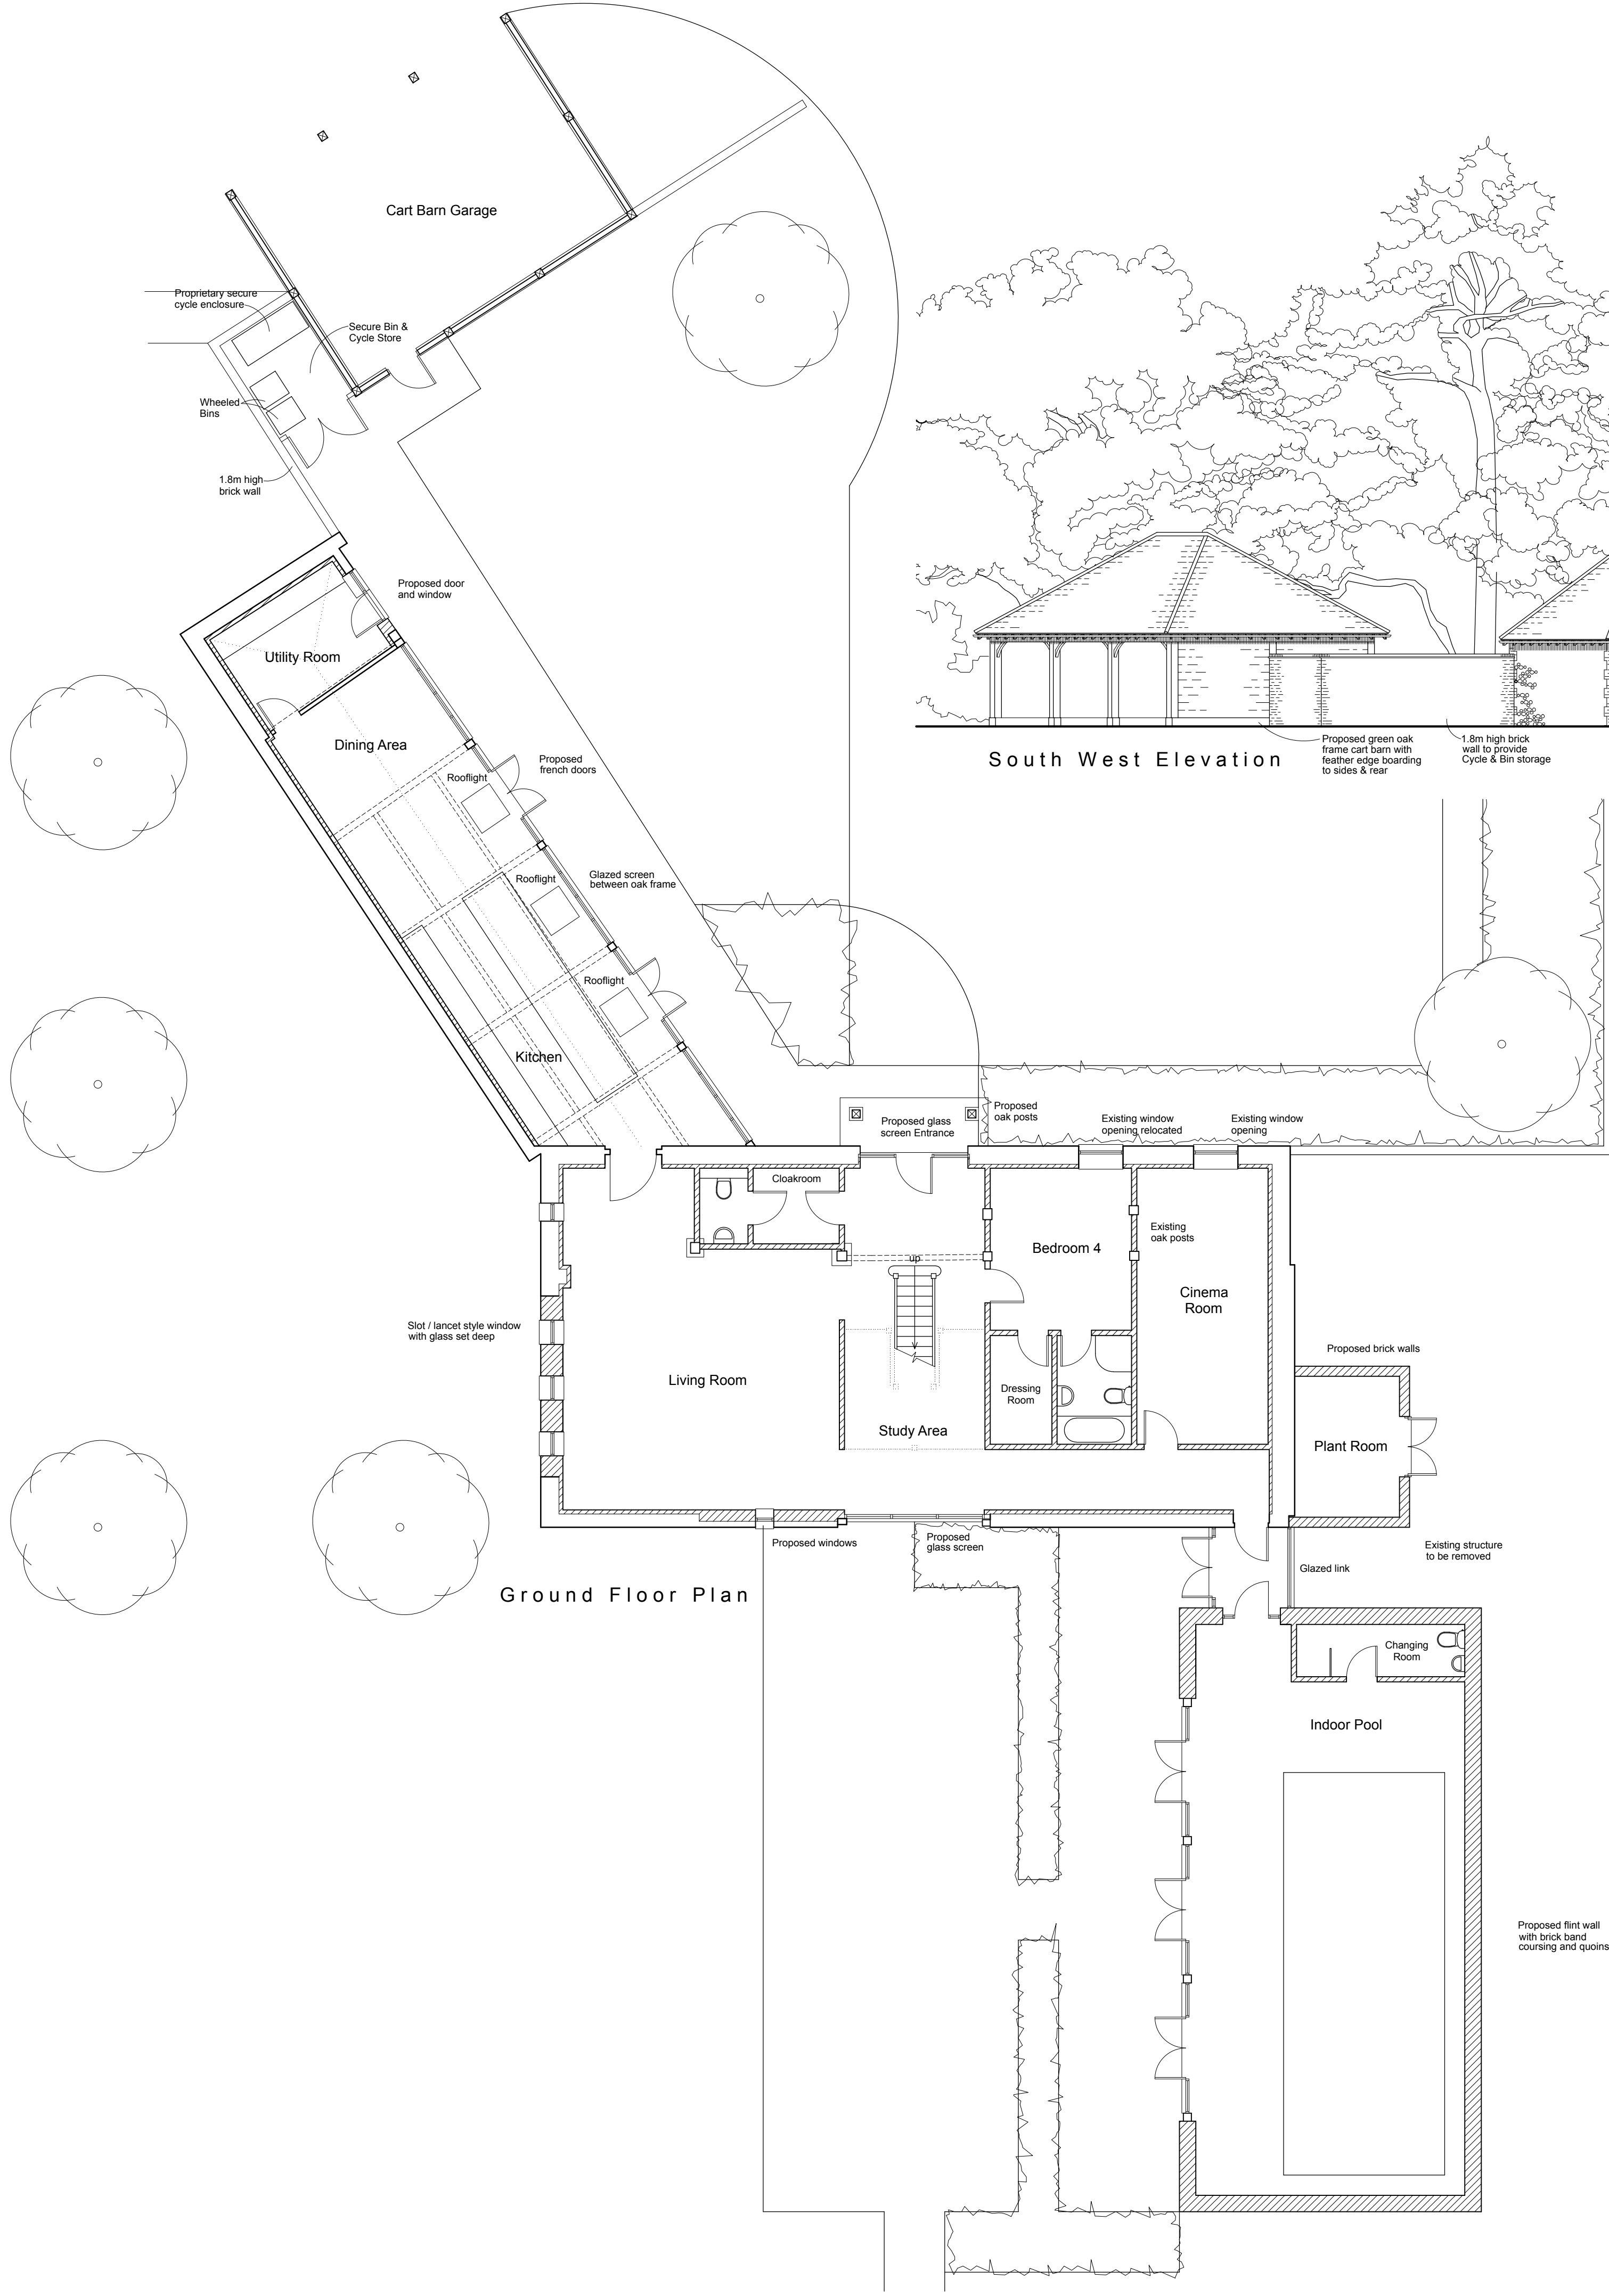


This drawing is copyright
Figure dimensions to be used. DO NOT SCALE
All dimensions and conditions to be verified on site
before proceeding

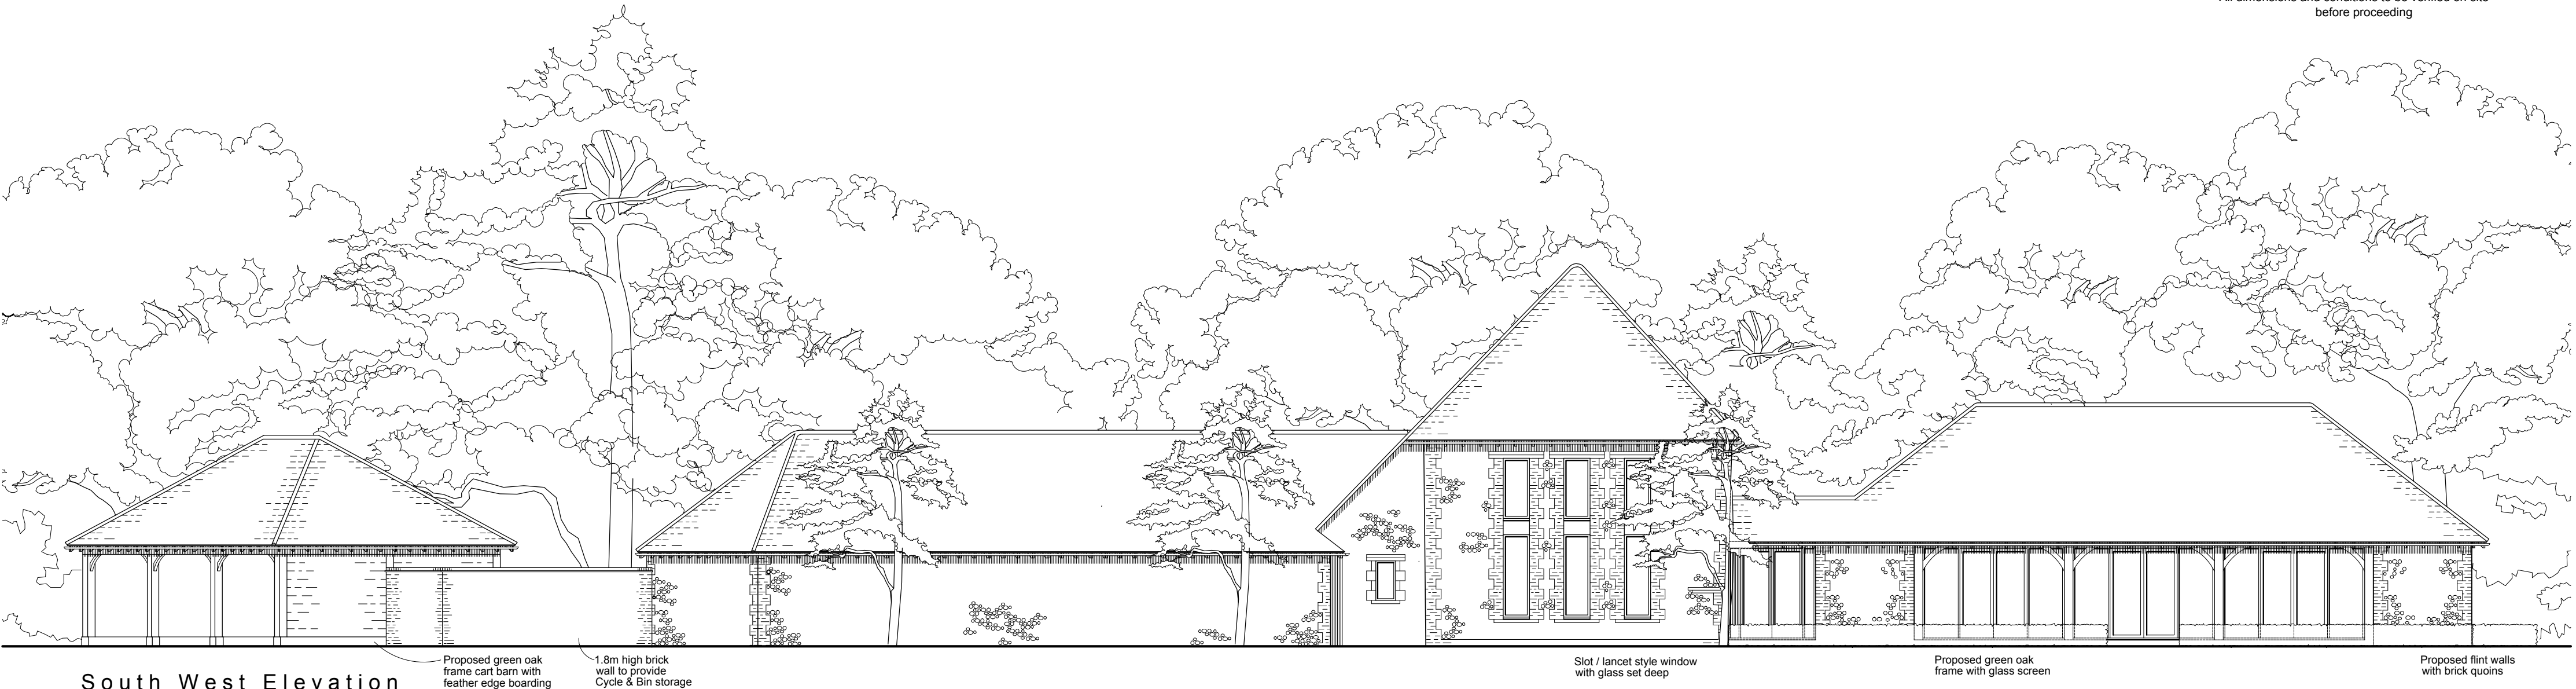

0 1 2 3 4 metres

JCA architects

35 Angmering Lane, East Preston, Littlehampton. BN16 2TA
Telephone 07966 217738
www.jcaarchitects.co.uk

CHARTERED ARCHITECTS

Client
Mr J. Baird

Job Title
Ryebank Farm,
Climping,
Littlehampton,
West Sussex

Drawing Title
Proposed Drawing
Ground Floor Plan, First Floor Plan, South and
West Elevations 1/100 @ A1