
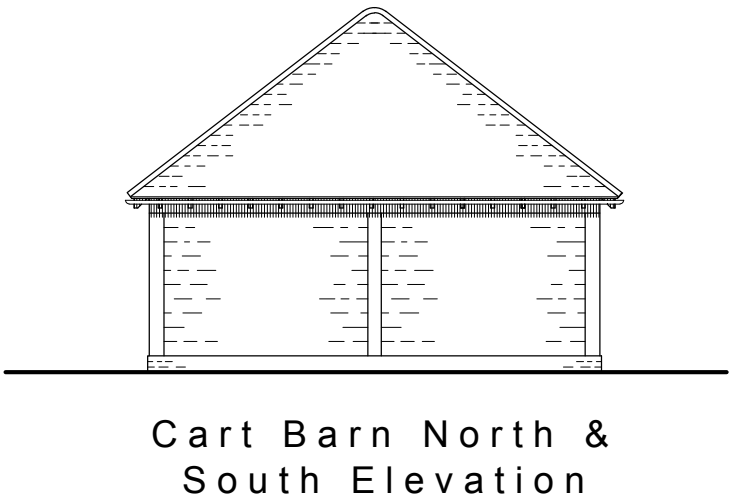
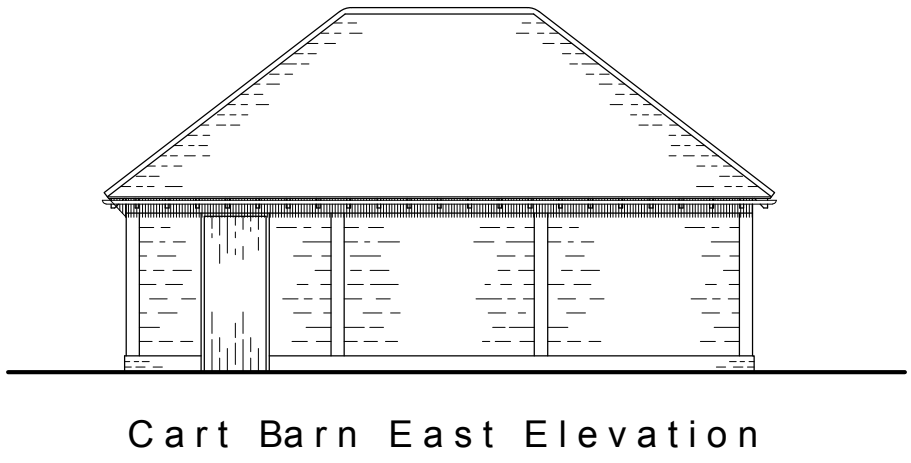
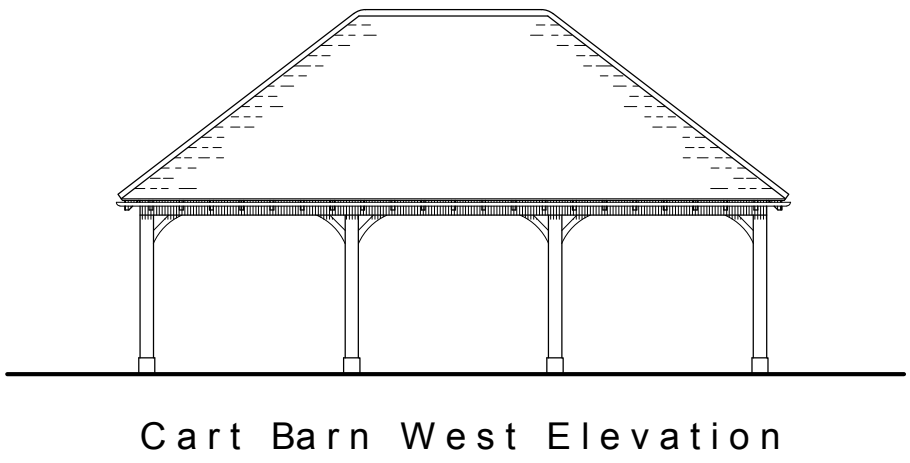
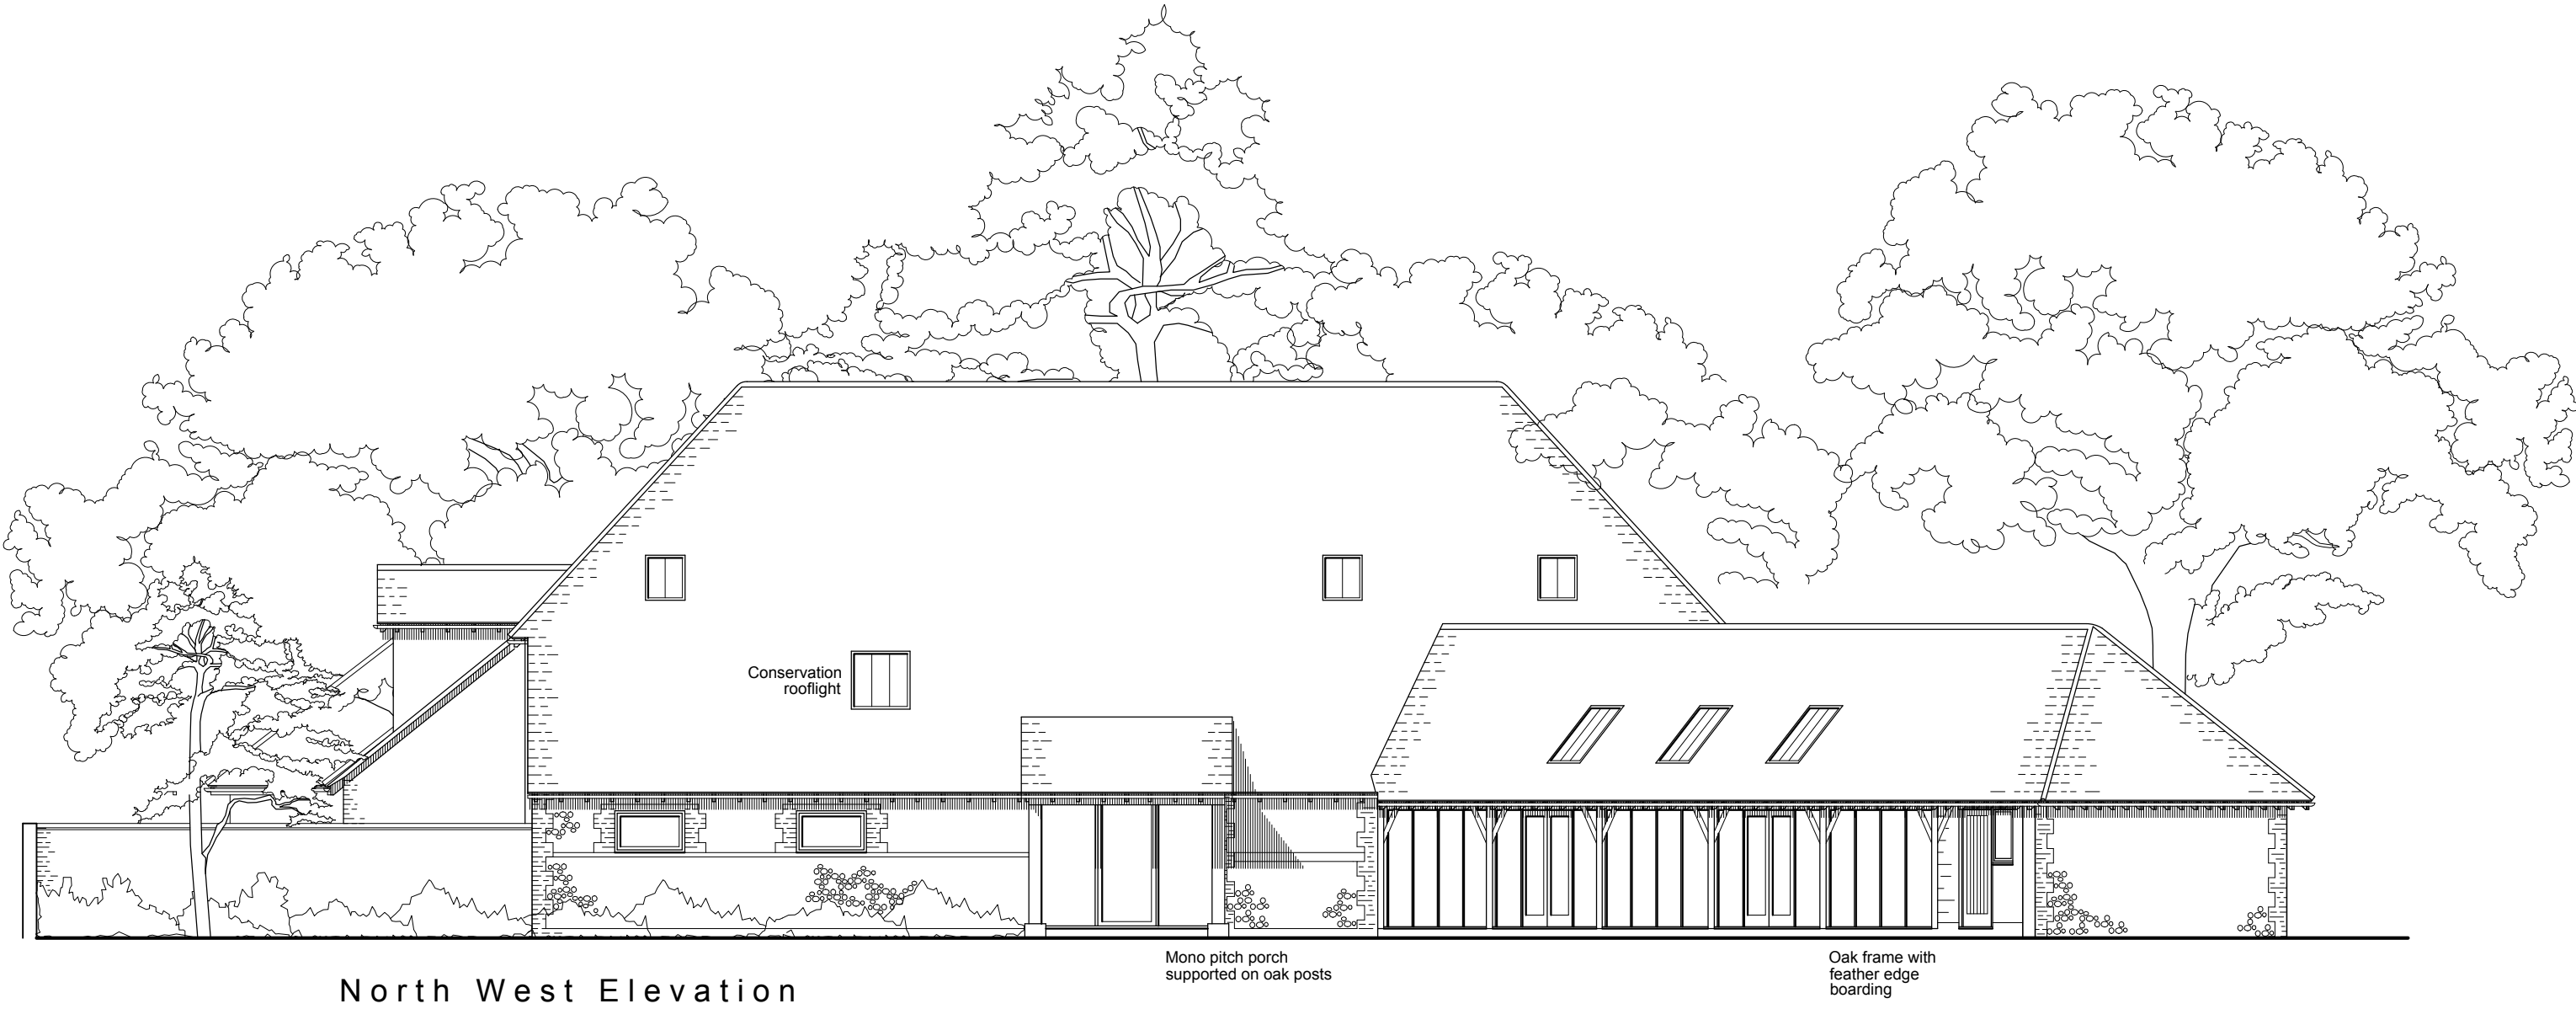
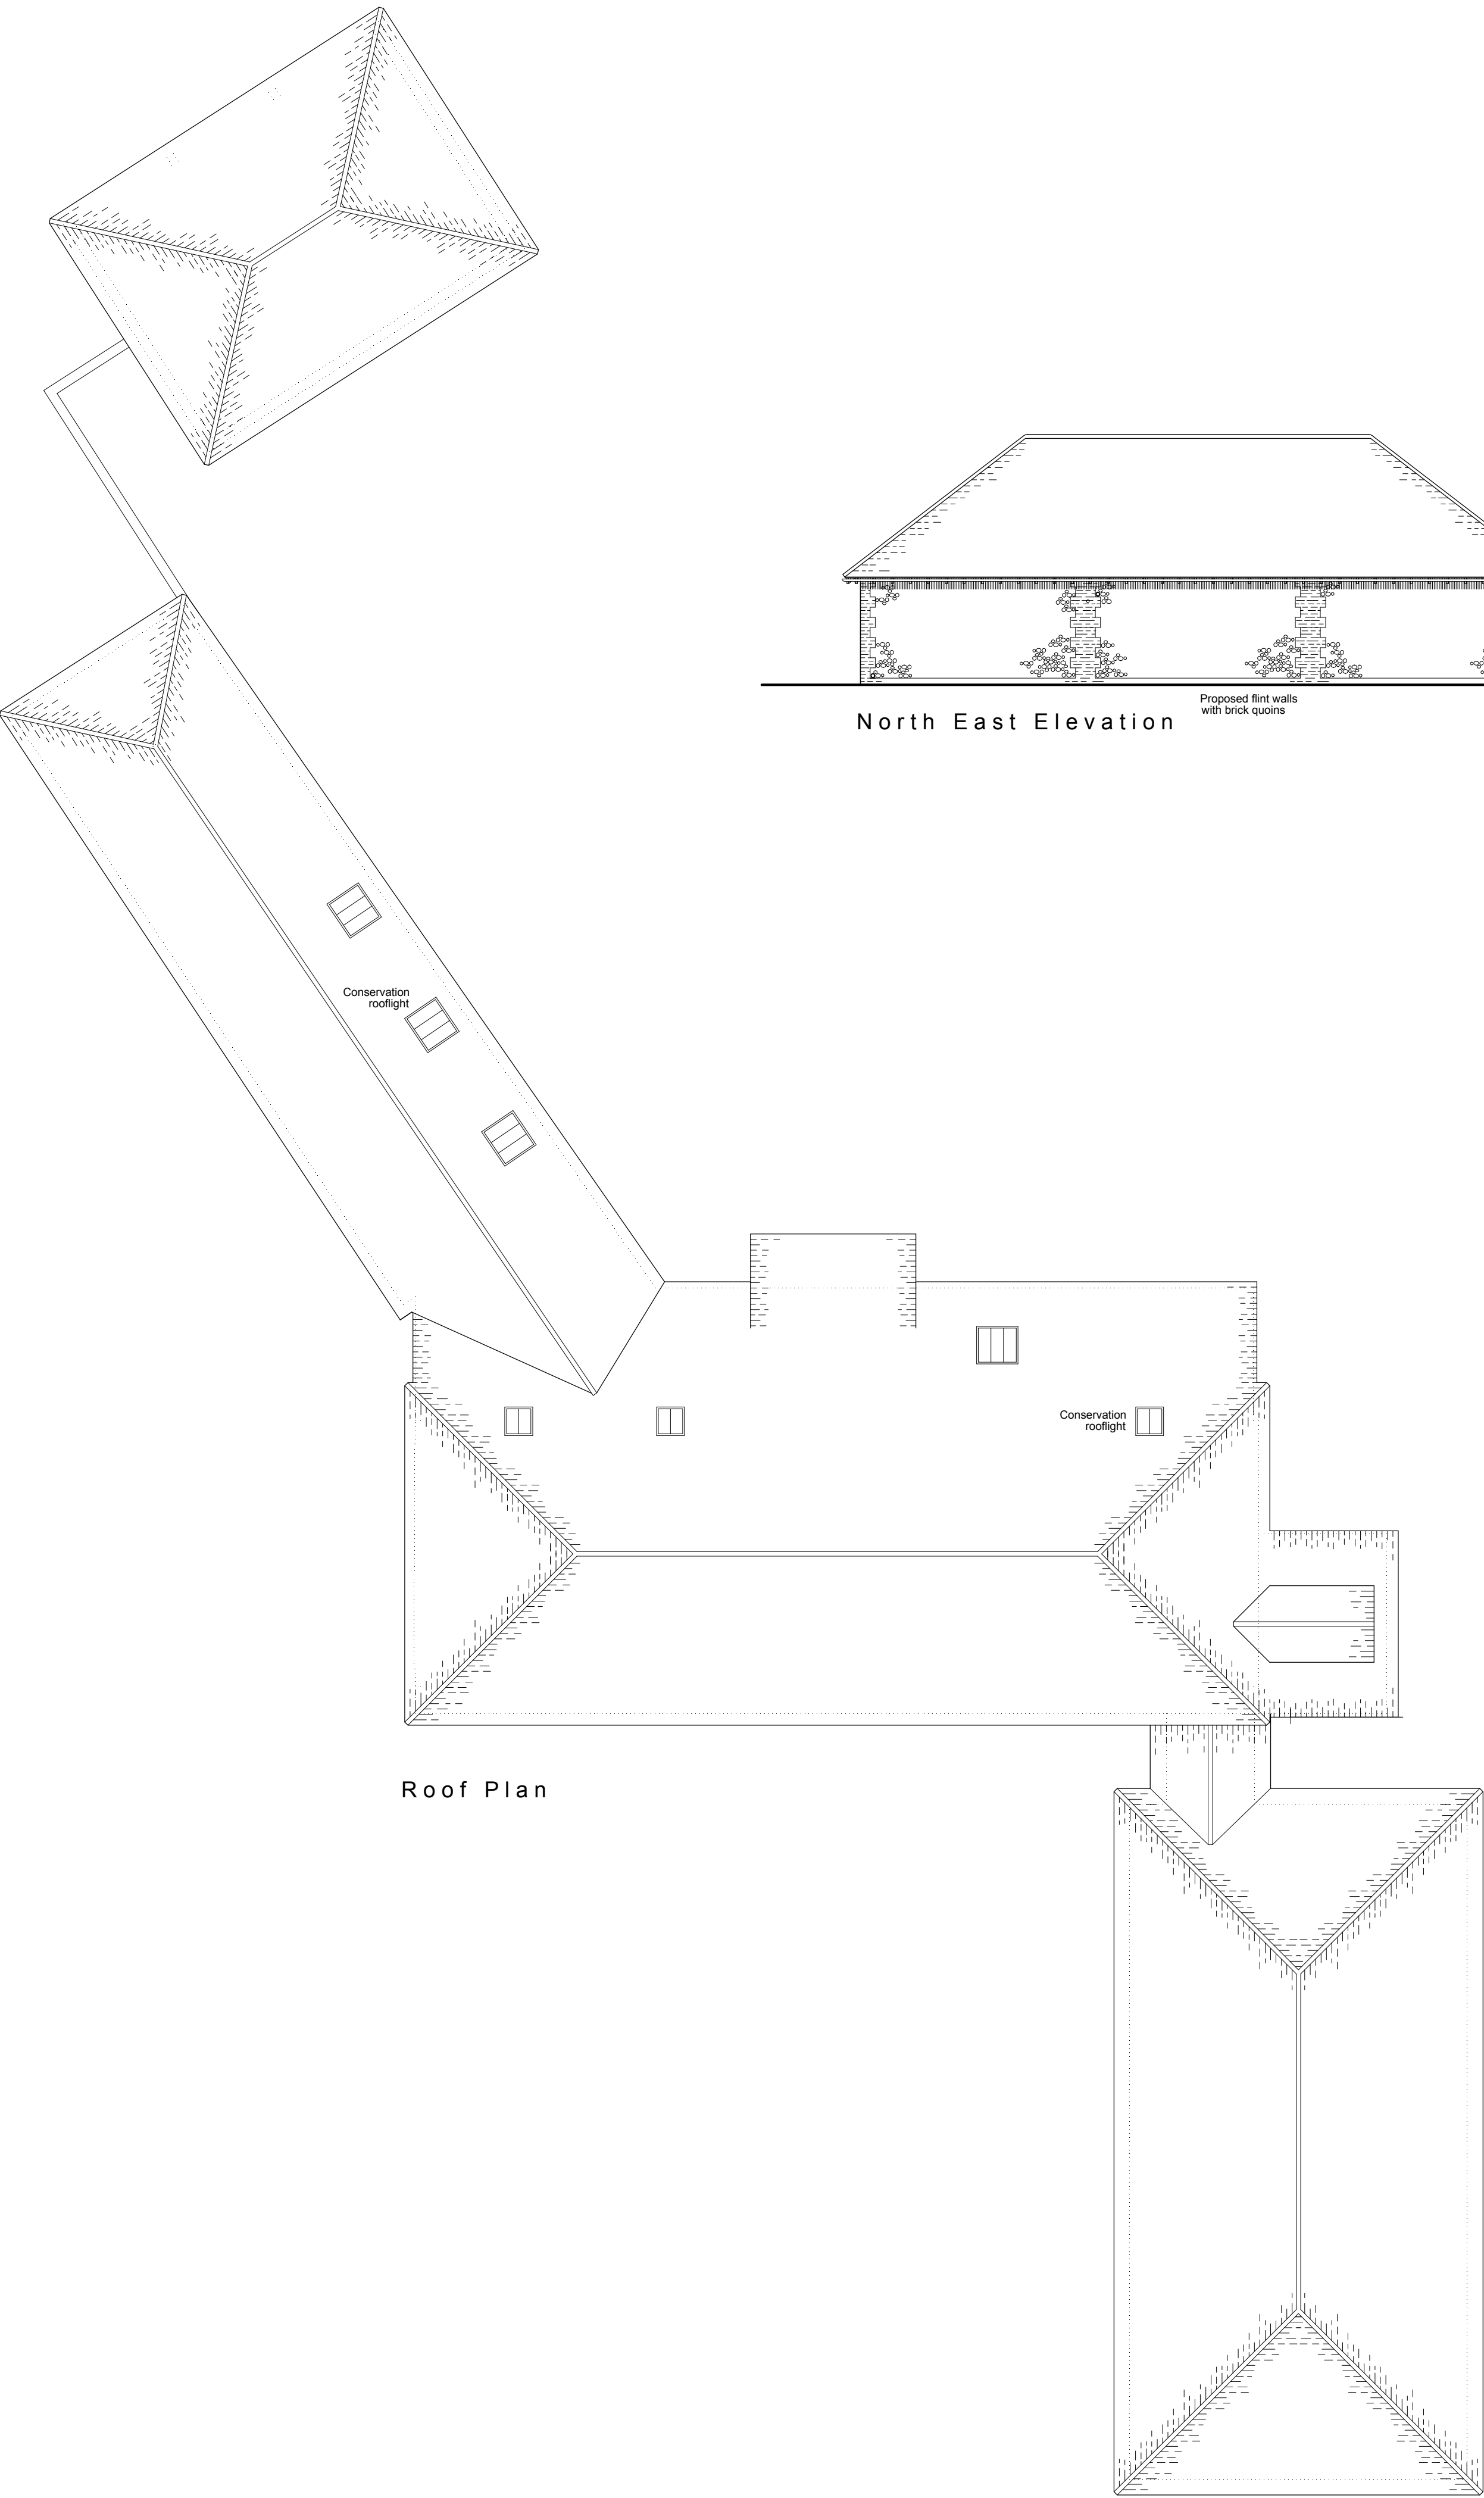


Job No.	Drawing No.	Date	Revision
1600	P02	Aug 16	P2

This drawing is copyright
Figure dimensions to be used. DO NOT SCALE
All dimensions and conditions to be verified on site
before proceeding

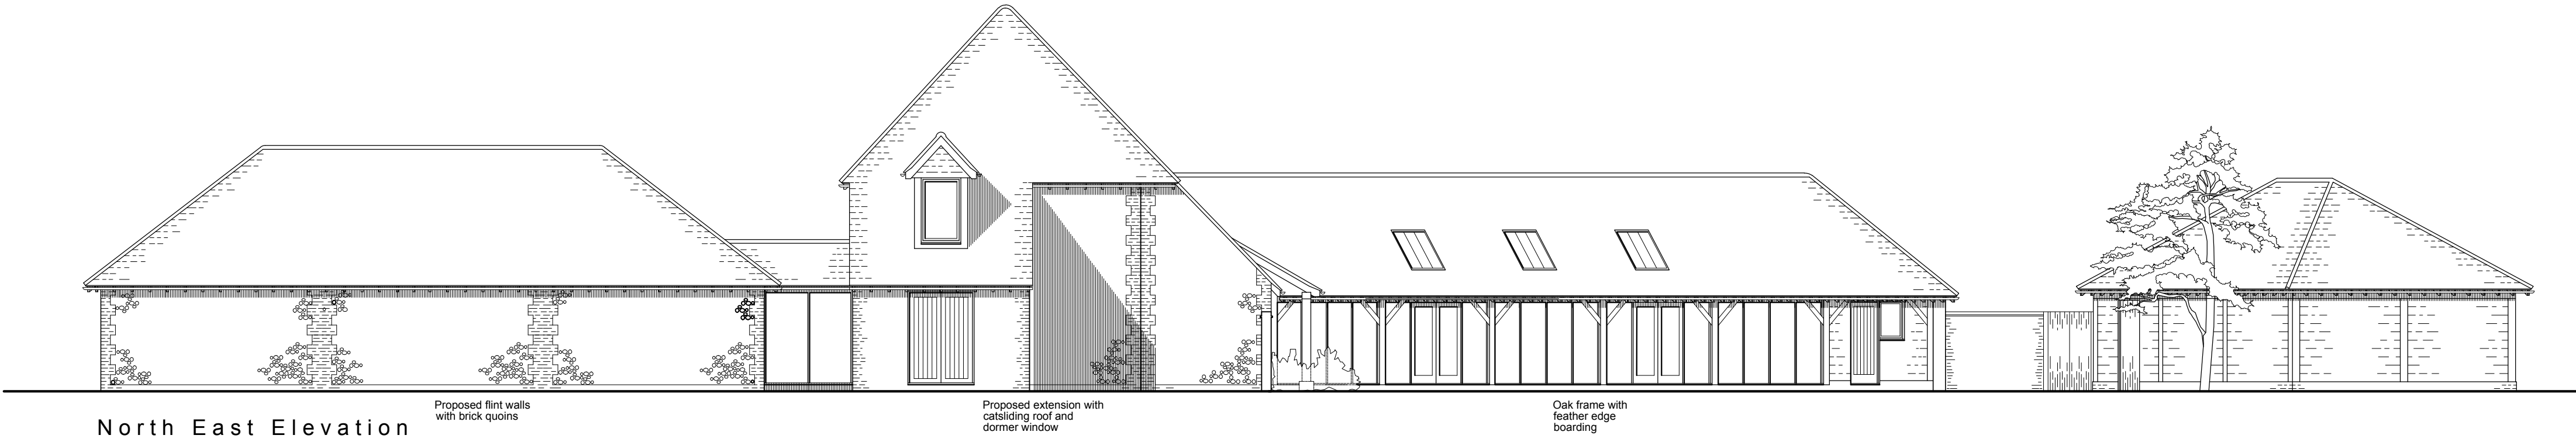

0 1 2 3 4 metres

JCA architects

35 Angmering Lane, East Preston, Littlehampton. BN16 2TA
Telephone 07966 217738
www.jcaarchitects.co.uk

CHARTERED ARCHITECTS

Client Mr J. Baird
Job Title Ryebank Farm, Climping, Littlehampton, West Sussex
Drawing Title Proposed Drawing Roof Plan, North & East Elevations and Cart Barn North West Elevation 1/100 @ A1