





Proposed North Elevation
Scale: 1:100

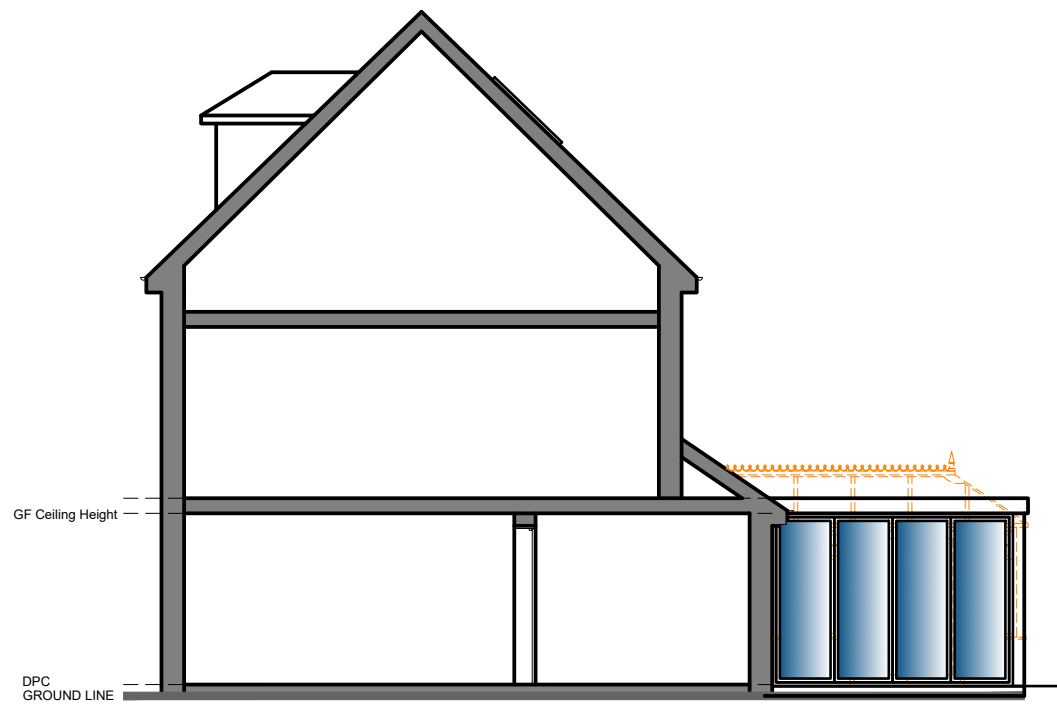


Proposed West Elevation/Section A-A
Scale: 1:100




Proposed South Elevation
Scale: 1:100

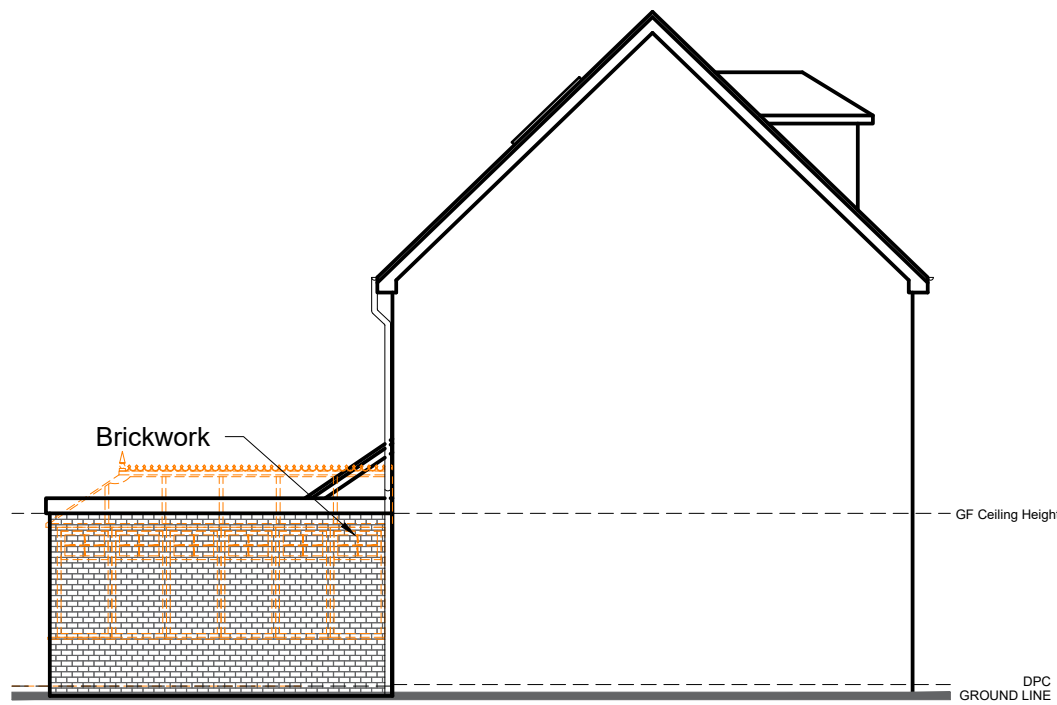


Proposed East Elevation
Scale: 1:100

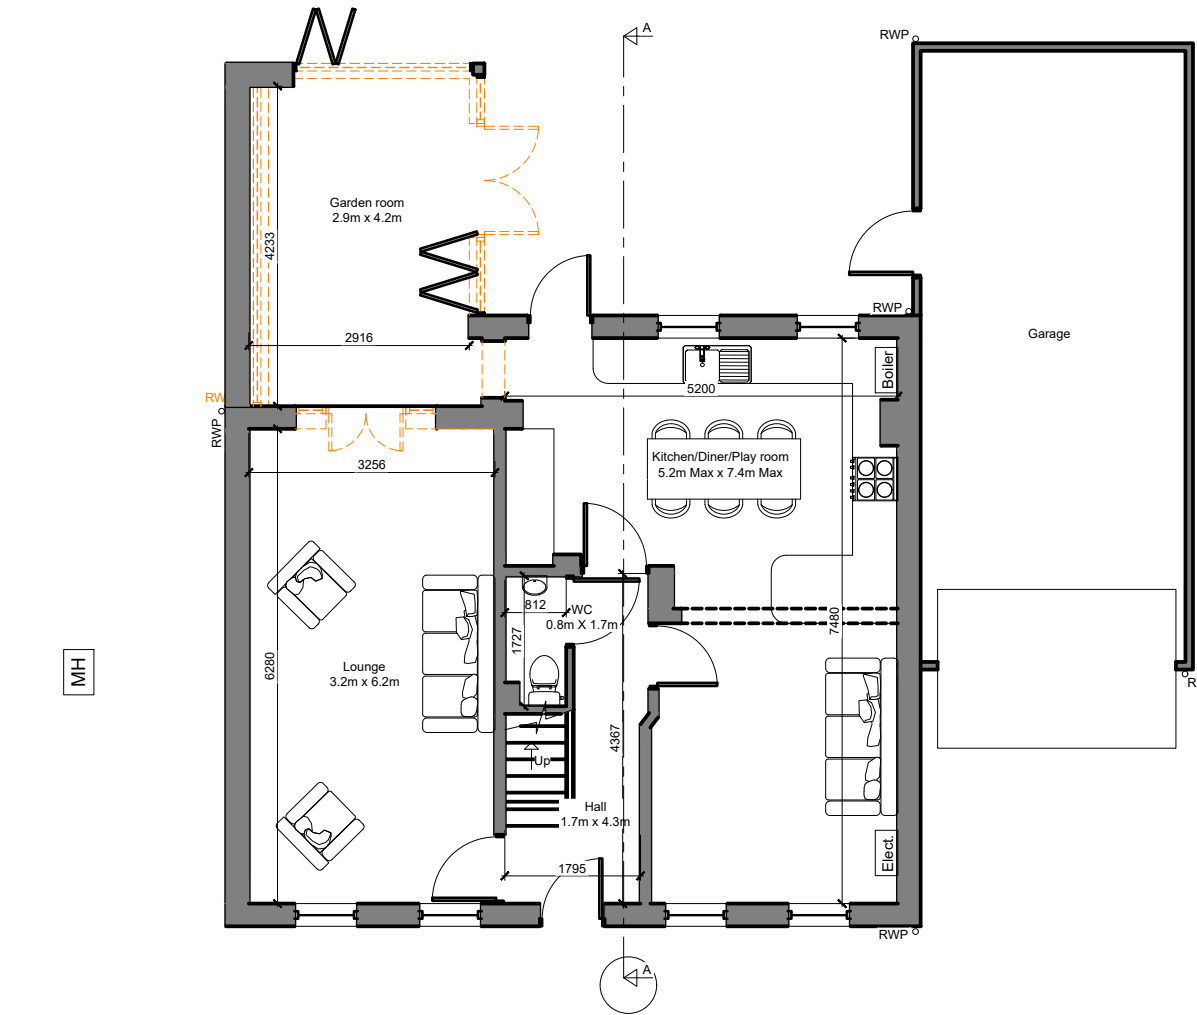


Proposed Ground Floor Plan
Scale: 1:100

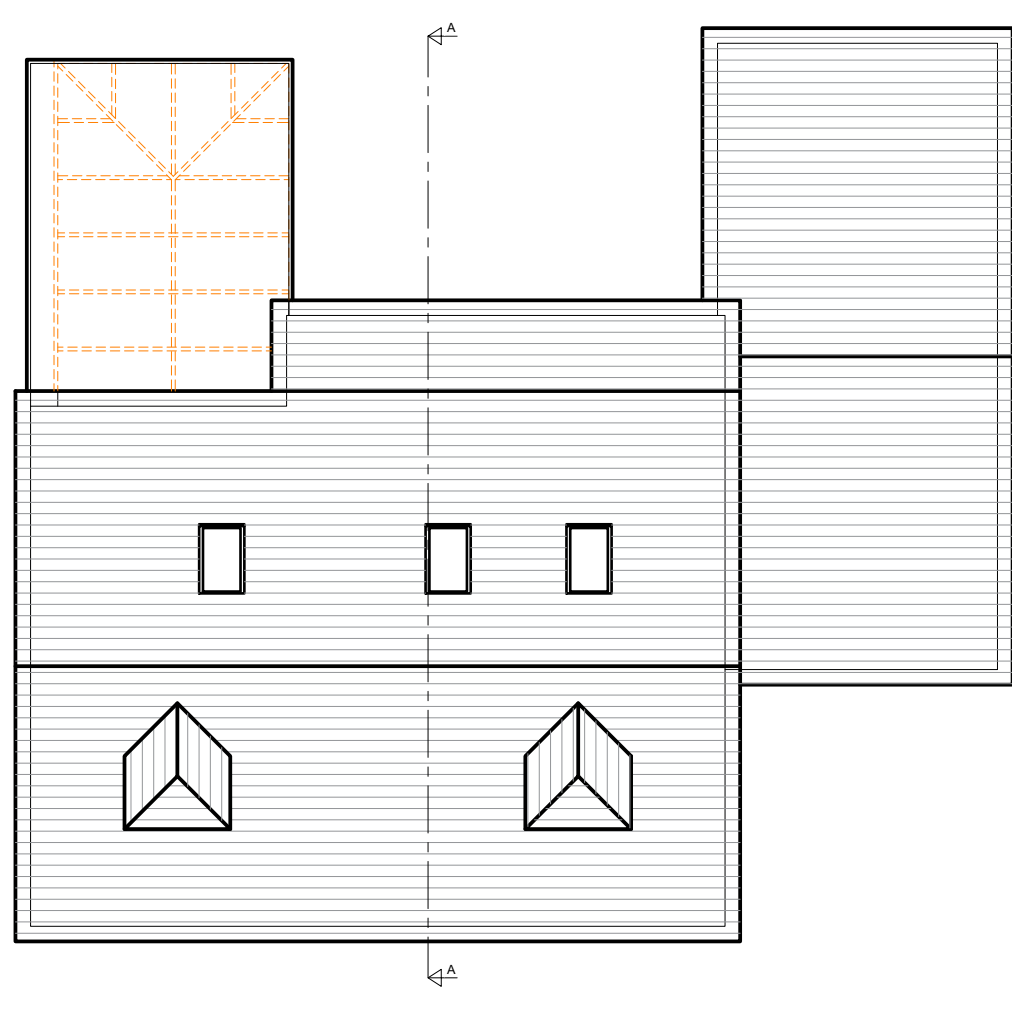

Proposed Roof Plan
Scale: 1:100

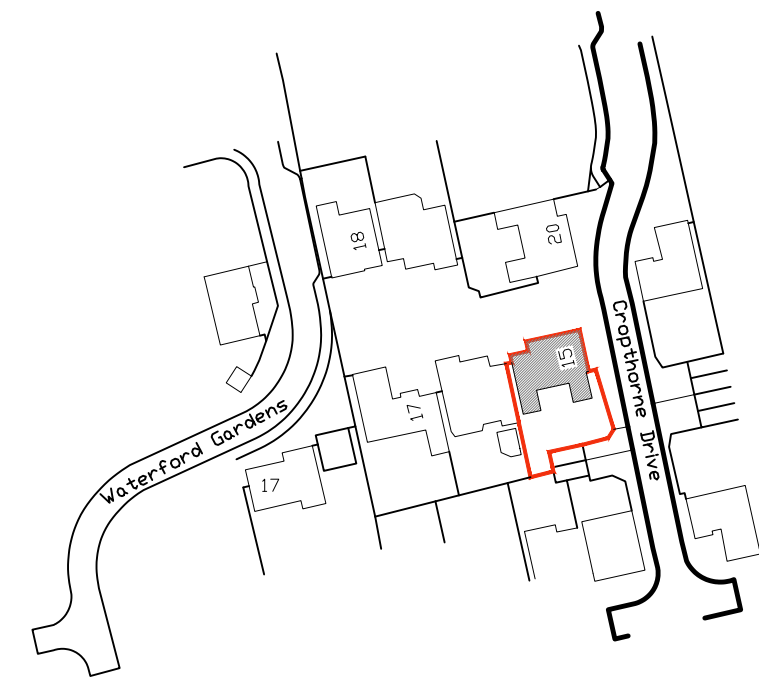

Location Plan
Scale: 1:1250

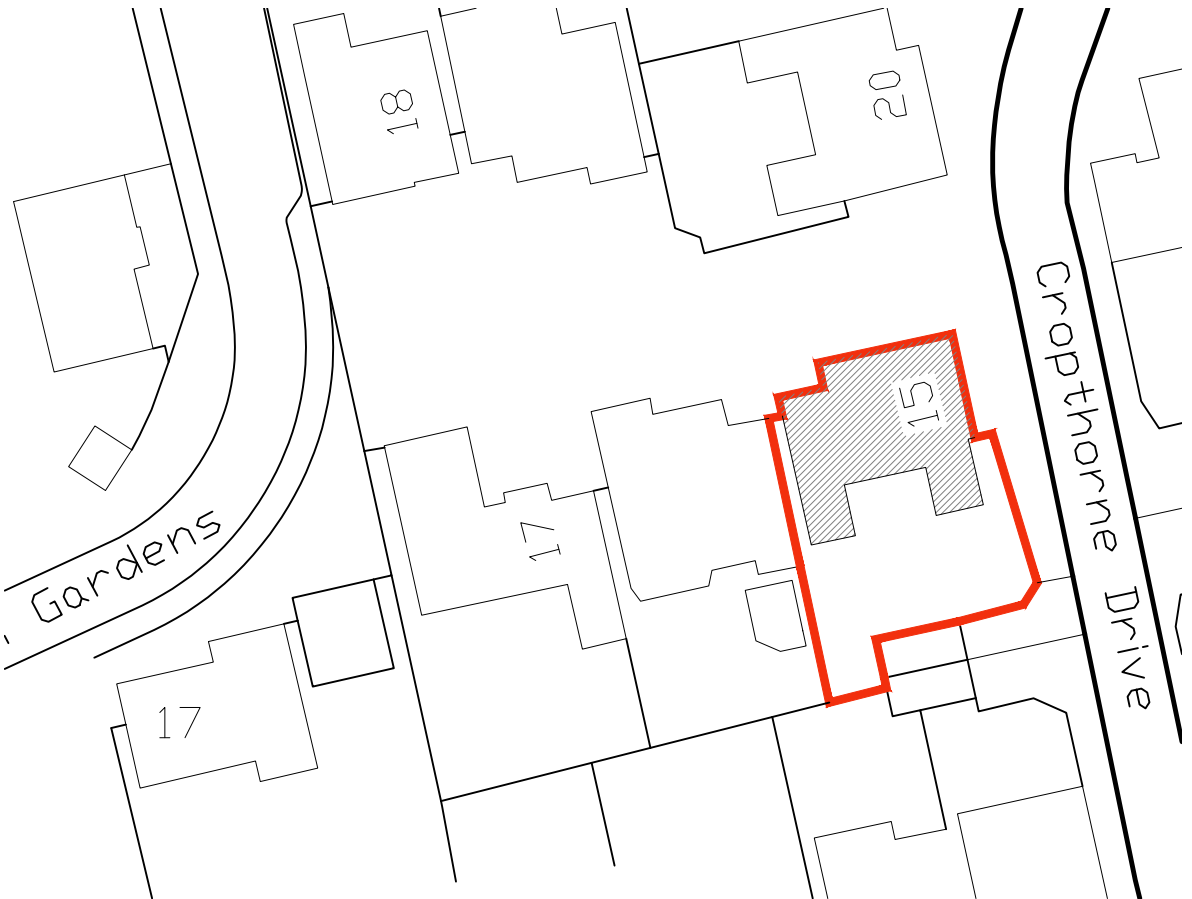


Block Plan
Scale: 1:500

NOTE:
This drawing is to be read in conjunction with the Construction Notes and Structural Engineer's details.
The Contractor is responsible for all setting out and must check levels and dimensions on site before ordering materials or commencing work.
Refer to written dimensions only. Do not scale from drawings, except for the purposes of Planning assessment.
The Architect is to be immediately notified of any omissions or discrepancies.
Building work should not commence until all statutory approvals have been granted, i.e. Planning, Building Control, etc.
If a public sewer is discovered, consent to 'Build-over/Close-to' may be required from the Water Authority.

PARTY WALLS:
Work to Party Walls (including insertion of flashings, beam bearings, etc) are subject to Party Wall agreements with neighbours and are to be arranged by the Client in accordance with the Party Wall Act (i.e. Providing two months written notice)

KEY

- Below ground drainage - Surface Water
- Below ground drainage - Foul Water
- Discharge pipes
- Existing structure
- Proposed structure
- Removed structure
- Head Room Lower than 1.8m
- Boundary Line
- Proposed Beams

 

Section line

Revision	Date	Amendments	Initials
X	XX/XX/XX		XX

These drawings and designs are the property of Shear Architectural Design Ltd and must not be copied, retained, or used without prior written consent. © Copyright


SHEAR
ARCHITECTURAL

CREATE INSPIRE ENHANCE

Unit 6 Riverside Business Centre,
Brighton Road,
Shoreham-by-Sea
BN43 6RE
07881 656512
info@sheararchitecturaldesign.co.uk
www.sheararchitecturaldesign.co.uk

PROJECT:
15 Crophorne Dr, Climping,
Littlehampton BN17 5GG
West Sussex

DRAWING TITLE:
Conservatory Conversion

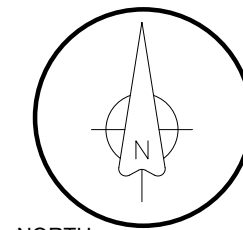

NORTH

DATE:	06/04/2022
SCALE:	Various @ A1
DRAWN:	SC
CHECKED:	DS
SHEET	OF

22/23

PROJECT NUMBER:

PL1

DRAWING NUMBER:

-

REVISION:

DRAFT