


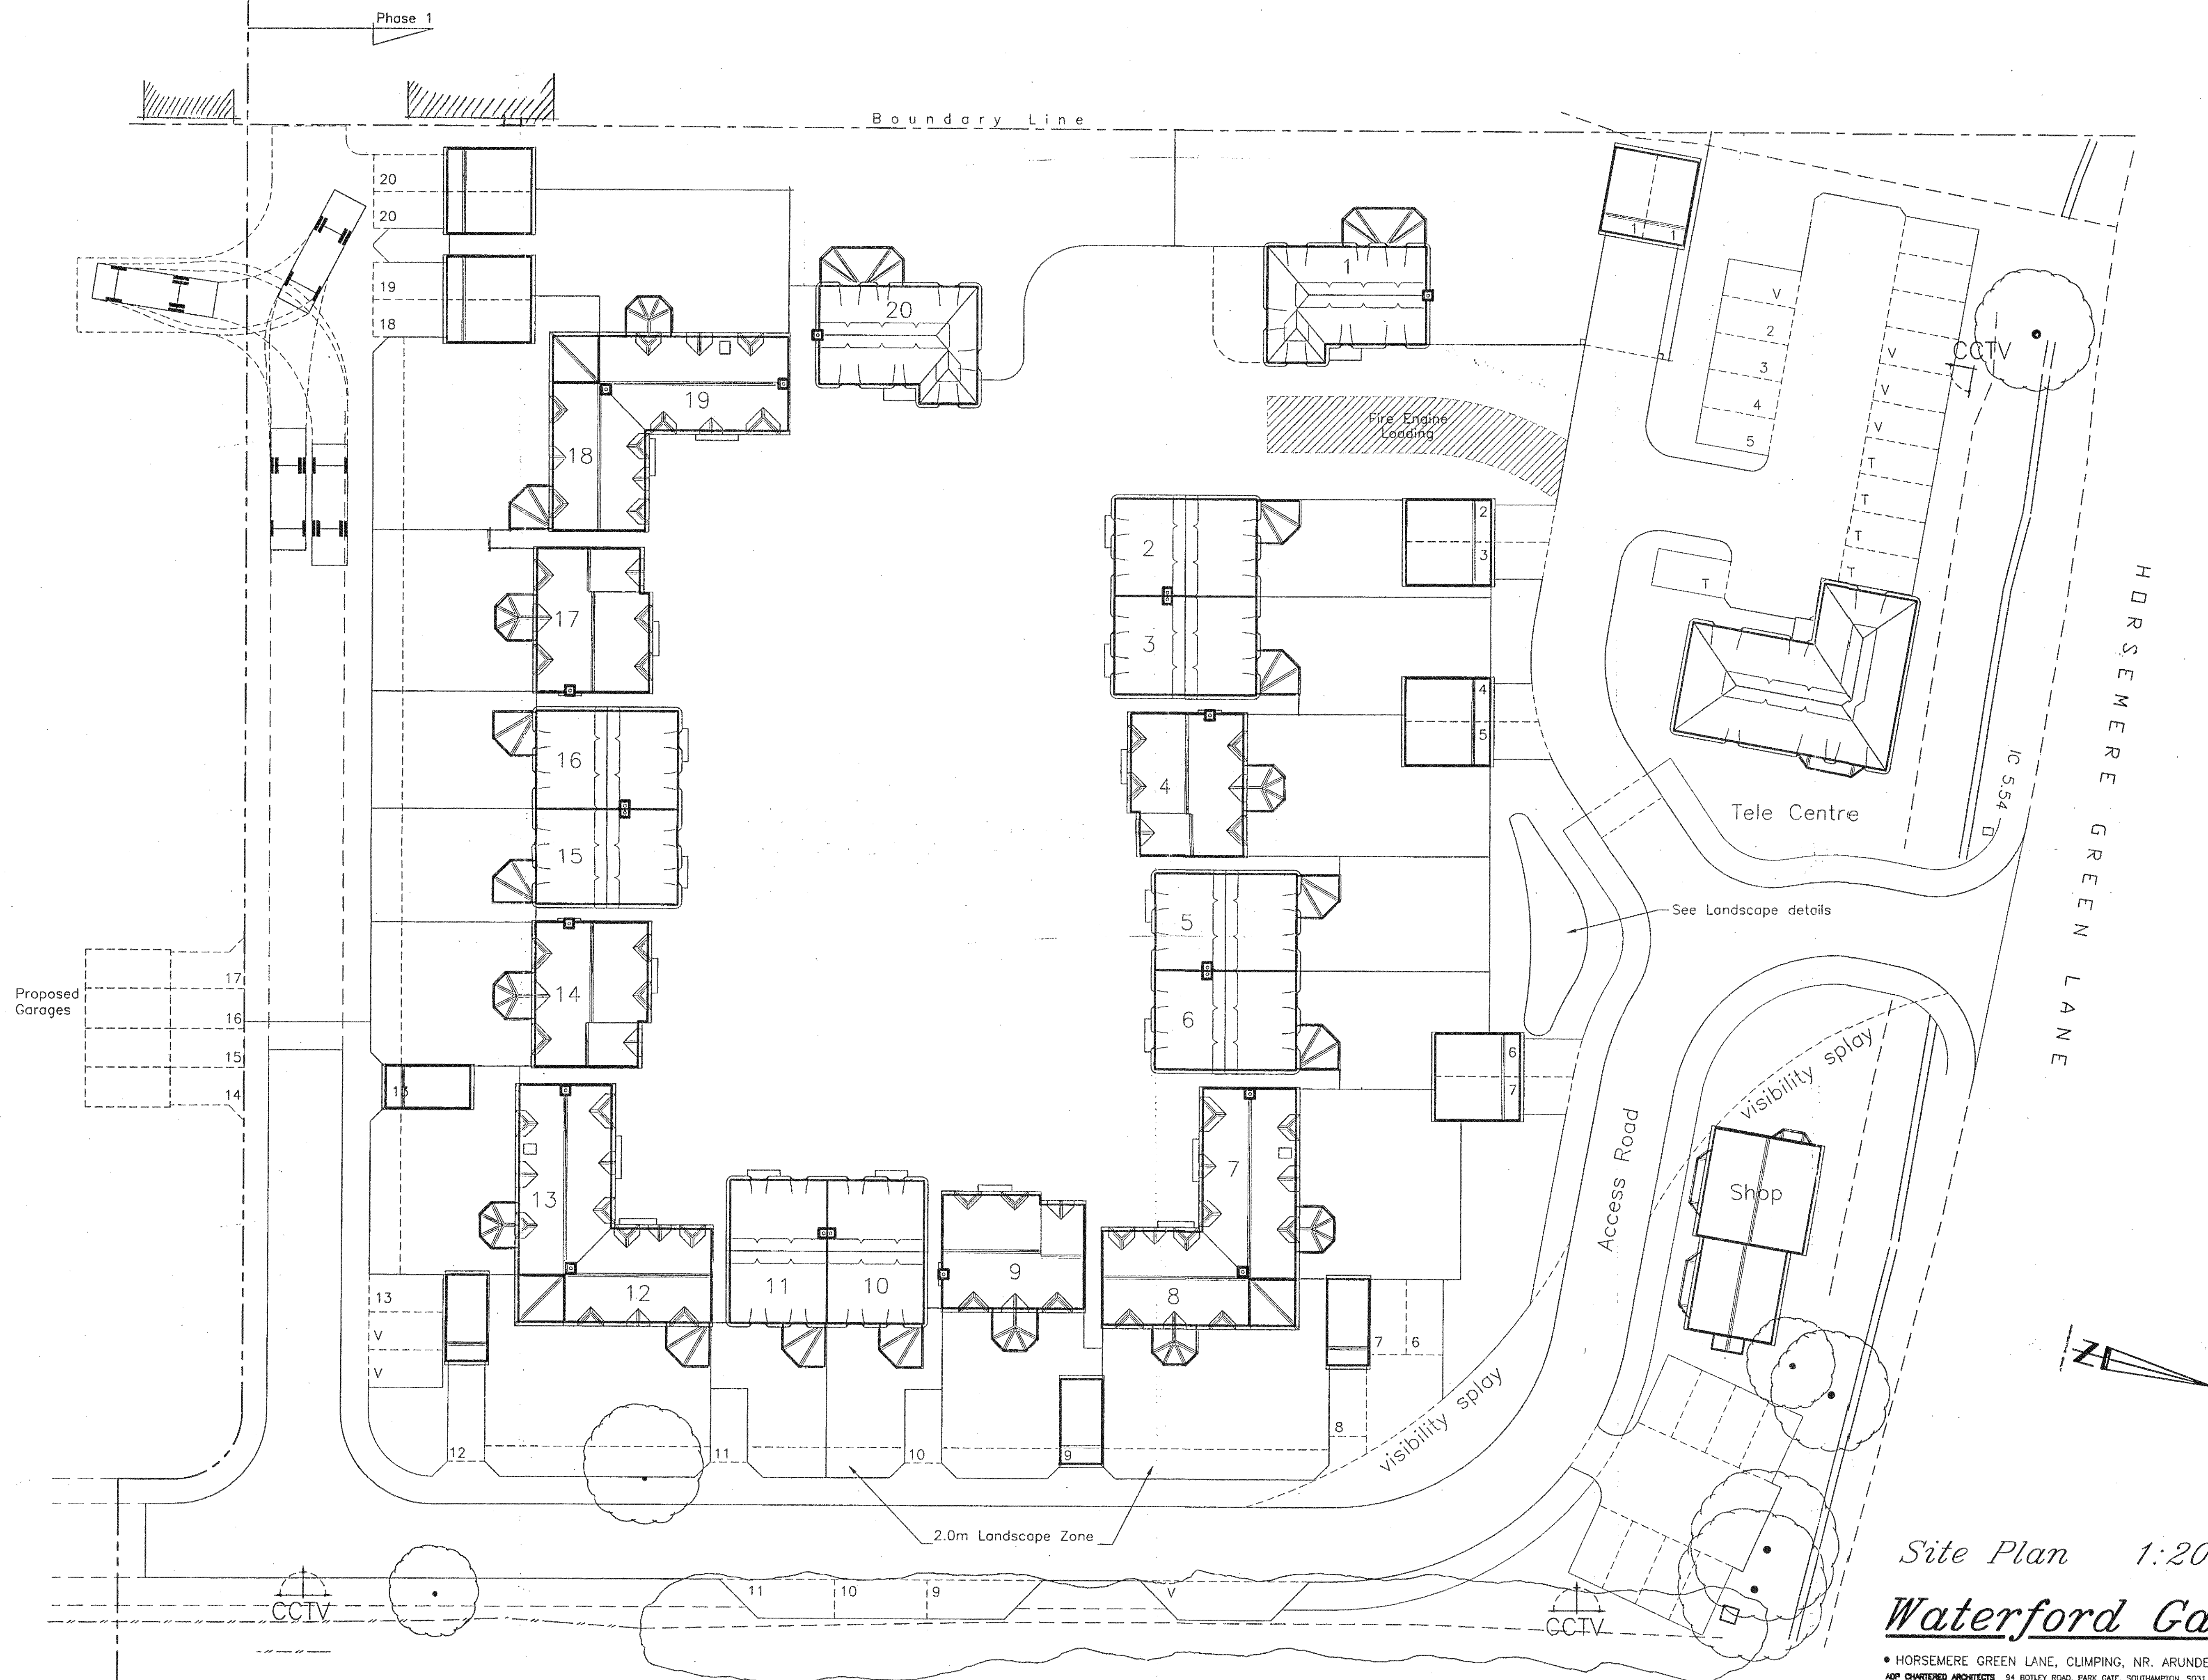

Site Plan 1:200

Waterford Gardens

• HORSEMER GREEN LANE, CLIMPING, NR. ARUNDEL • FORDACRES LTD. •
 ADP CHARTERED ARCHITECTS 94 BOTLEY ROAD, PARK GATE, SOUTHAMPTON. SO31 1BA. LOCKS HEATH (01489) 584503
 Job No. 865 Dwg. No. 09 G