




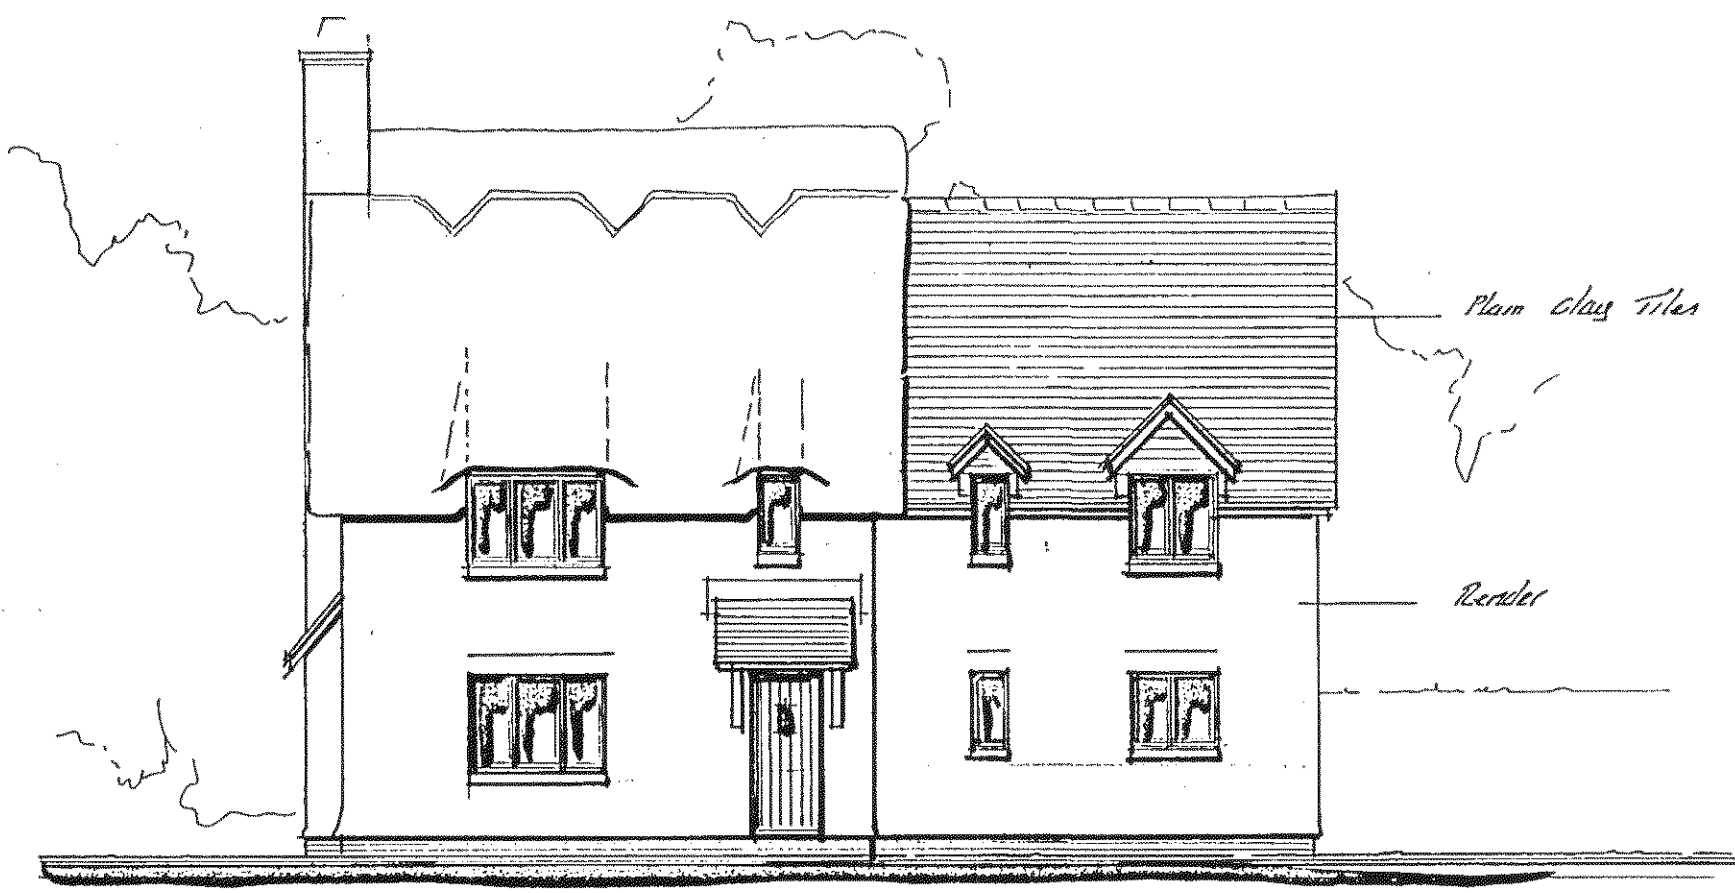


SOUTH ELEVATION

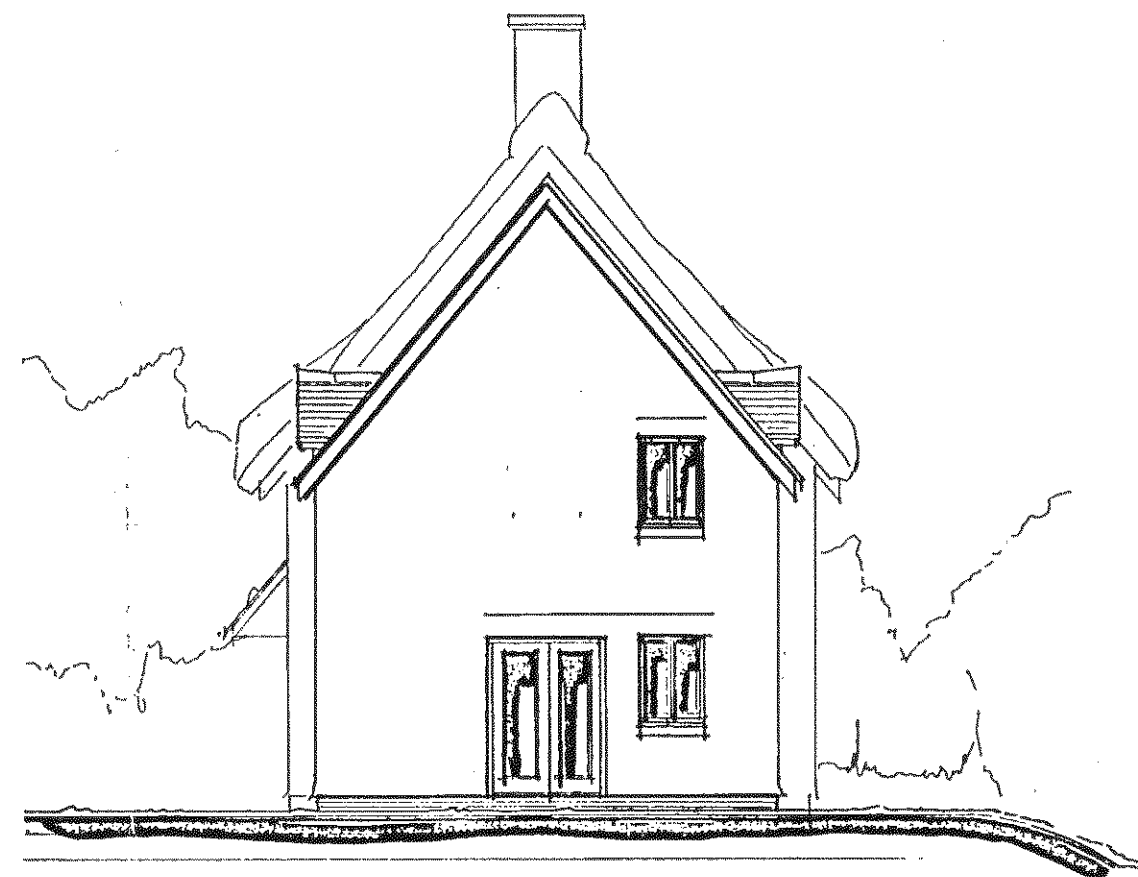


EAST

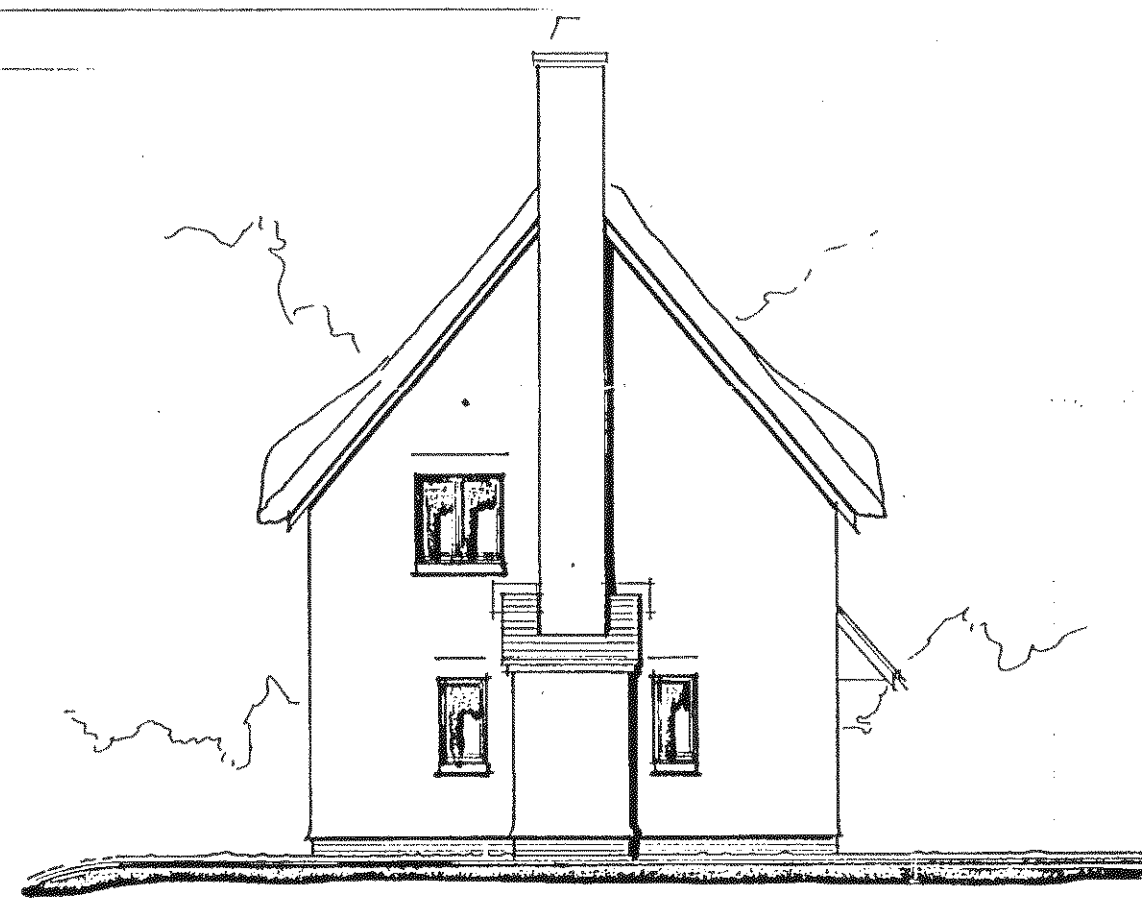


WEST

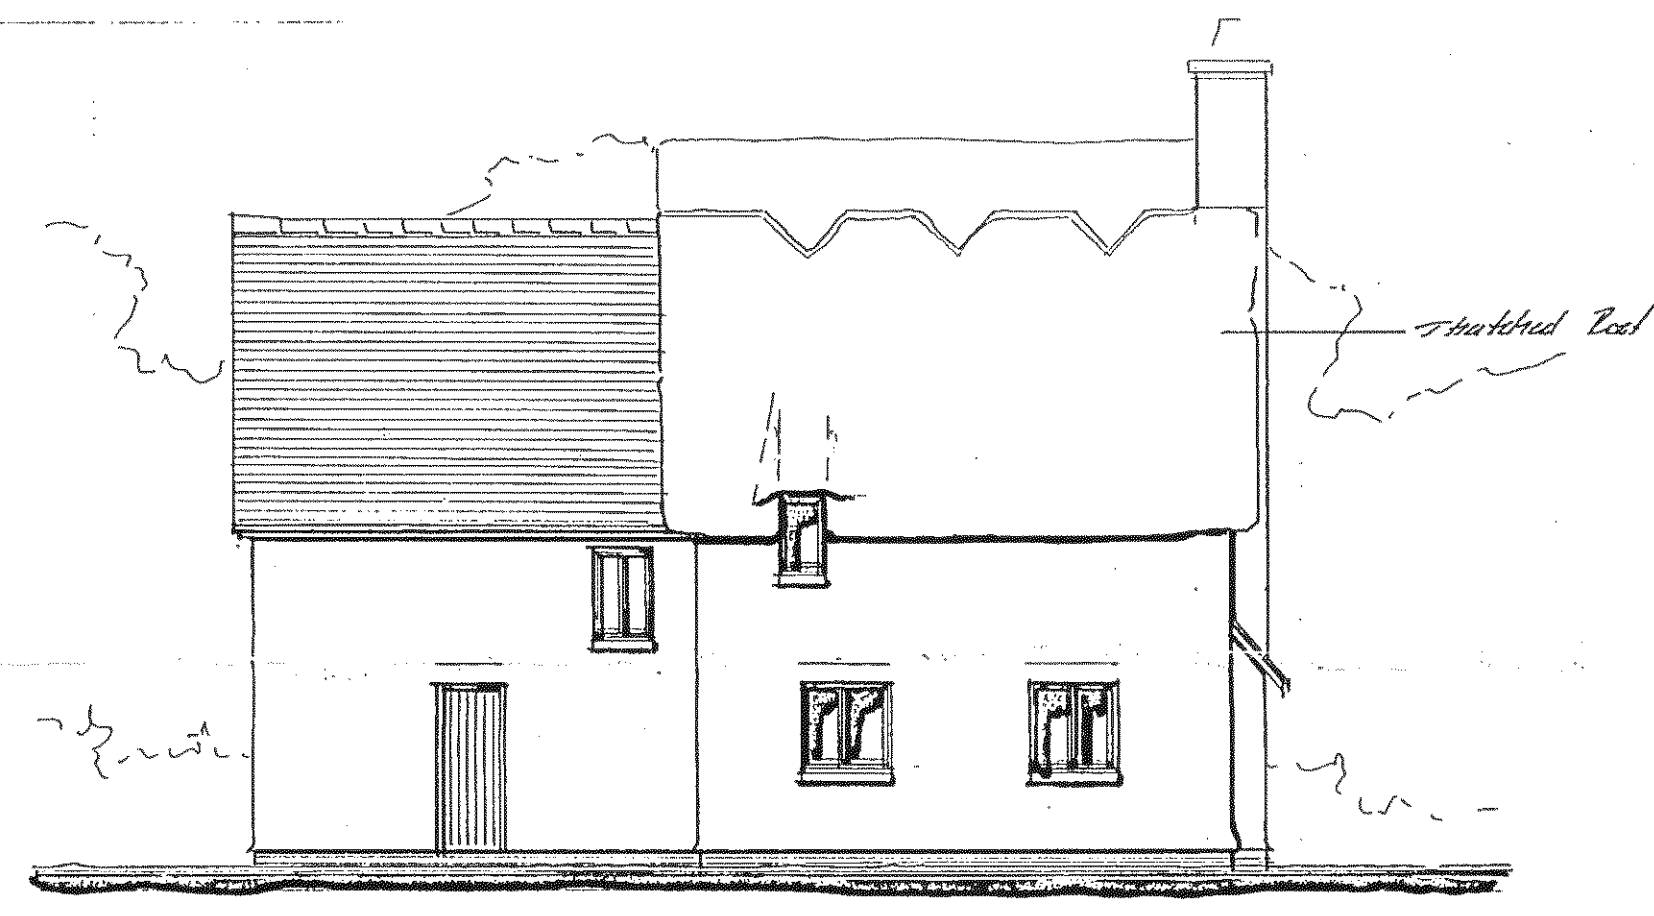

NORTH ELEVATION

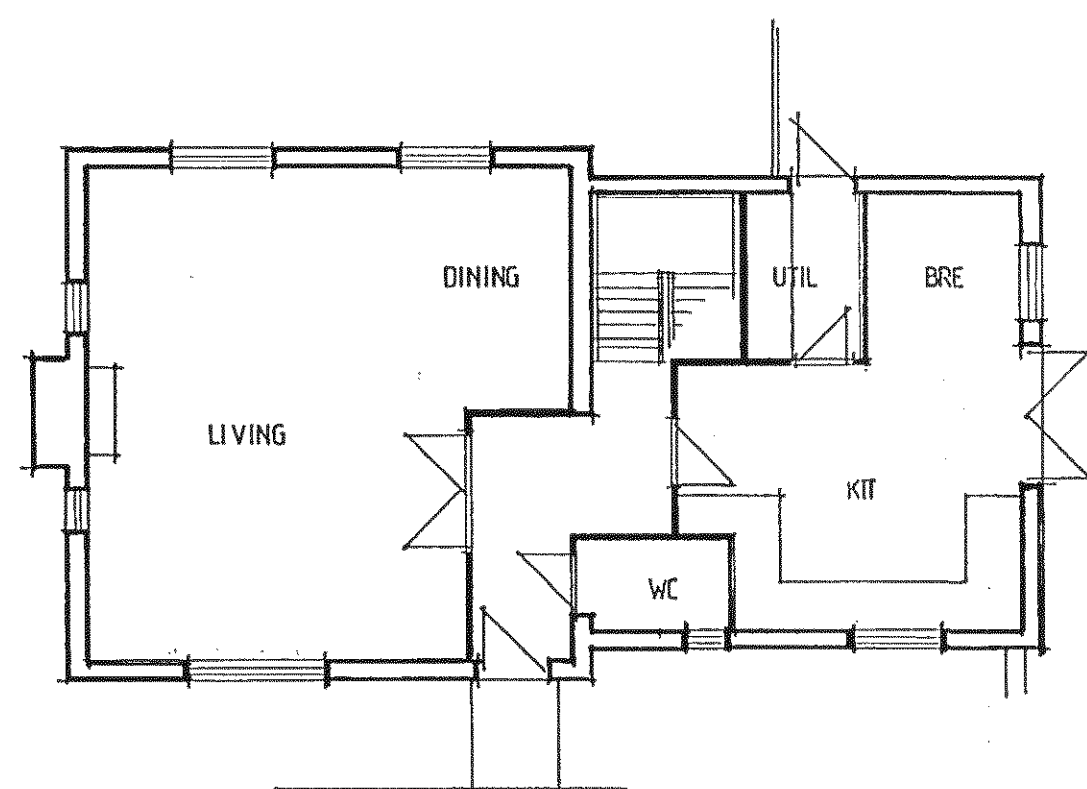

GROUND FLOOR

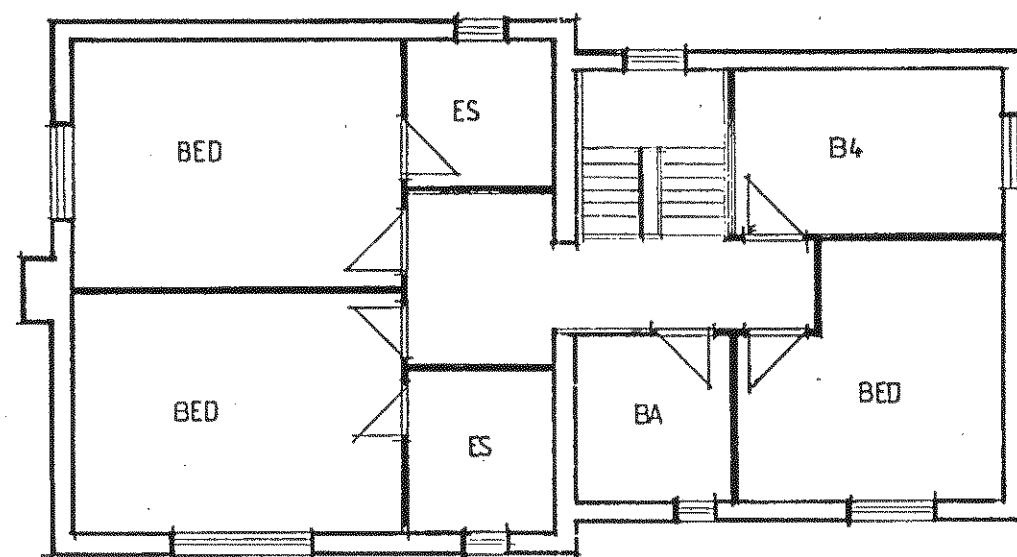

FIRST FLOOR

ADP ARCHITECTS LTD

Address: Richmond Court, 94 Bolley Road, Park Gate,
Southampton, Hampshire SO31 1BA
Telephone/Fax Number: 0845 365 1475
Email Address: design@adparchitects.fsnet.co.uk

Project Name/Address:
**Proposed Residential
Development, Waterford
Gardens, Horsmere
Green Lane, Climping**

Client Name:
Waterford Properties

Drawing Title:
Design Proposal

Job Number:	Drawing No:	Revision:
1408	01	
Drawing Scale:	Date:	Drawn: Checked:
1:100	Feb 08	MF