


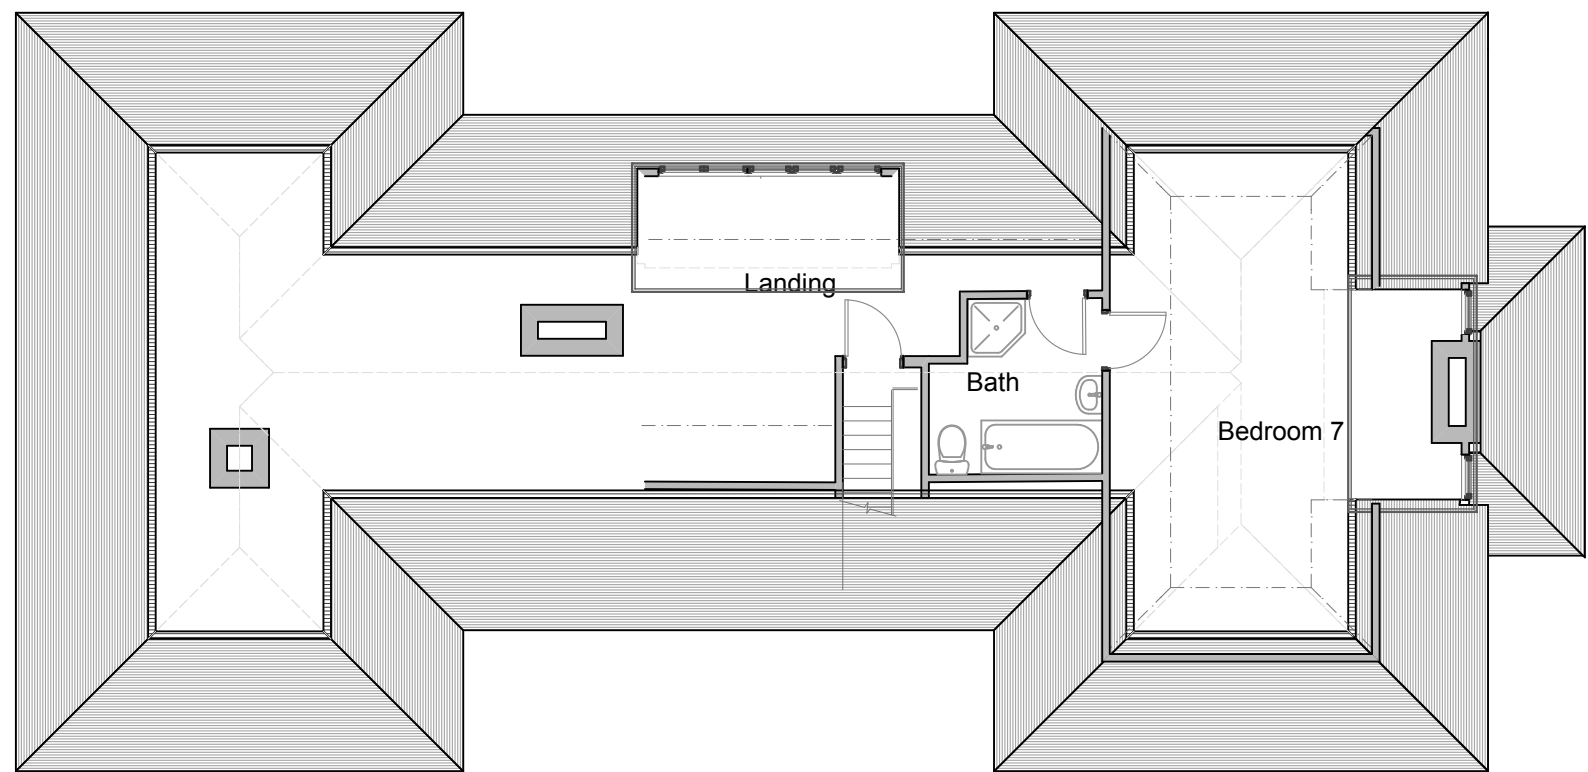


SECOND FLOOR



South Elevation




North Elevation

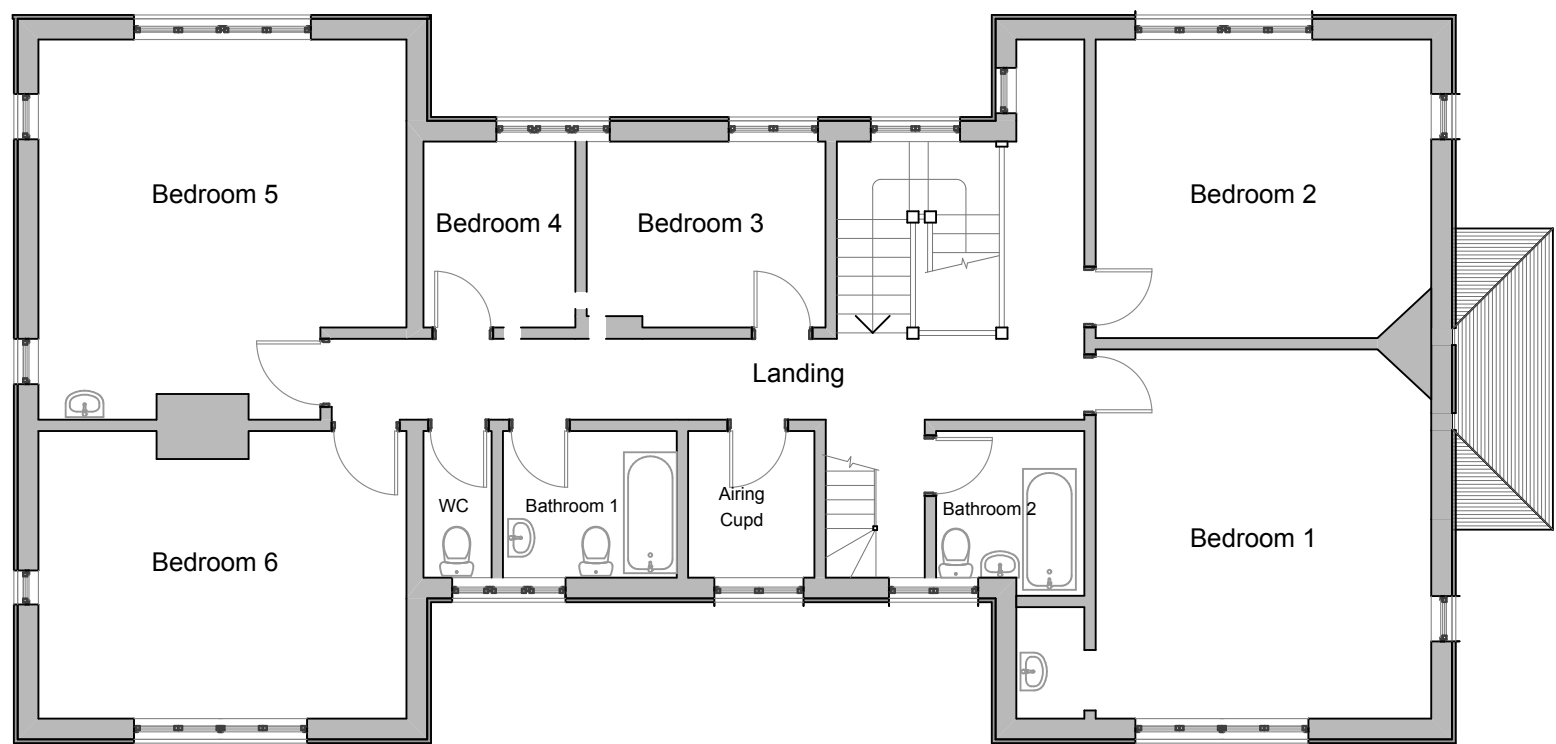


FIRST FLOOR




West Elevation

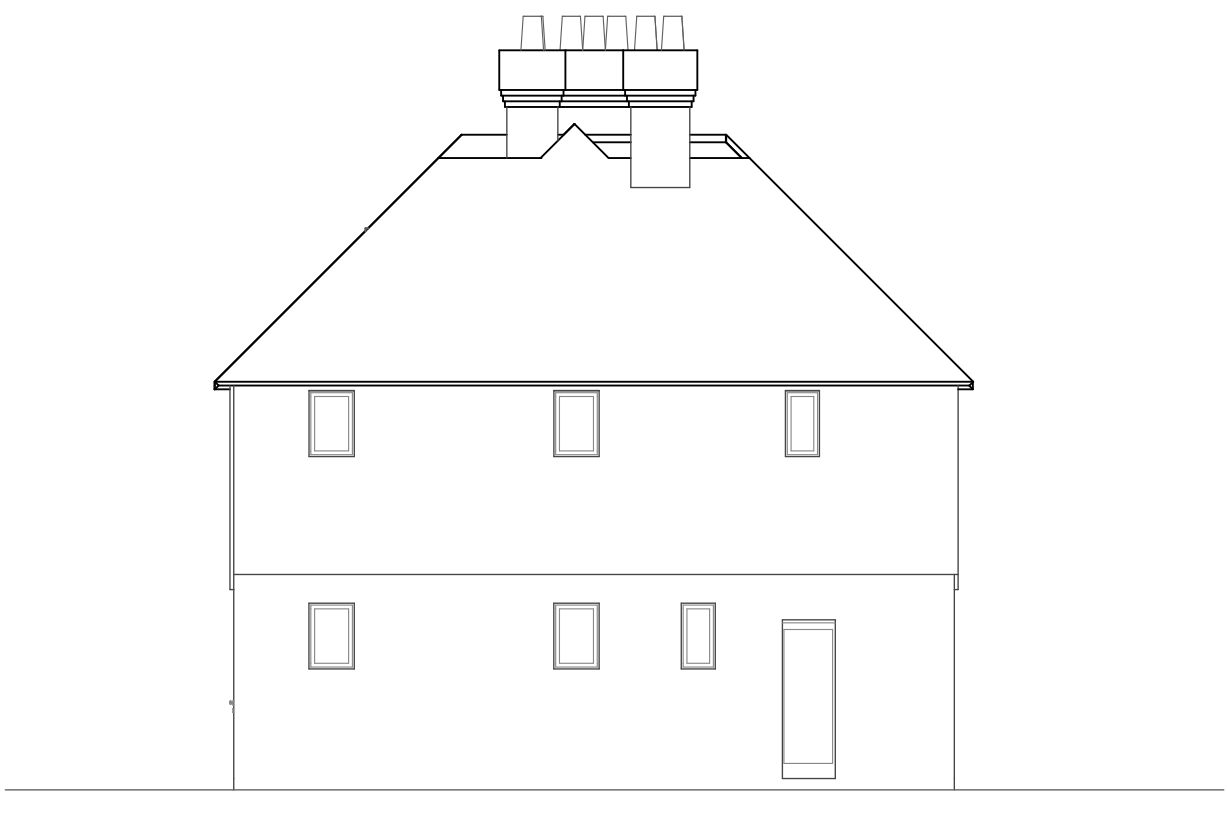

East Elevation

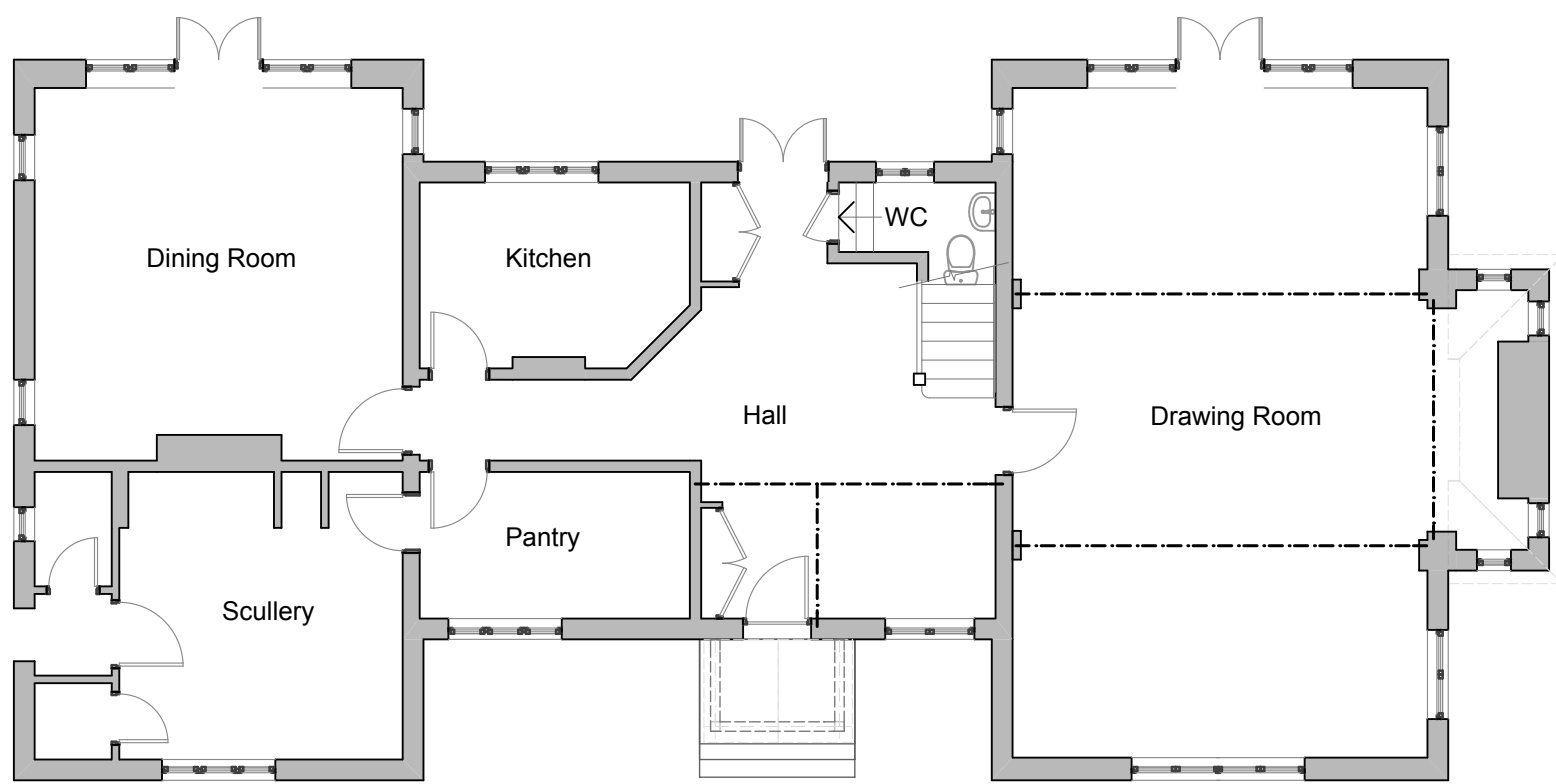

GROUND FLOOR

 



Chartered Surveyors

Norton Studio, School Lane
Arundel, West Sussex
BN18 9DR
tel: 01903 885444
email: info@afuller.co.uk
www.andrewfuller.co.uk

Job Title	Poole Place Climping		
Client	Mr & Mrs P Cluff		
Drawing Name	Plans, Elevations Existing		
Drawing Status	Planning		
Drawn by	AF	Date	6/14
Checked by		Date	
Drawing Scale	1:50	at A1	
Drawing No	14637/ 05	Status	Revision