




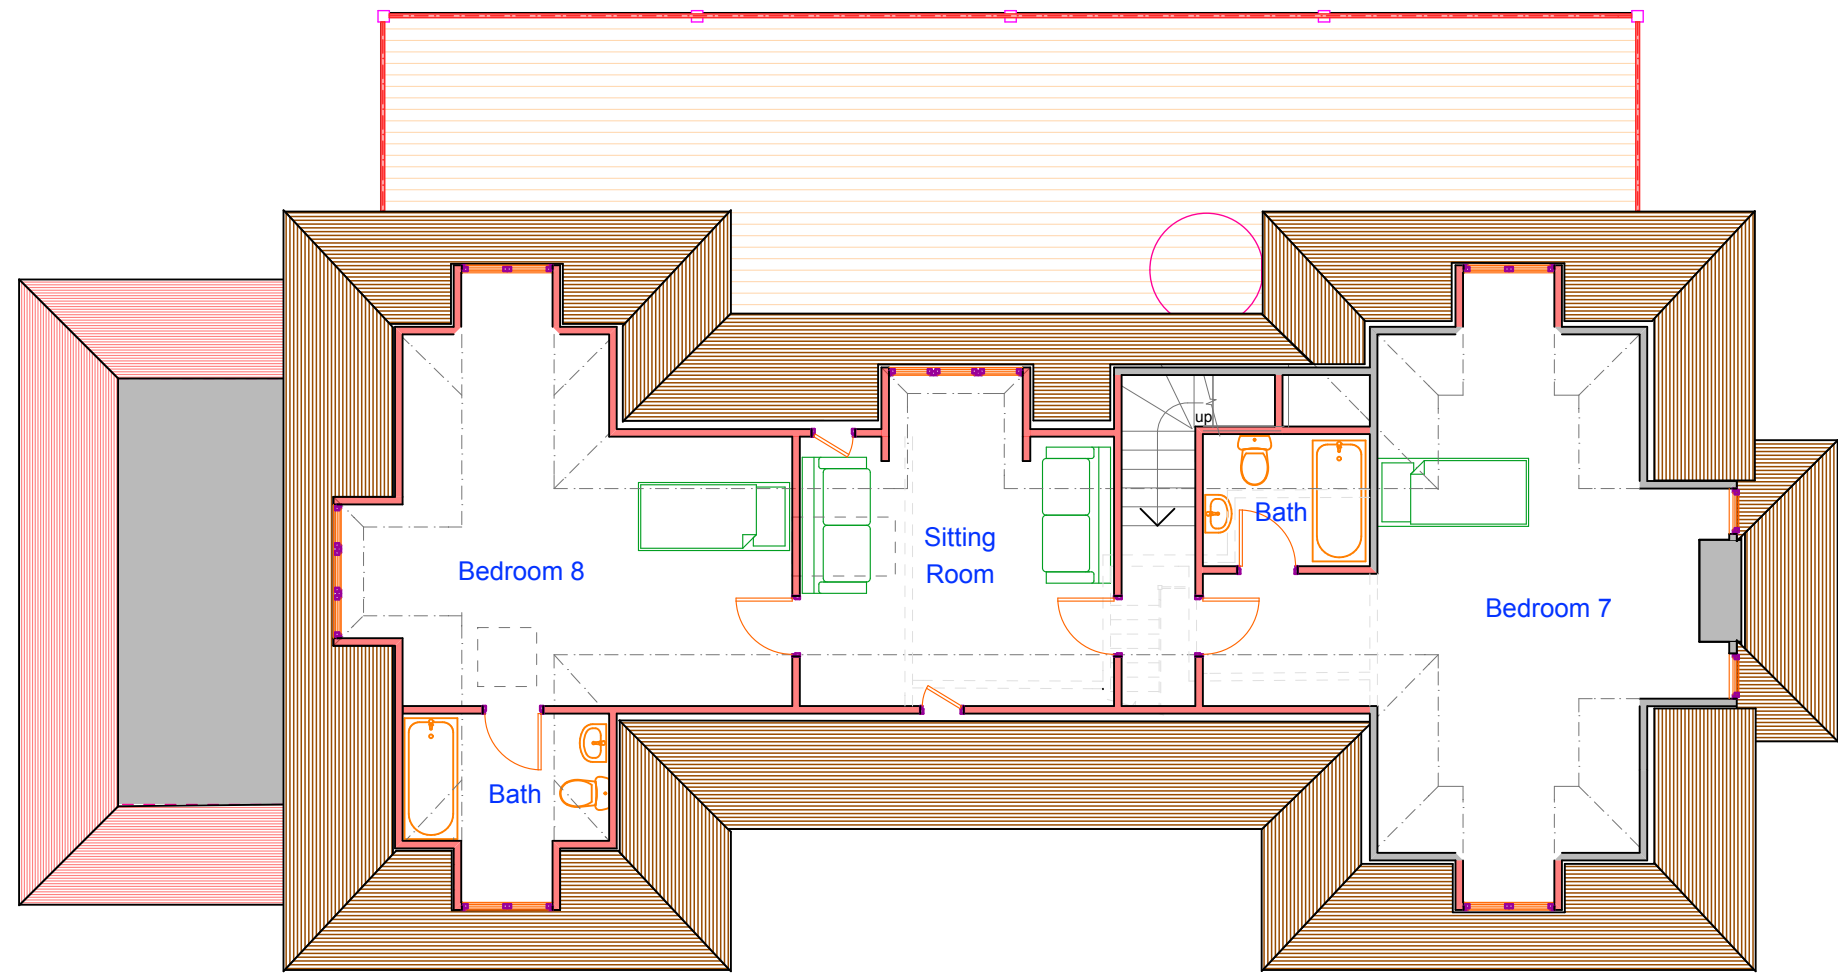


SECOND FLOOR

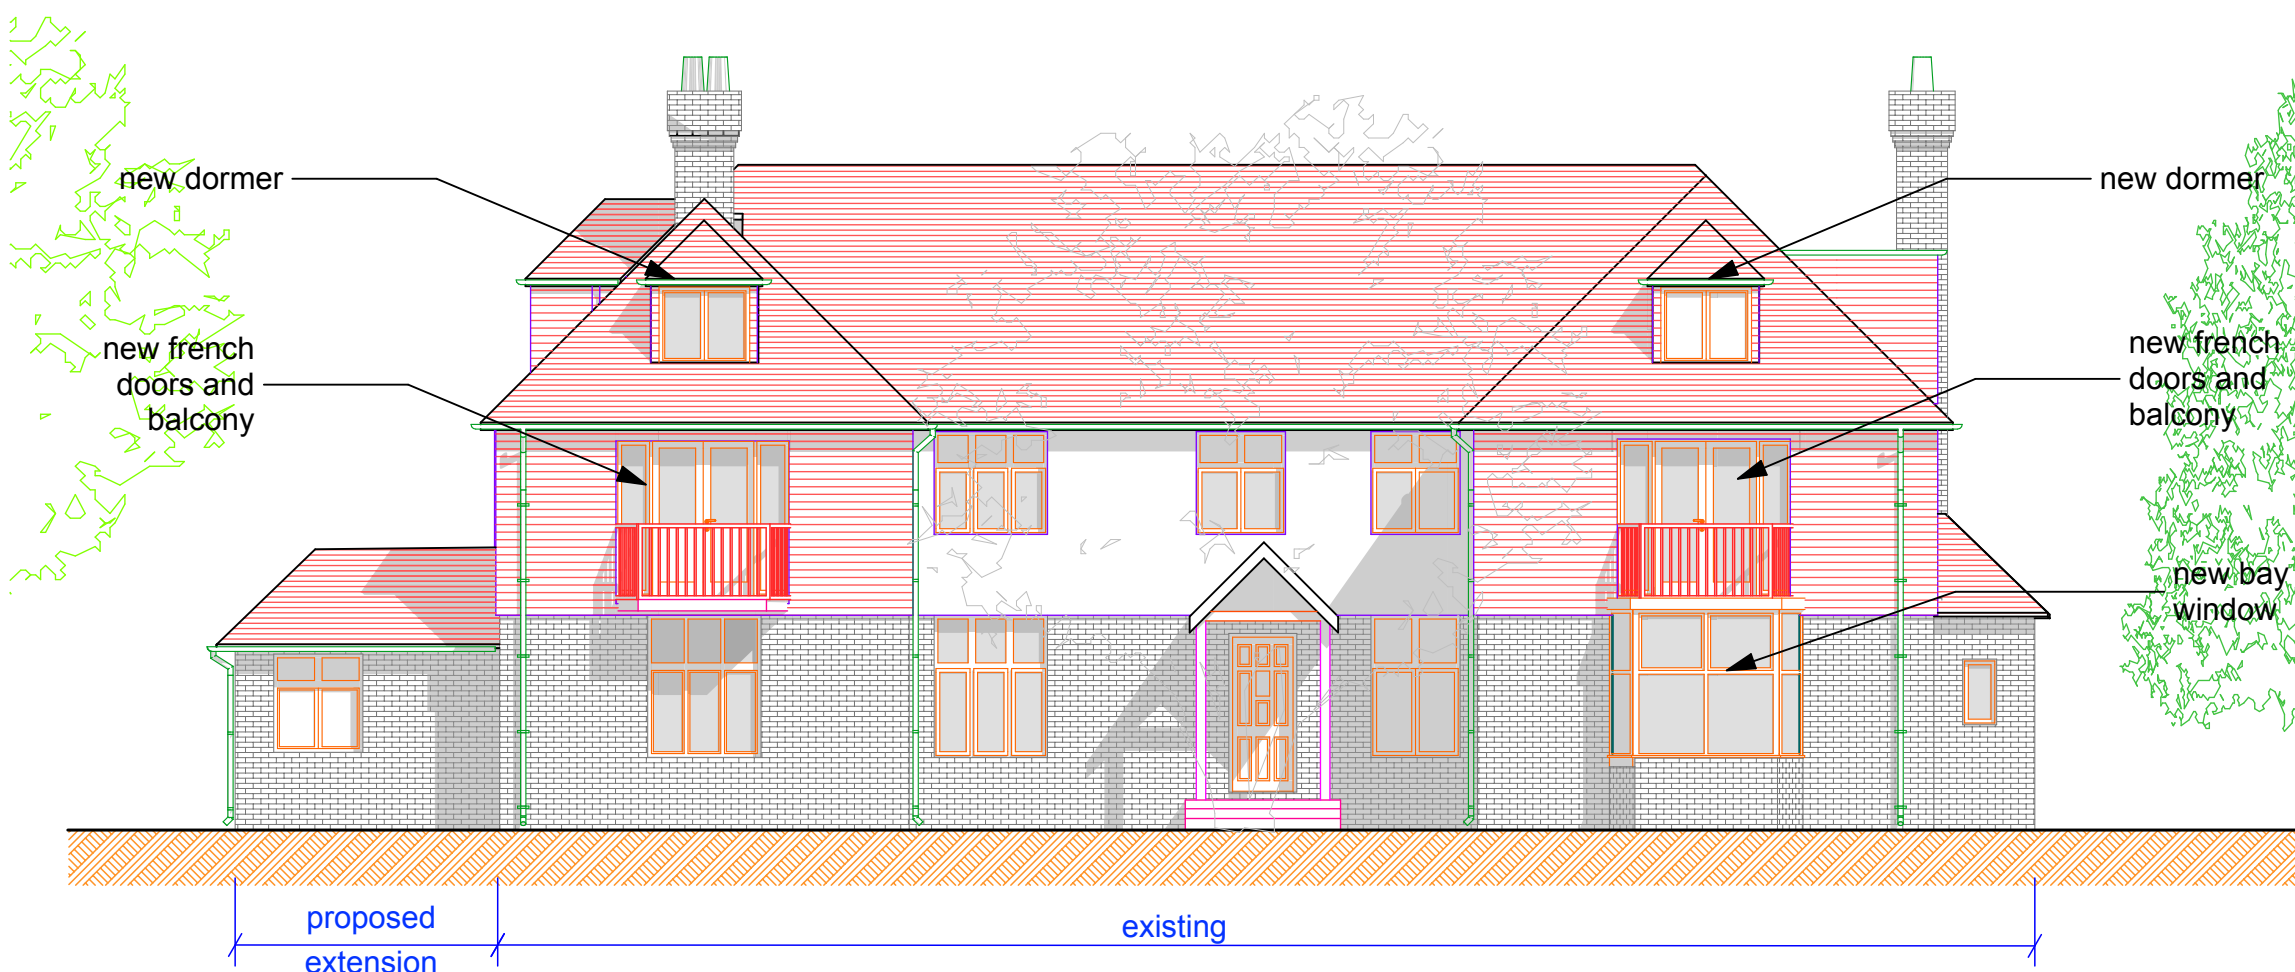


North Elevation

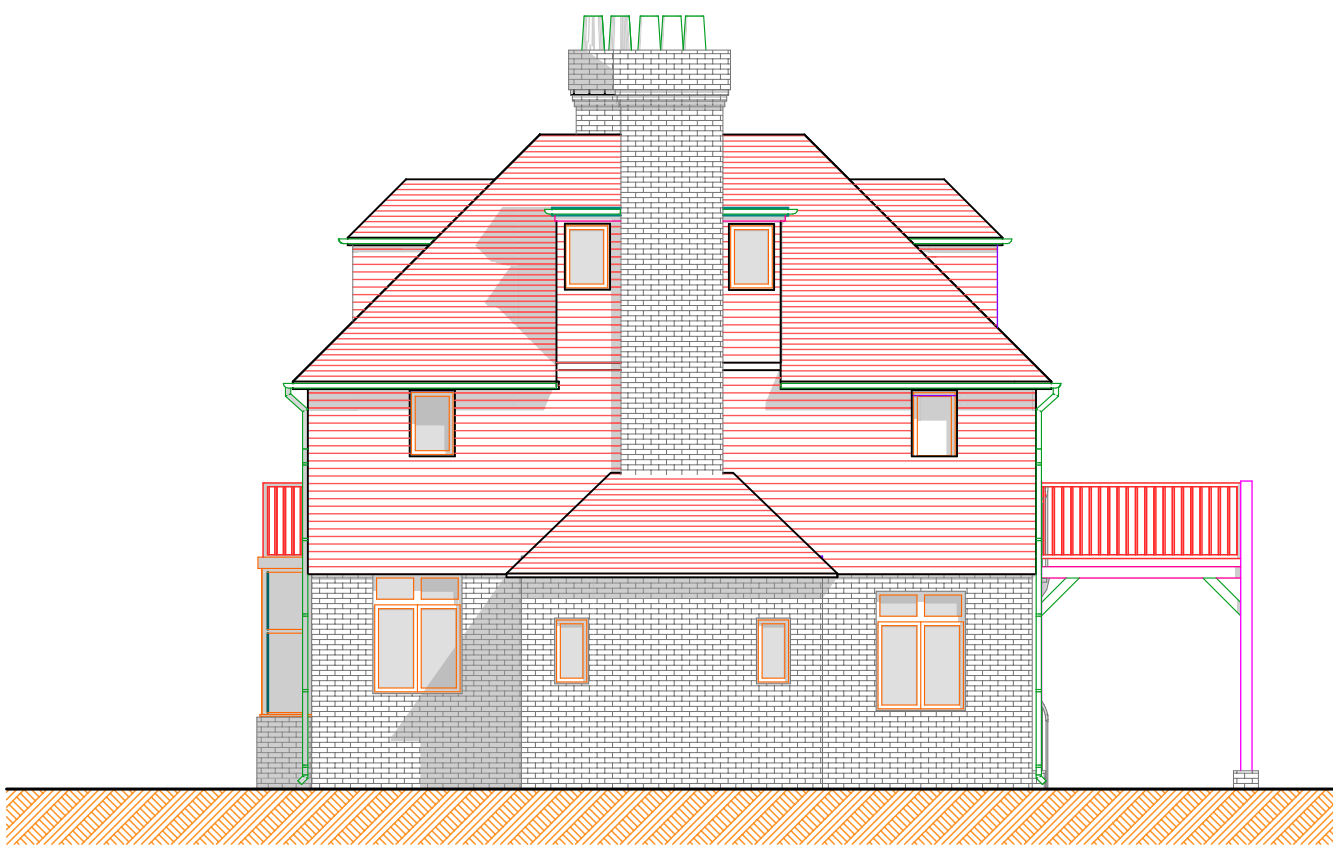


West Elevation

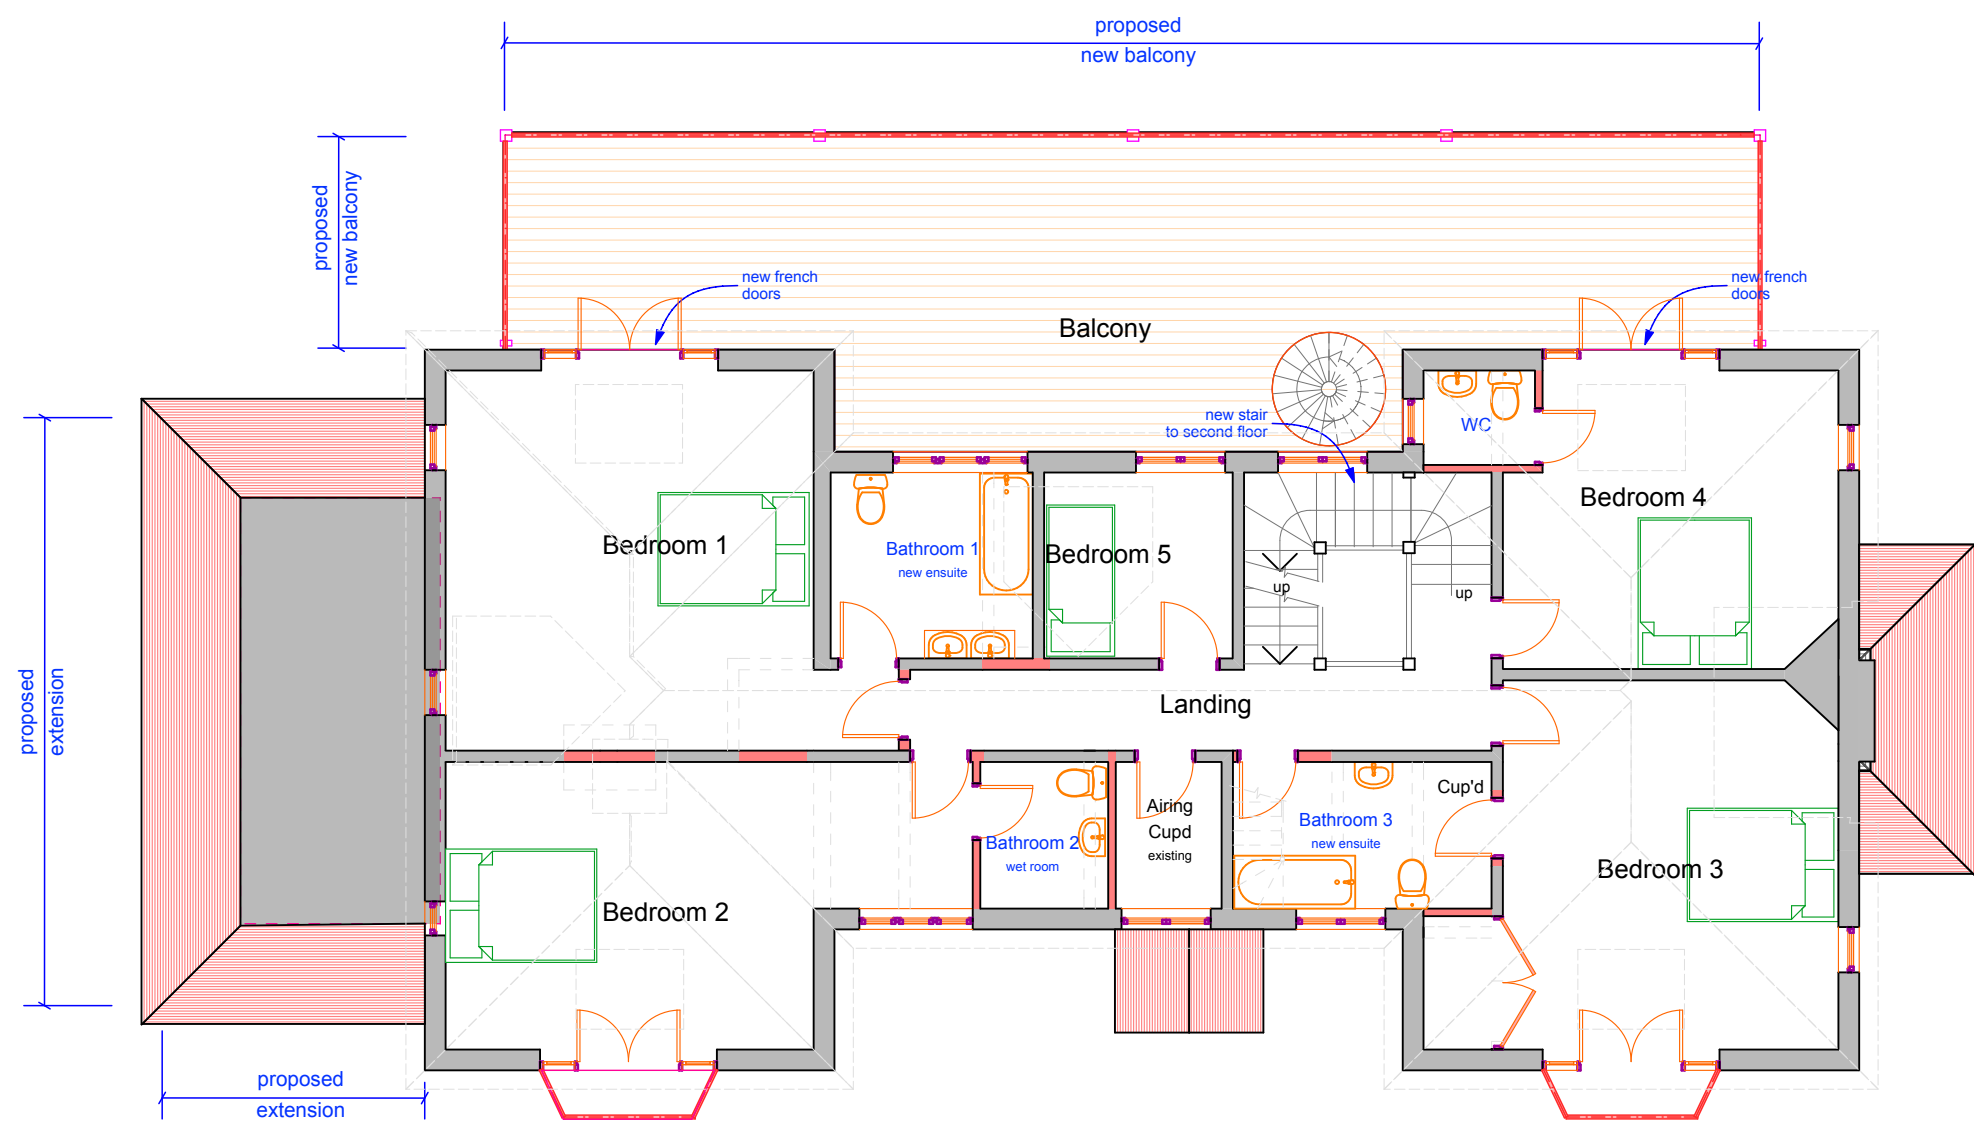


FIRST FLOOR

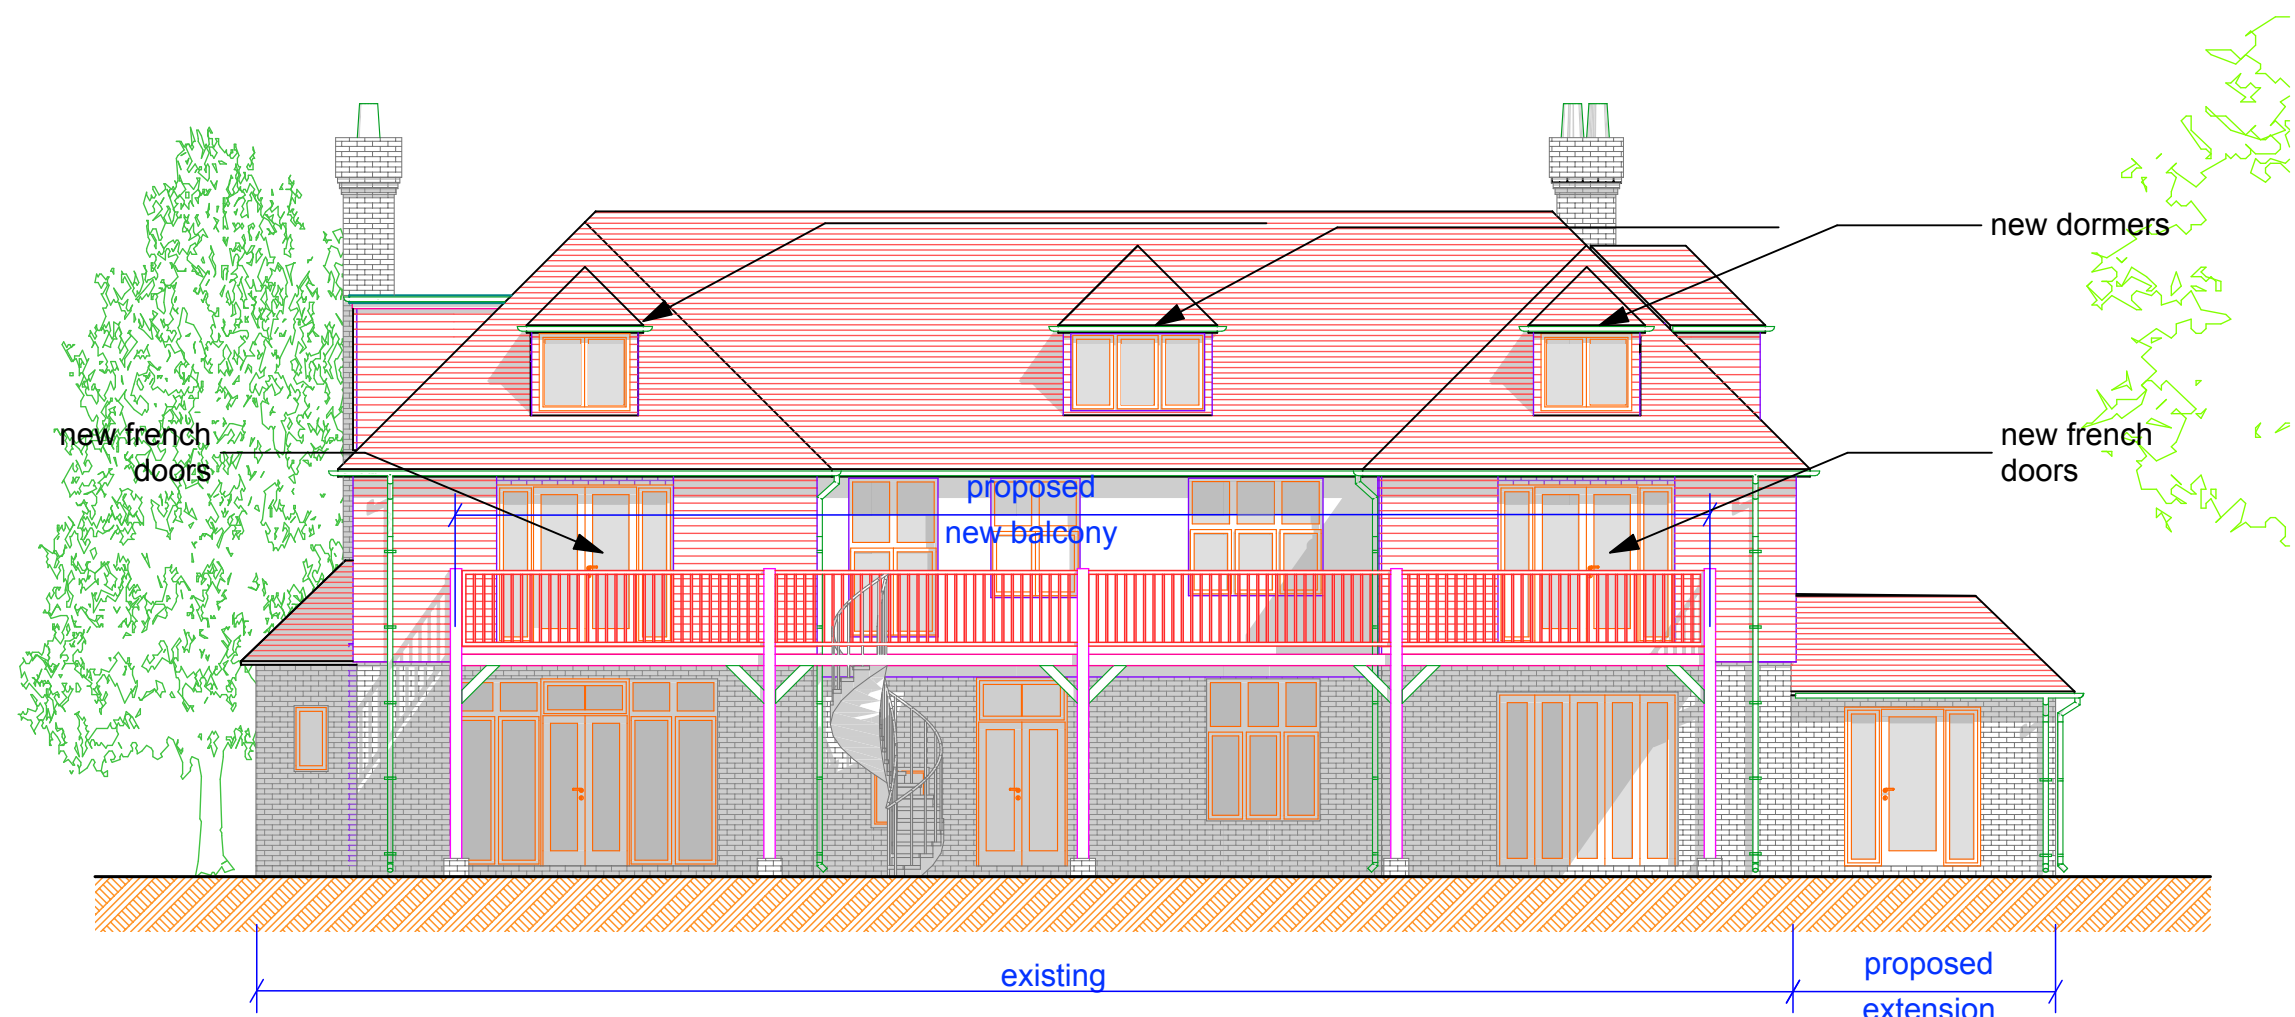

South Elevation

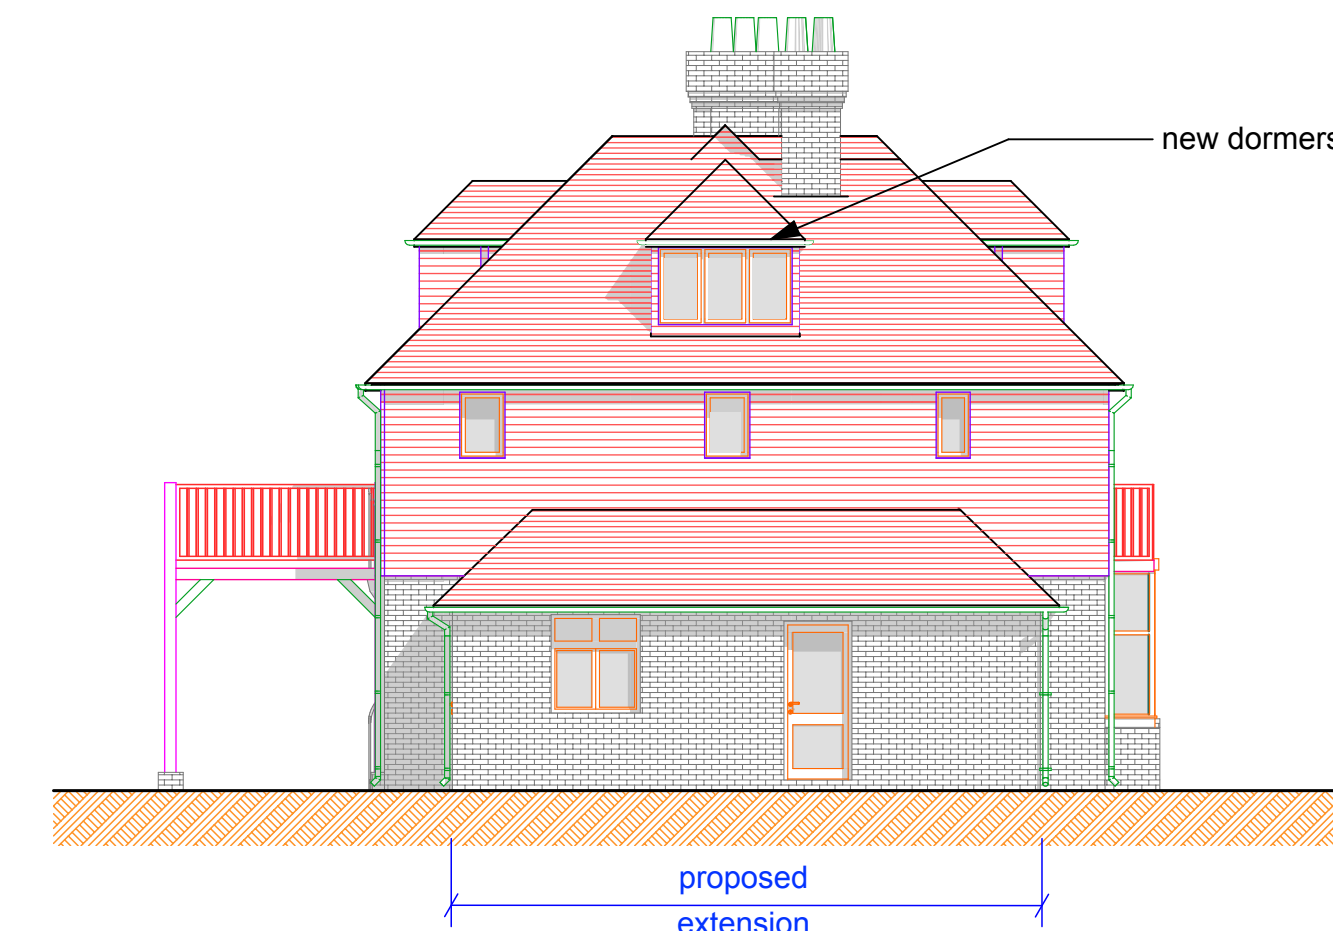

East Elevation

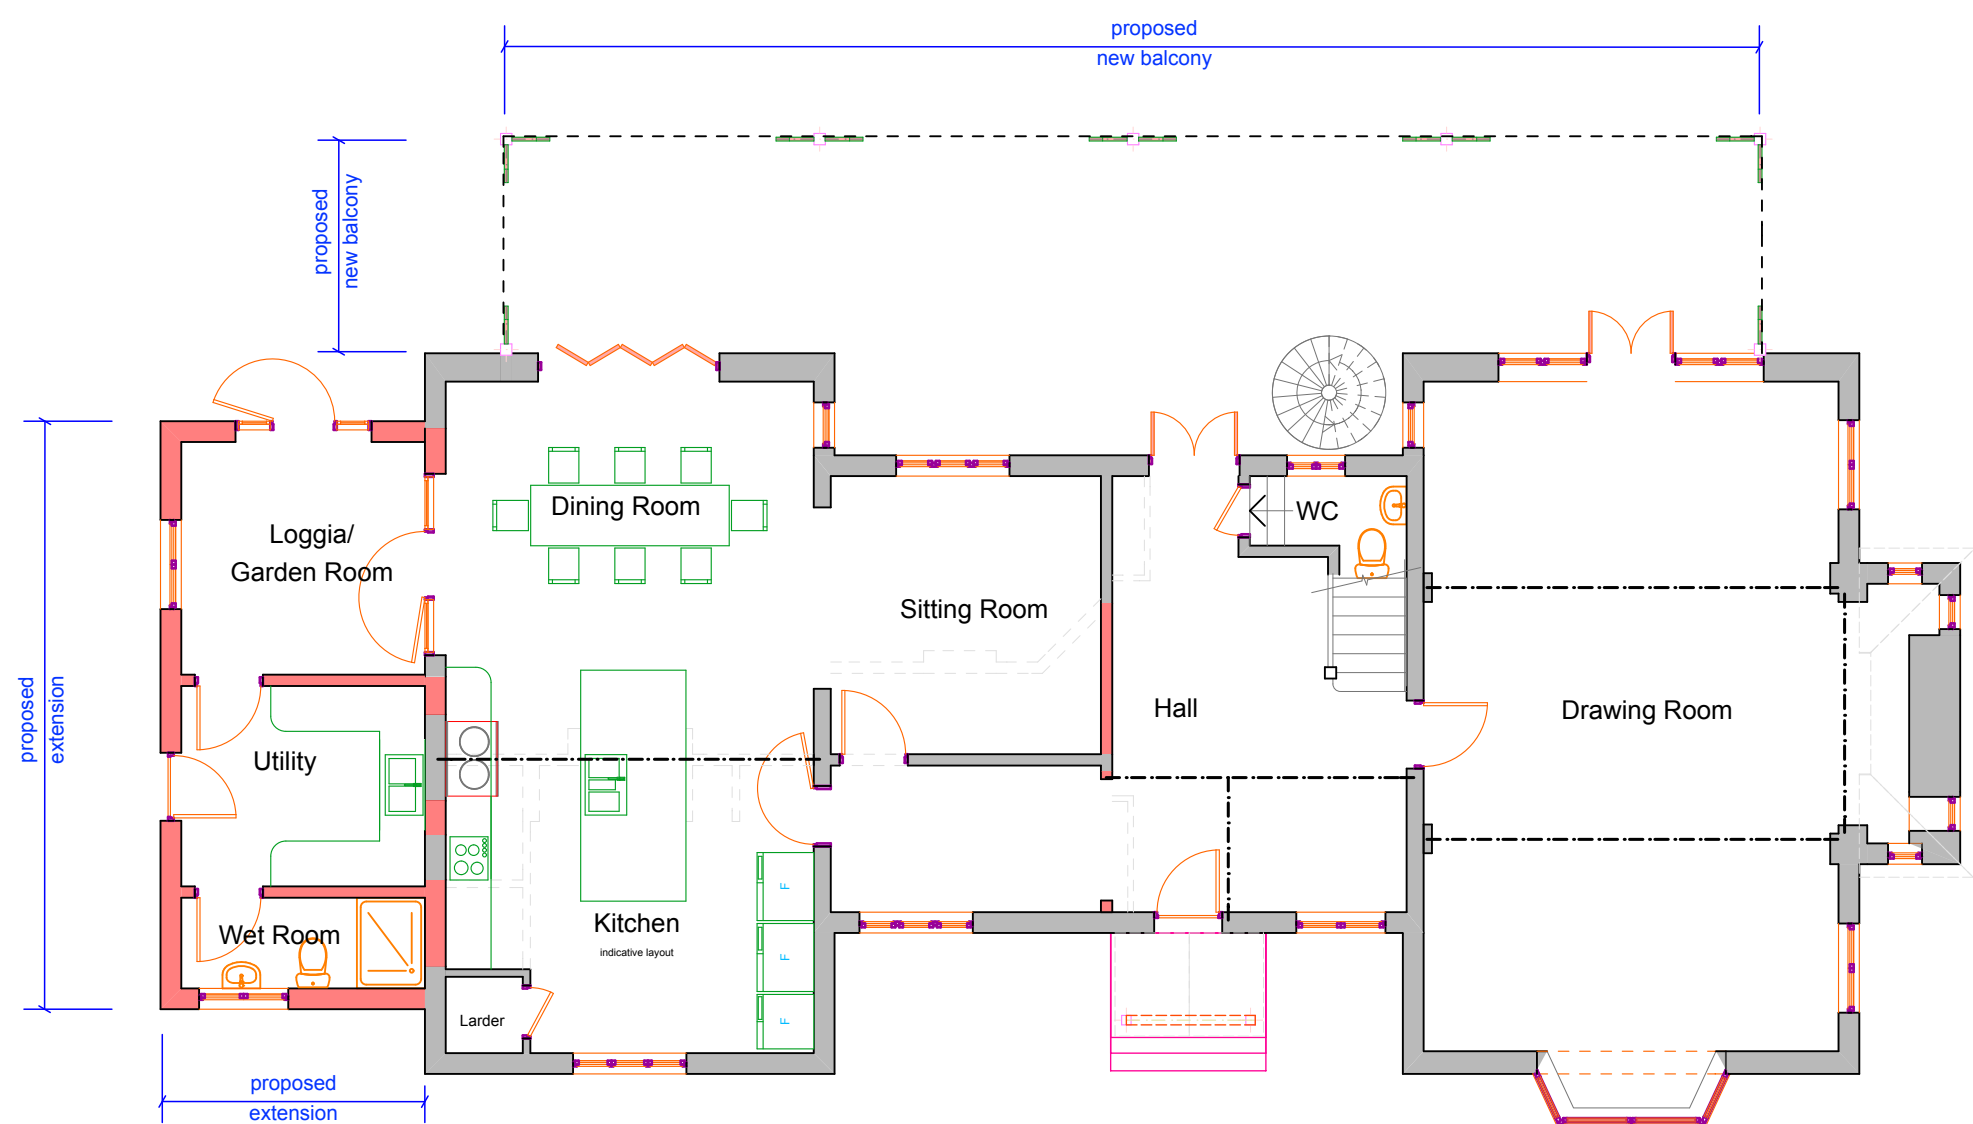

GROUND FLOOR

Scale 0 1 2 3 4 5 6 7 8 9 10



Perspective from South East

This drawing is the property of Andrew Fuller Associates and is not to be copied reproduced, retained or disclosed to any unauthorised person either wholly or in part without prior consent. Do not scale from this drawing. Use all figured dimensions only. All figured dimensions to be checked on site prior to construction. All discrepancies, errors and omissions to be reported to Andrew Fuller Associates prior to construction. Layout and dimensions of existing building to be checked on site.



Chartered Surveyors

Norton Studio, School Lane
Arundel, West Sussex
BN18 9DR
tel: 01903 885444

email: info@afuller.co.uk
www.andrewfuller.co.uk

Job Title

Poole Place

Client

Clipping

Mr & Mrs P Cluff

Drawing Name

Plans, Elevations and Perspective
Proposed

Drawing Status

Planning

Drawn by

AF

Date

7/14

Checked by

Date

Drawing Scale

1:100

at A1

Drawing No

14637/ 102

Status

Revision