




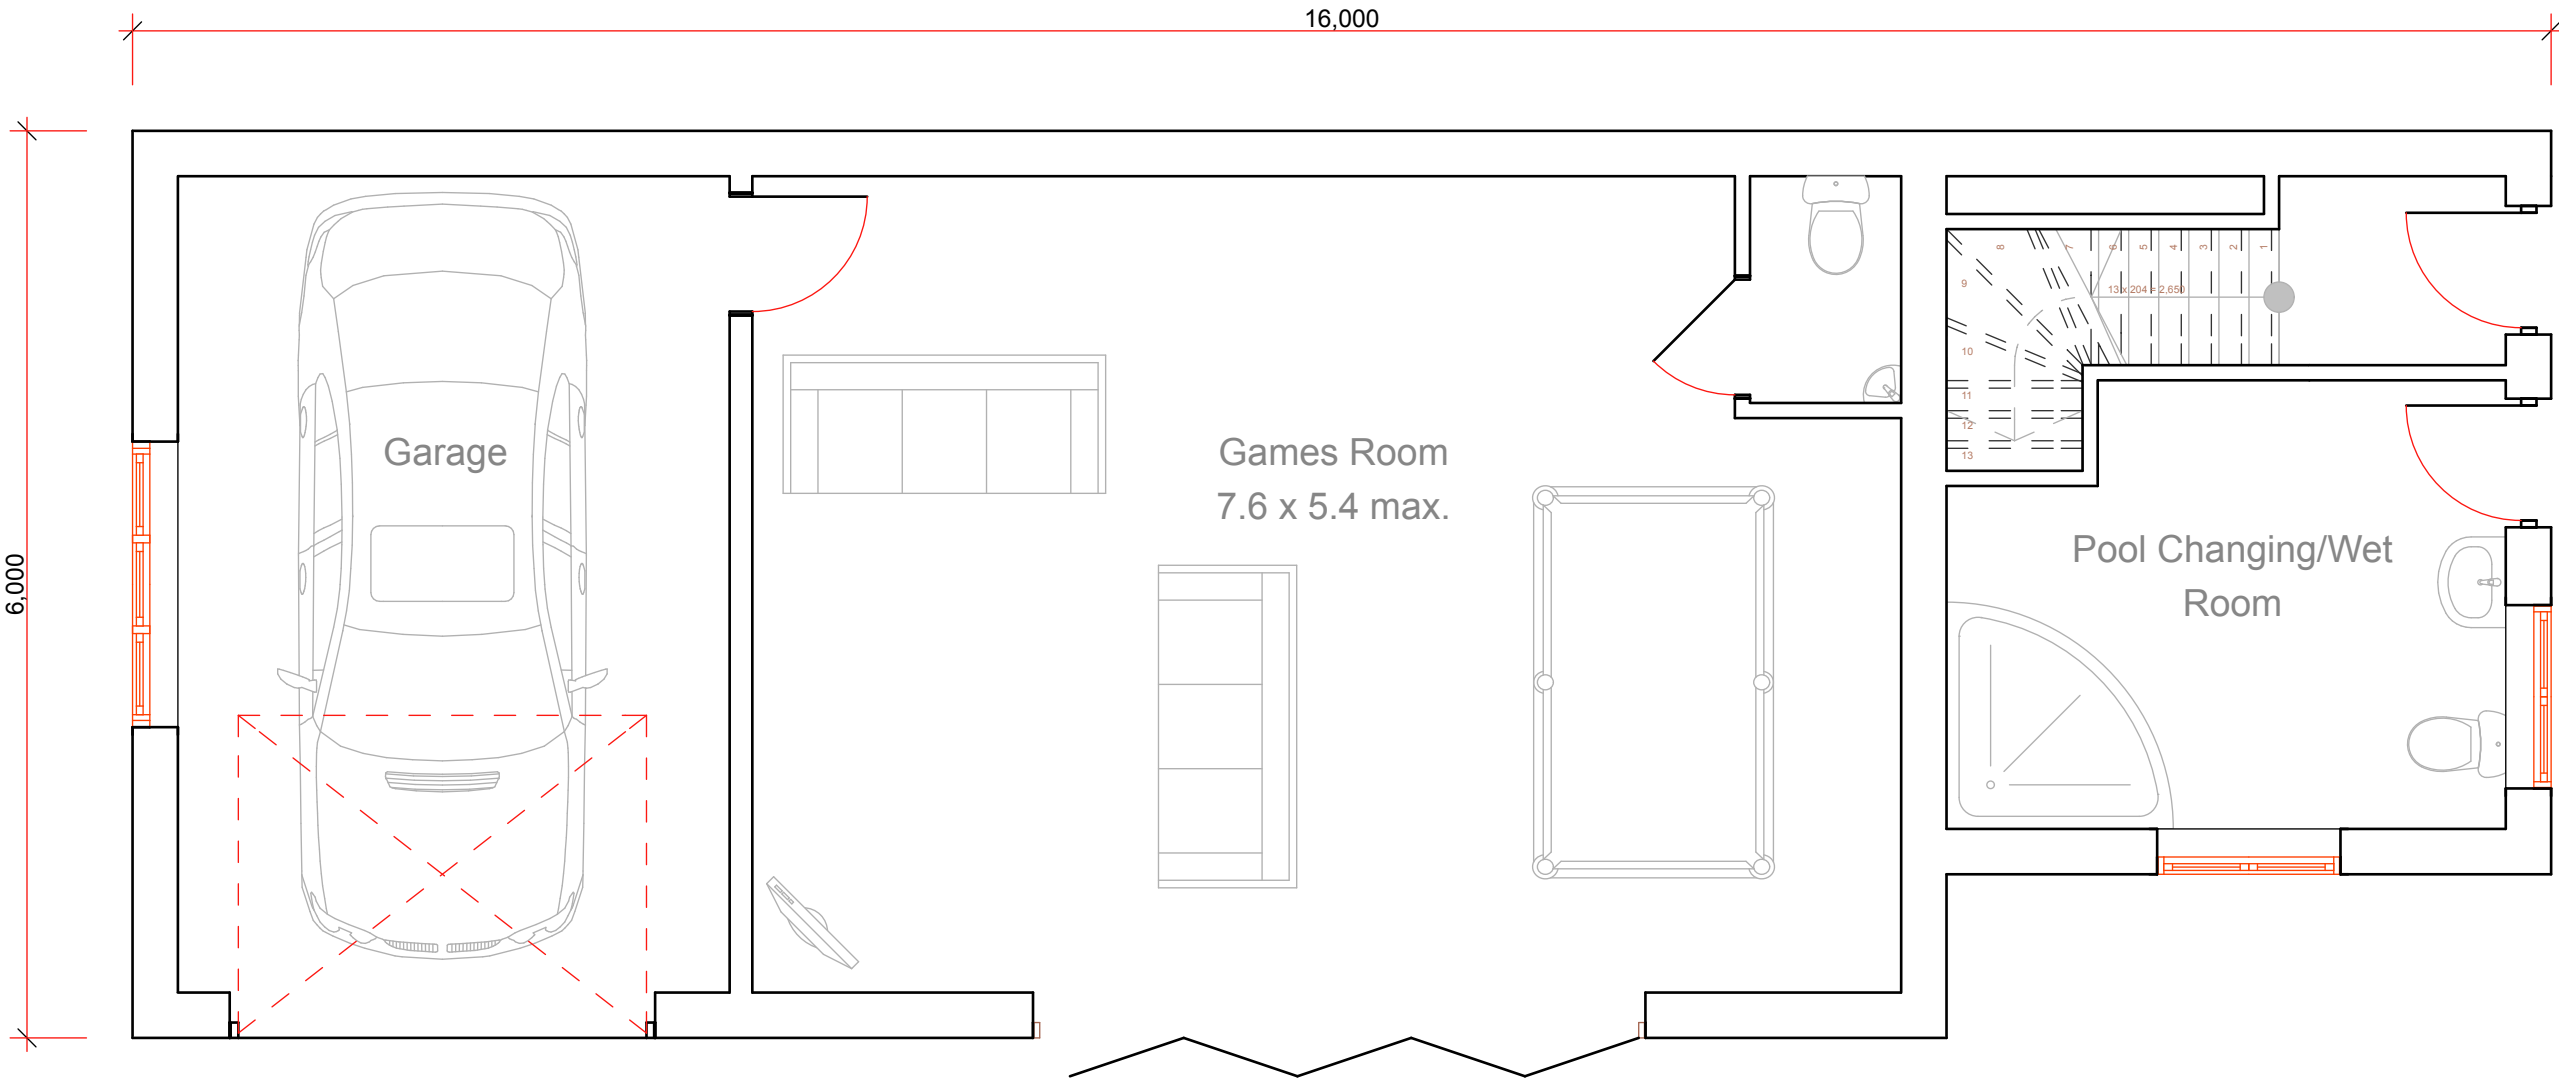


GROUND FLOOR PLAN

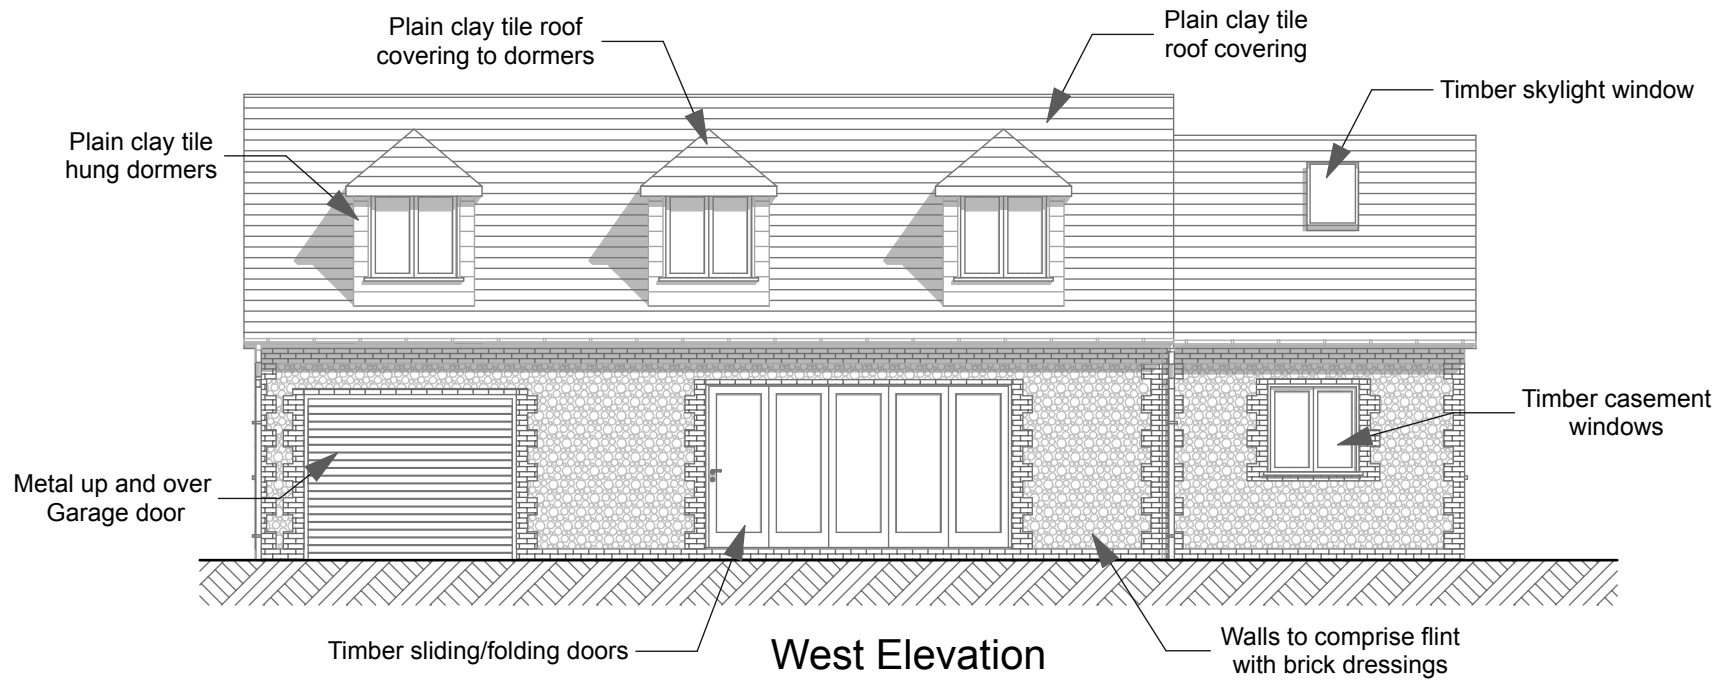


West Elevation

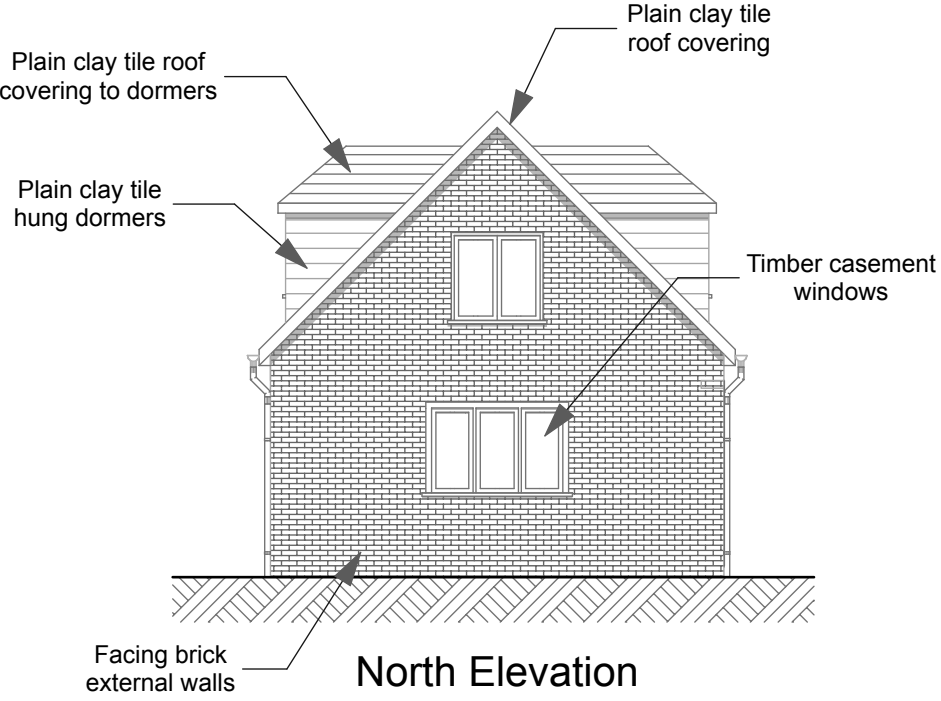


North Elevation

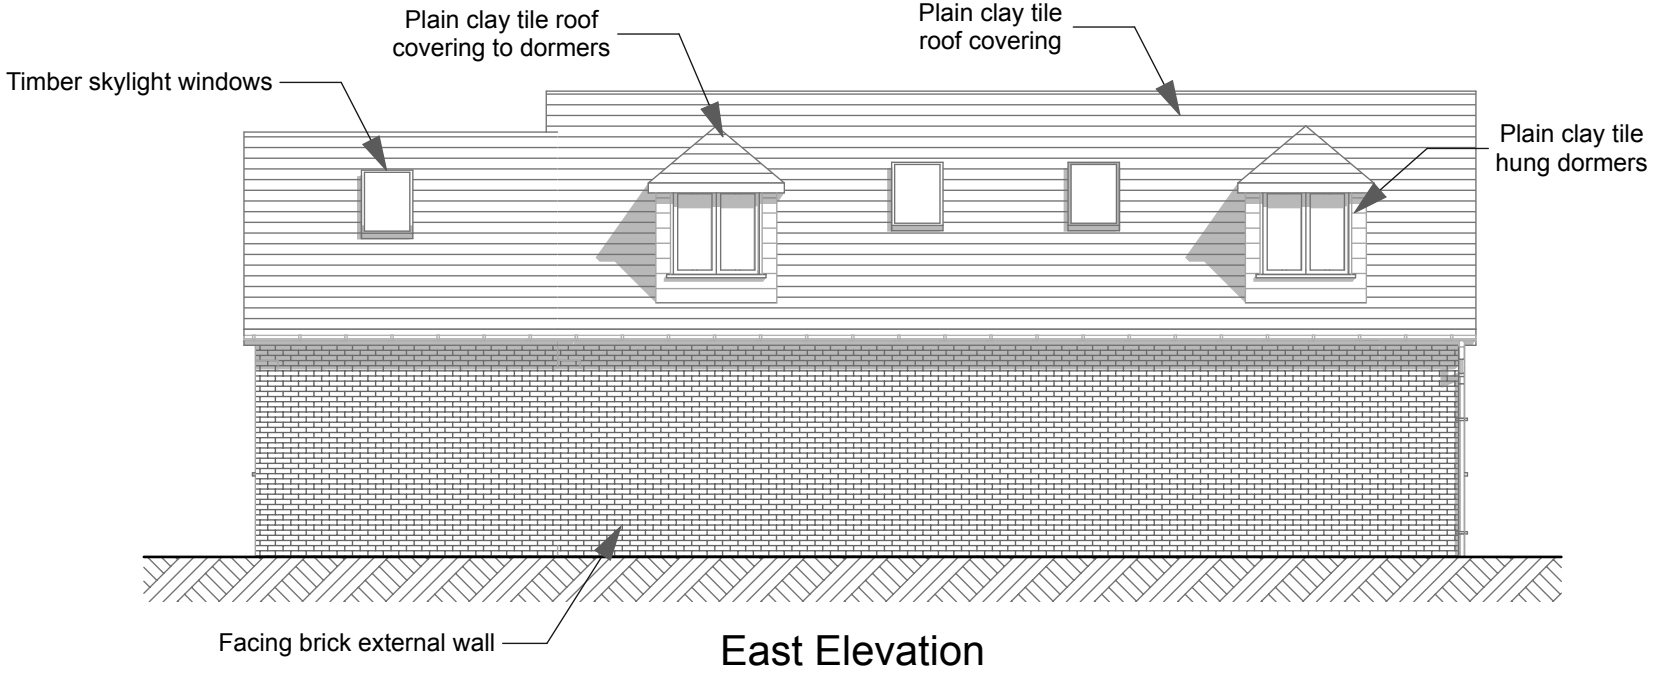

East Elevation

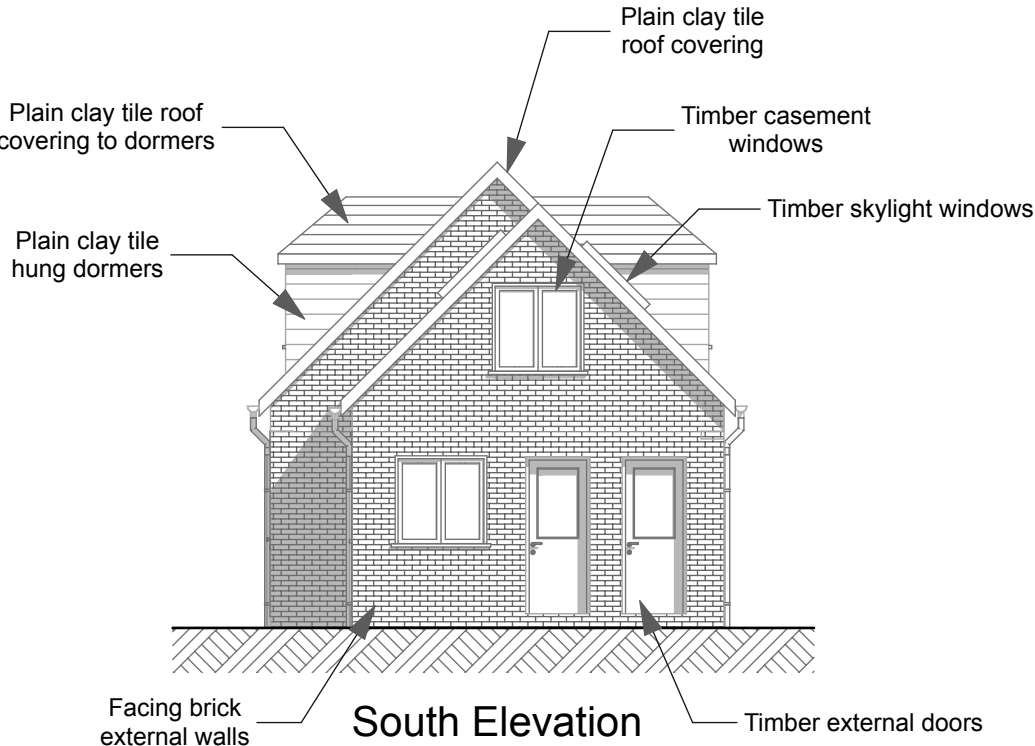

South Elevation

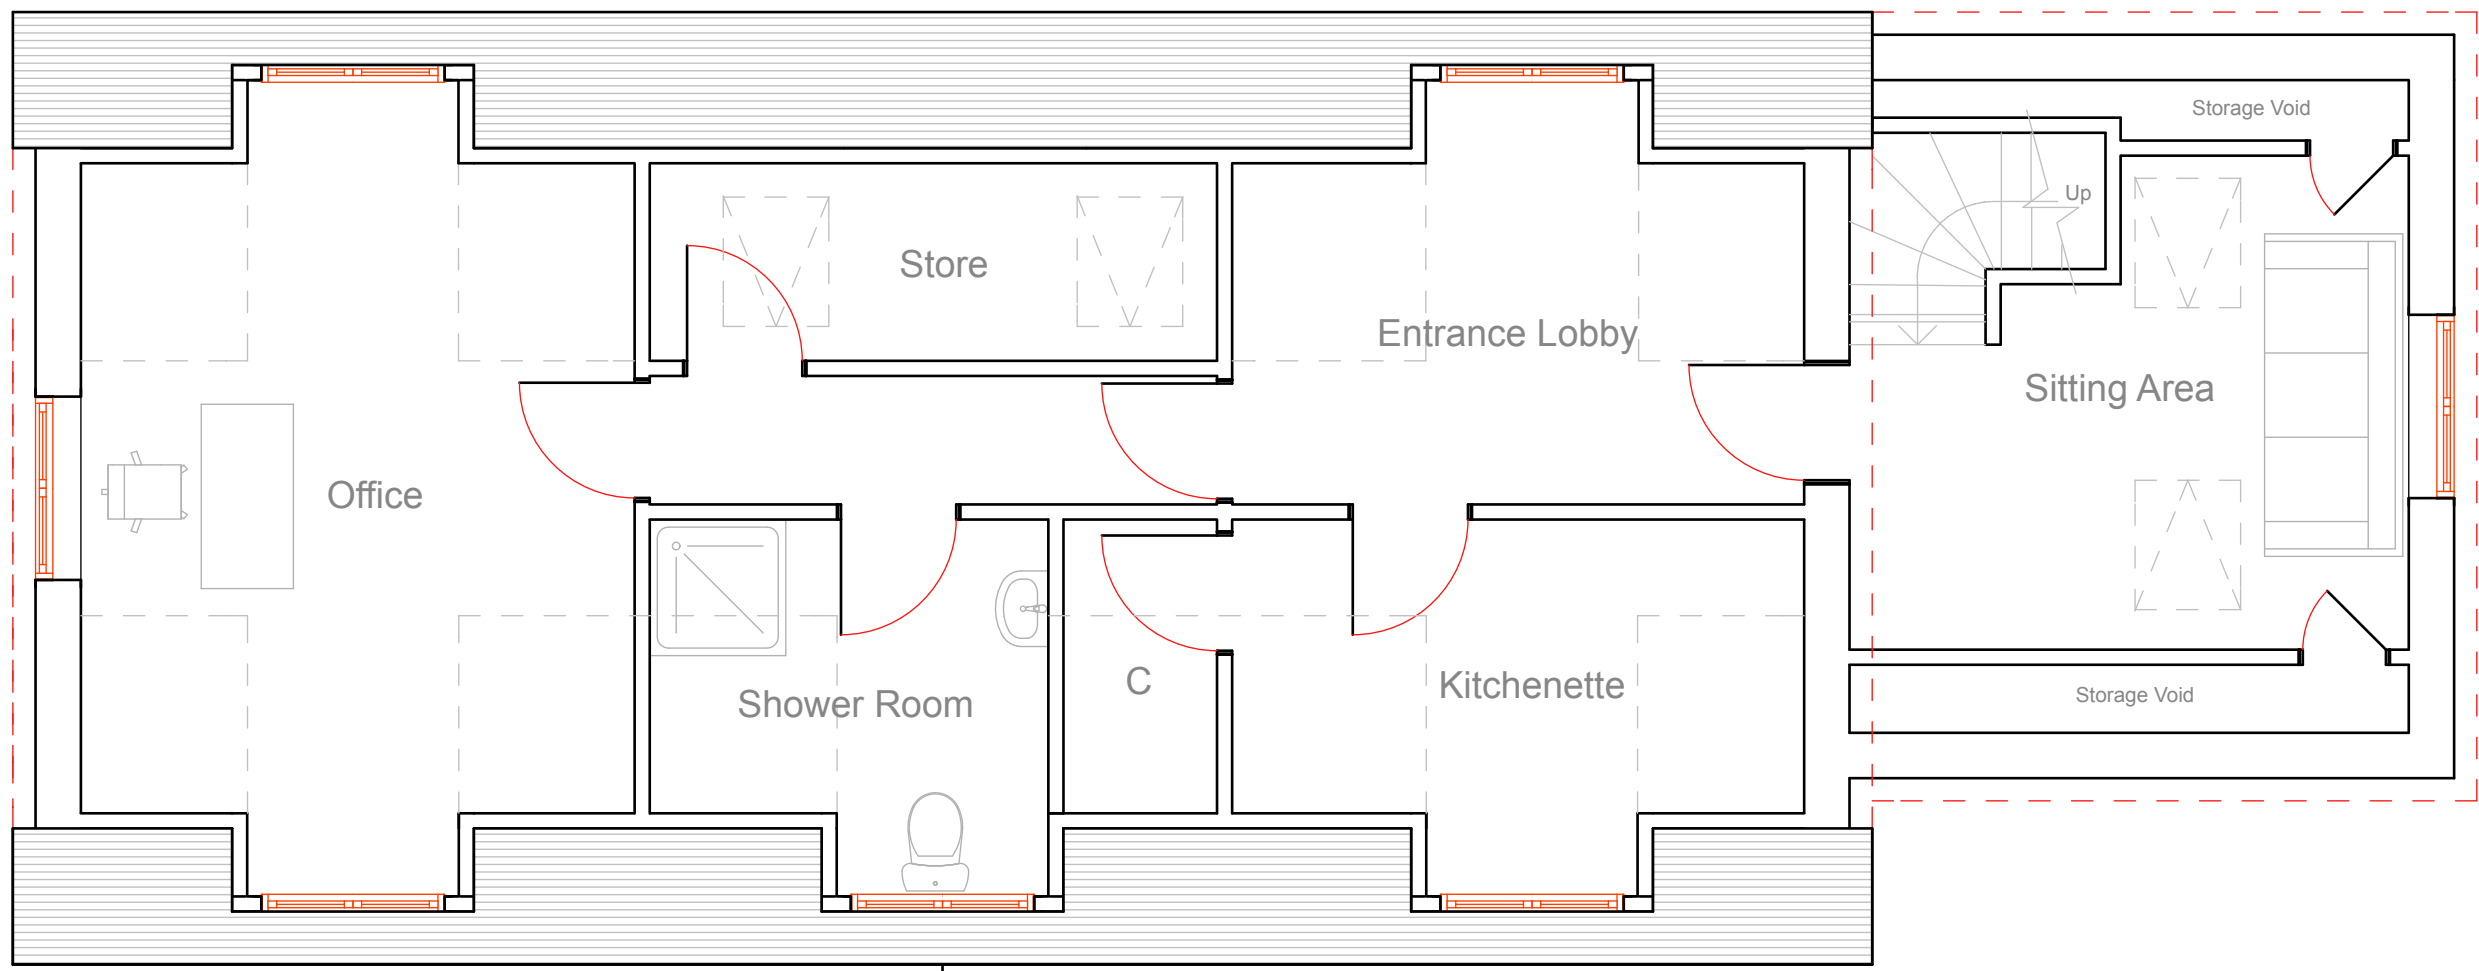

FIRST FLOOR PLAN



Perspective from the Southwest

This drawing is the property of Andrew Fuller Associates and is not to be copied reproduced, retained or disclosed to any unauthorised person either wholly or in part without prior consent. Do not scale from this drawing. Use all figured dimensions only. All figured dimensions to be checked on site prior to construction. All discrepancies, errors and omissions to be reported to Andrew Fuller Associates prior to construction. Layout and dimensions of existing building to be checked on site.



Chartered Surveyors

Norton Studio, School Lane
Arundel, West Sussex
BN18 9JH

tel: 01903 885444
fax: 08721 153339
email: mail@andrewfuller.co.uk
www.andrewfuller.co.uk



Job Title

Poole Place - Proposed Office/
Garage Building

Client

Mr & Mrs P Cluff

Drawing Name

Proposed Plans and
Elevations

Drawing Status

Planning

Drawn by DF Date Aug 14

Checked by Date

Drawing Scale

1:50 & 1:100 at A1

Drawing No Status Revision

14637/ 104