

NOTES:
All dimensions must be checked on site and not scaled from this drawing



Ridge
To be constructed with same colour as main roof tiles




Roof:
To be constructed with Thrutone Fibre Cement slates



Rainwater goods:
To be white plastic half round gutters and circular downpipes



Weatherboarding:
C02 Beige Cedral Fibre Cement lap boarding

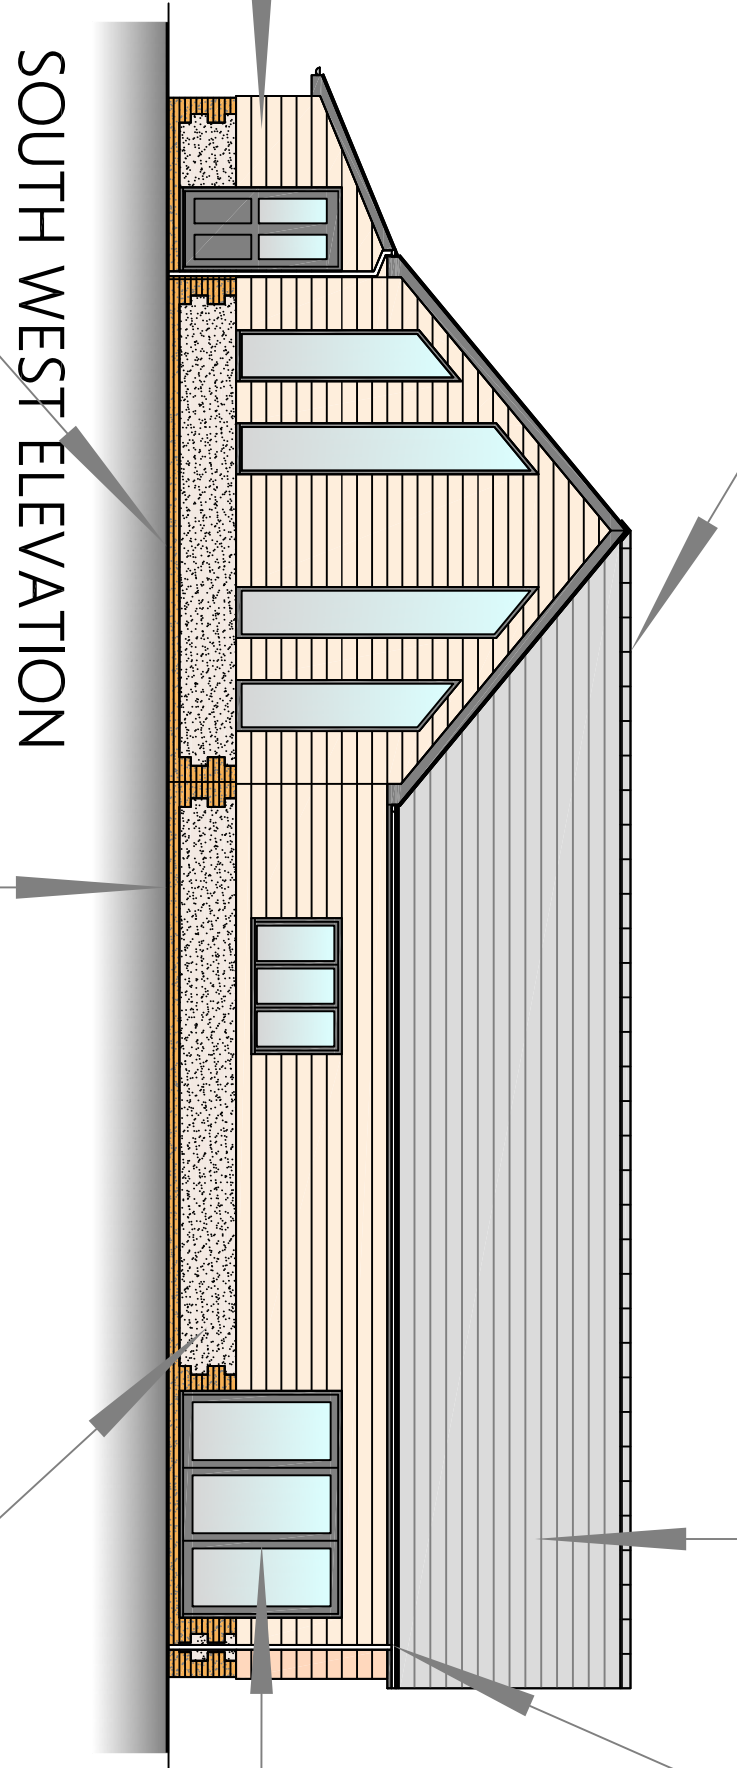

SOUTH WEST ELEVATION



Fenestration:
Cream Aluminium Windows externally, white inside



Existing Gravel Driveway:
10mm to dust permeable hoggin self binding gravel



Paving:
Indian Sandstone buff multi paving



Lower Wall Construction:
Flint with Stock Brickwork quoinis

PLANS

PLANS ARCHITECTURAL SERVICES
18 GODSTONE ROAD
CATERHAM
SURREY CR3 6RA
TEL.: 07956 768377
Email: plansaservices@gmail.com

Client
Ms L Rudd

Job Title
Land adjacent to:
Church Barn Farm
Horsemere Green Lane, Glymping
BN17 5QX

Drawing Title
PROPOSED BUNGALOW -
EXTERNAL MATERIALS

Scale
1:100 @ A1

Date
19/05/21

Drawn by
JAD

Dwg. No.
20/127/11

Rev
A