



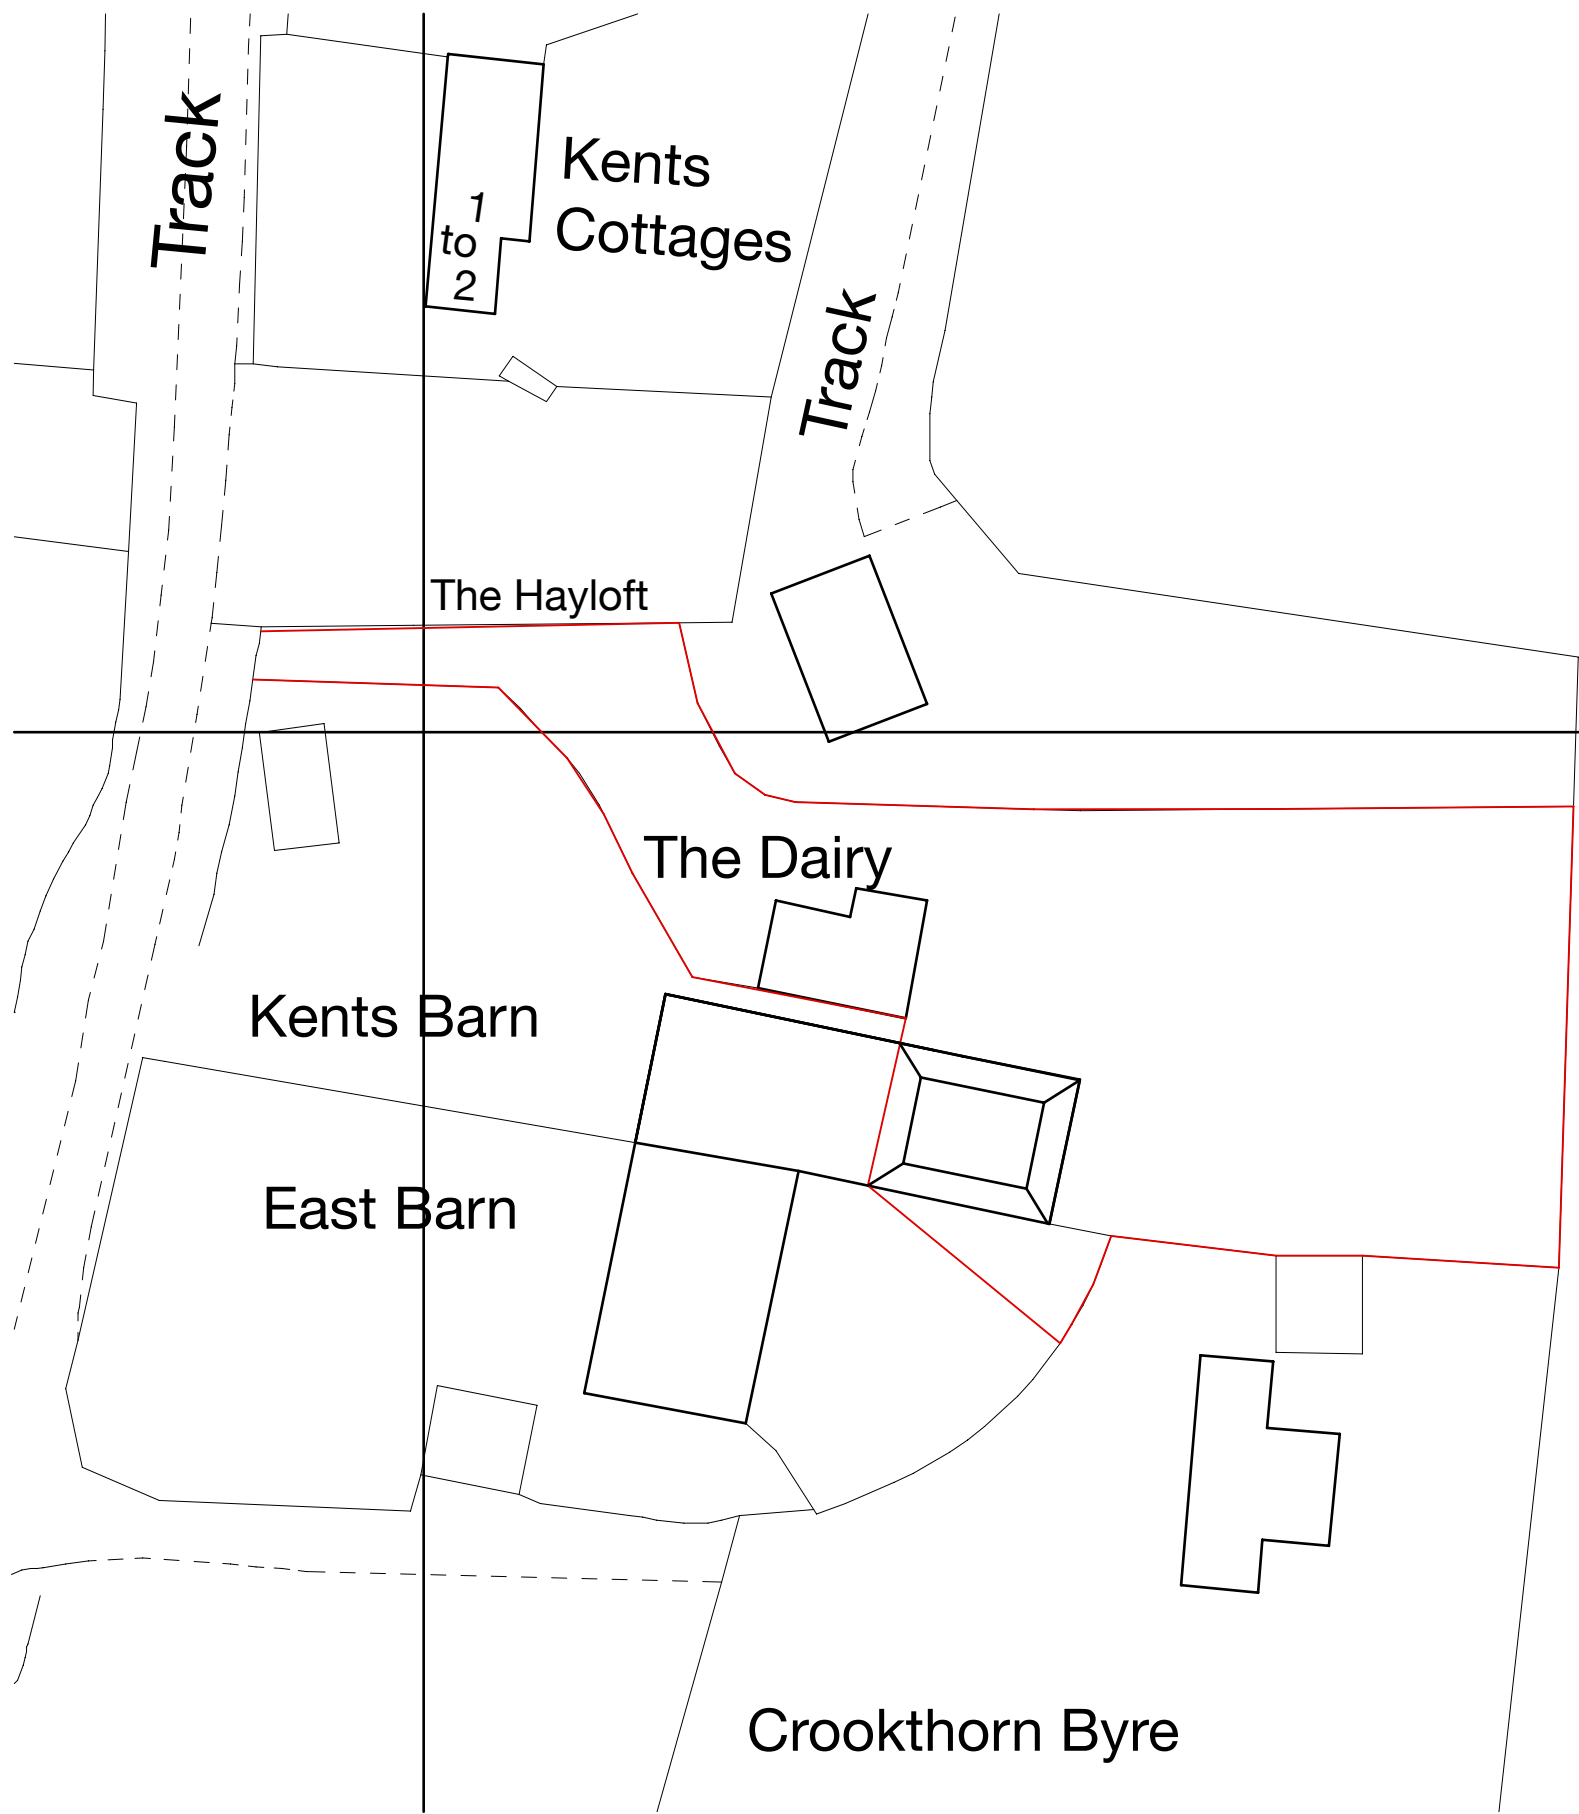

BLOCK PLAN 1:500

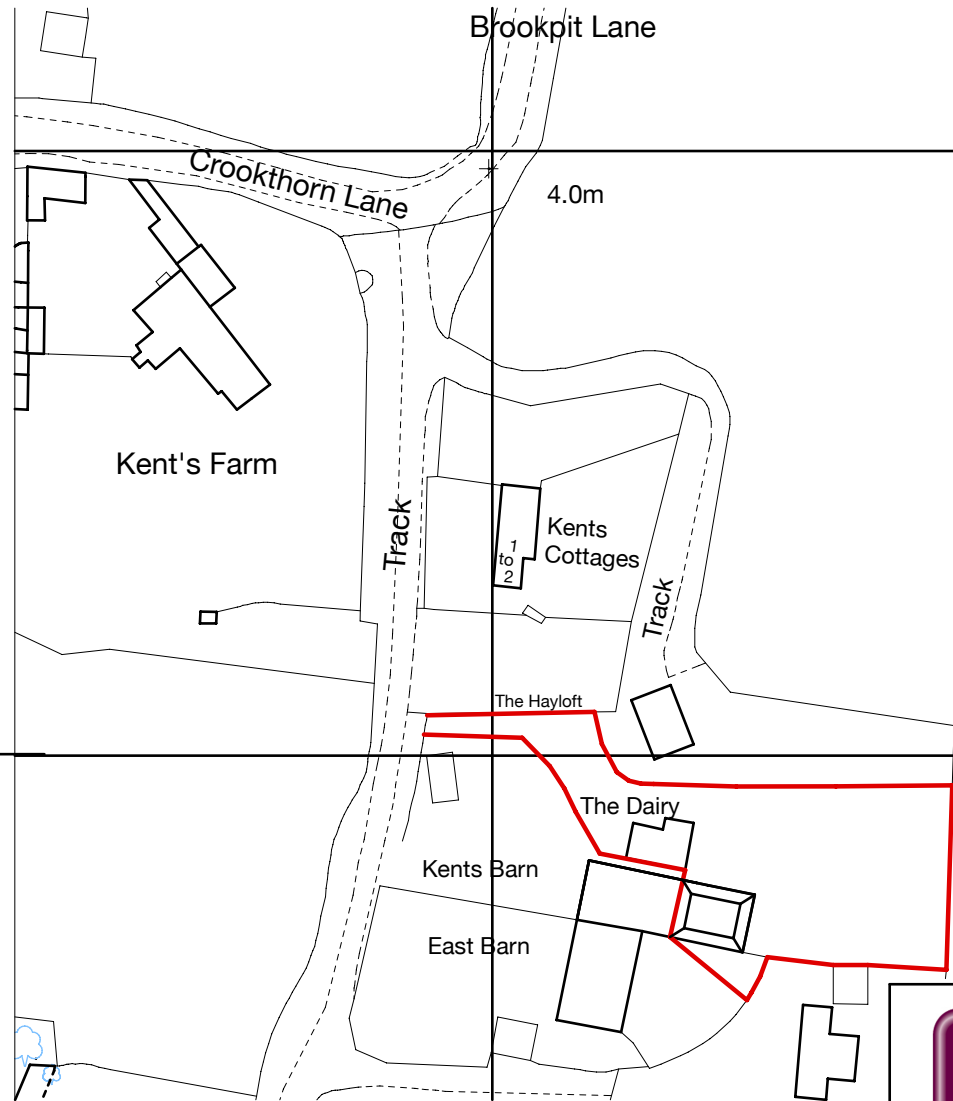

LOCATION PLAN 1:1250



ANDREW FULLER ASSOCIATES

Chartered Surveyors

Norton Studio, School Lane
Arundel, West Sussex
BN18 9DR
tel: 01903 885444
email: info@a-fuller.co.uk
www.andrewfuller.co.uk

Job Title	The Dairy Brookpit Lane, Climping		
Client	Antoinette Wilks		
Drawing Name	Site Plans		
Drawing Status	Planning		
Drawn by	AF	Date	June 17
Checked by		Date	
Drawing Scale	1:500, 1:1250 at A3		
Drawing No	Status	Revision	
171128/03		B	

This drawing is the property of Andrew Fuller Associates and is not to be copied reproduced, retained or disclosed to any unauthorised person either wholly or in part without prior consent. Do not scale from this drawing except for Planning purposes. Use all figured dimensions only. All figured dimensions to be checked on site prior to construction. All discrepancies, errors and omissions to be reported to Andrew Fuller Associates prior to construction. Layout and dimensions of existing building to be checked on site.