


- NOTES:
1. Do not scale this drawing. Use figured dimensions only, except for Planning purposes.
 2. All dimensions must be checked on site by the contractor prior to commencement of work.
 3. All construction details are indicative and are to be checked and confirmed on site and any divergence's are to be agreed with the Contract Administrator.

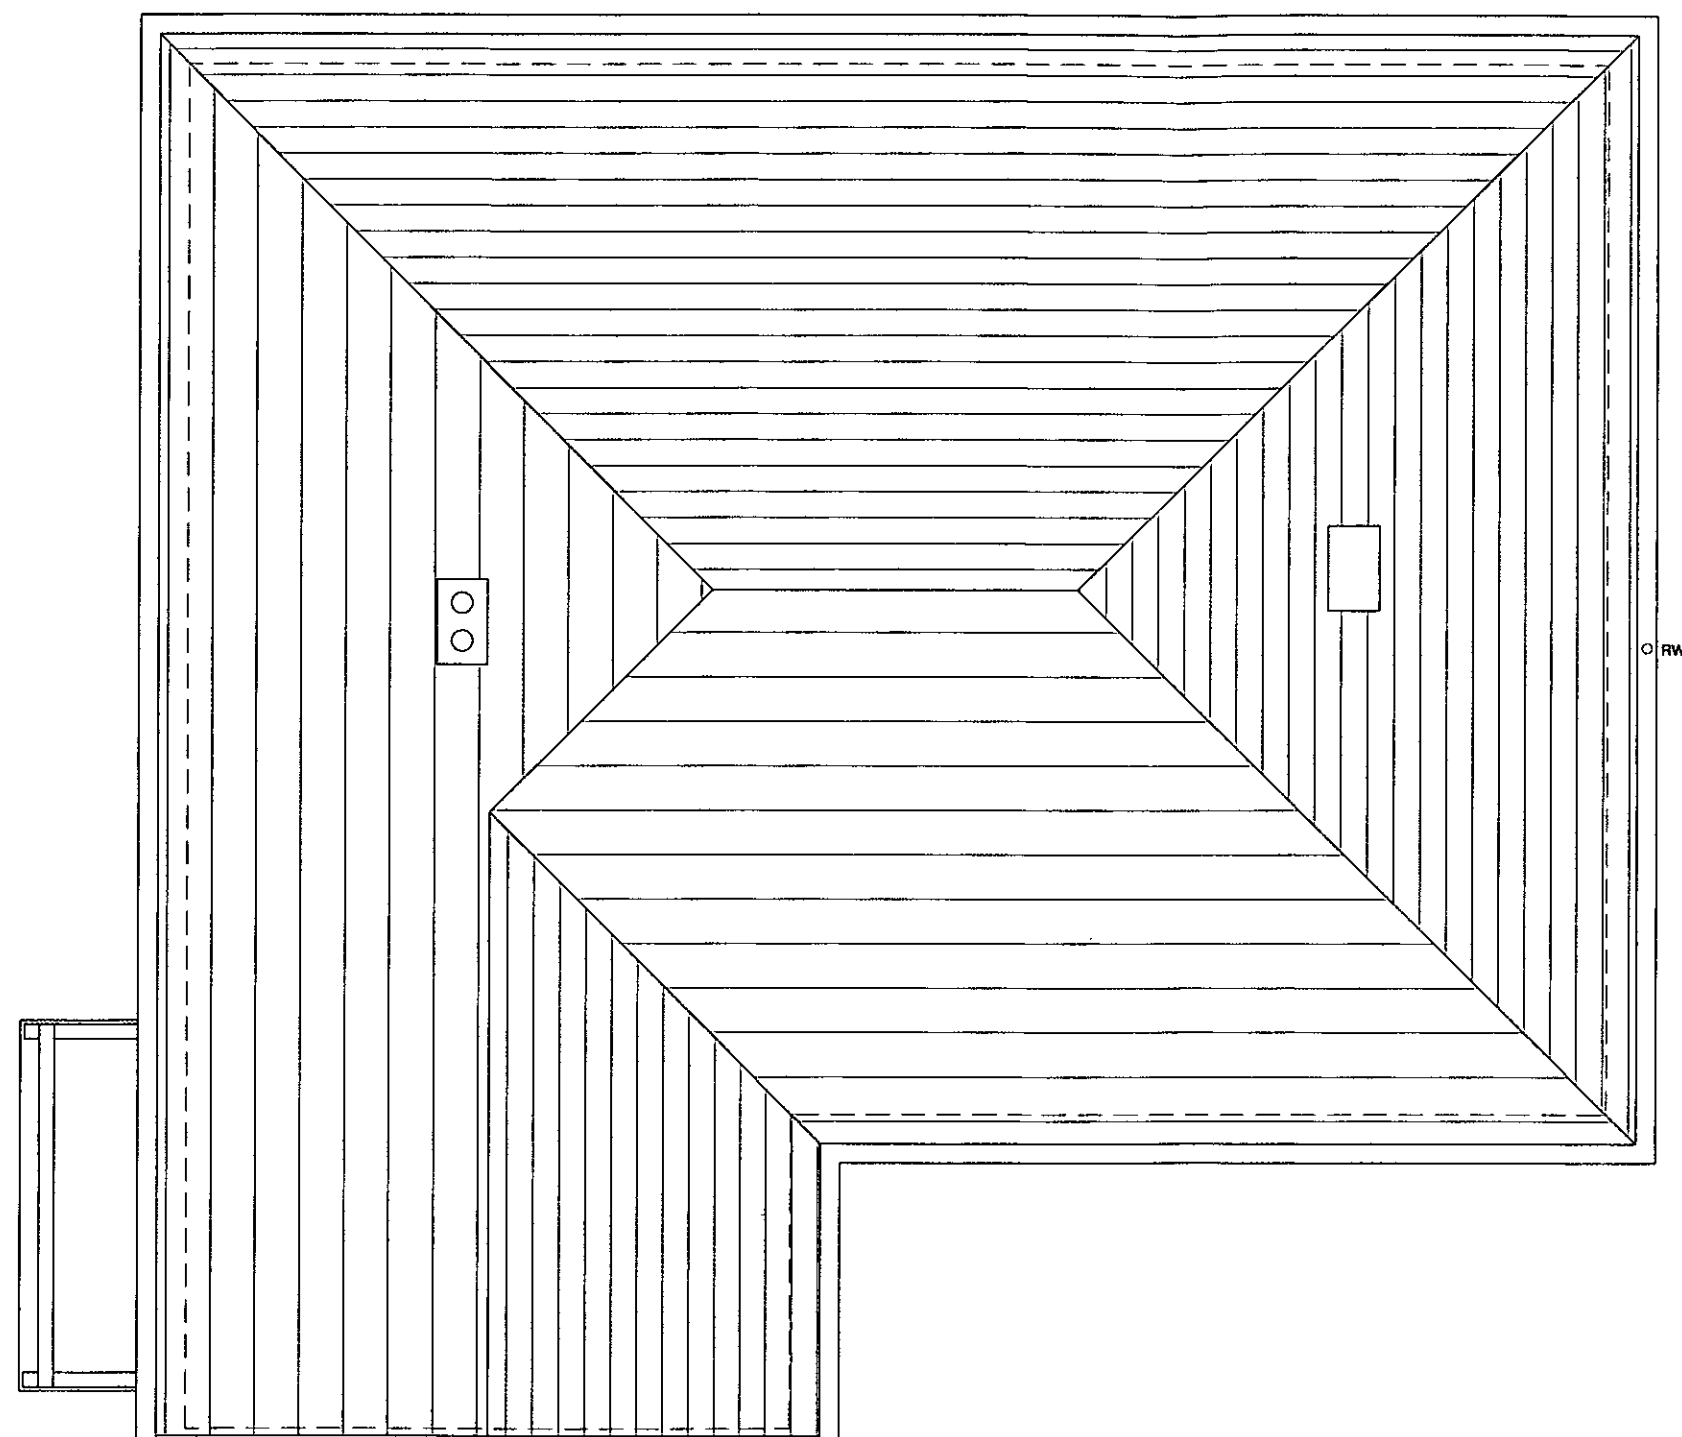

Proposed Rear extension and loft conversion
Redcot Climping Street Climping BN17 5RQ

C.R. BARROW & ASSOCIATES LTD.
Structural & Architectural Technicians

2 ALBERT CHAMBERS Tel: 01243 865500
SUDLEY ROAD Fax: 01243 860489
BOGNOR REGIS Mobile: 07816 591480
WEST SUSSEX
PO21 1EQ E-Mail: chris.barrow@hotmail.co.uk

ROOF PLAN AS EXISTING



Scale	1:50	Drawn By	ACB
Date	16/02/14	Checked	CB

Drawing Number **1028 - 05**

