



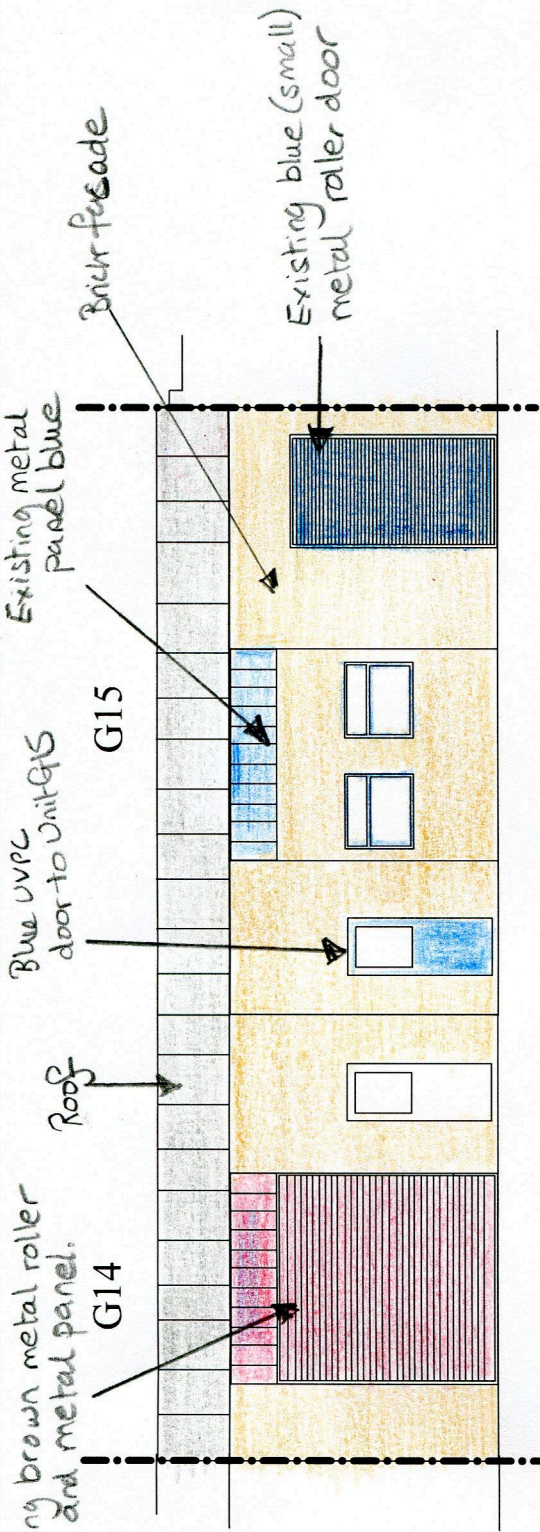

Existing Front (north) Elevation
Scale 1:100

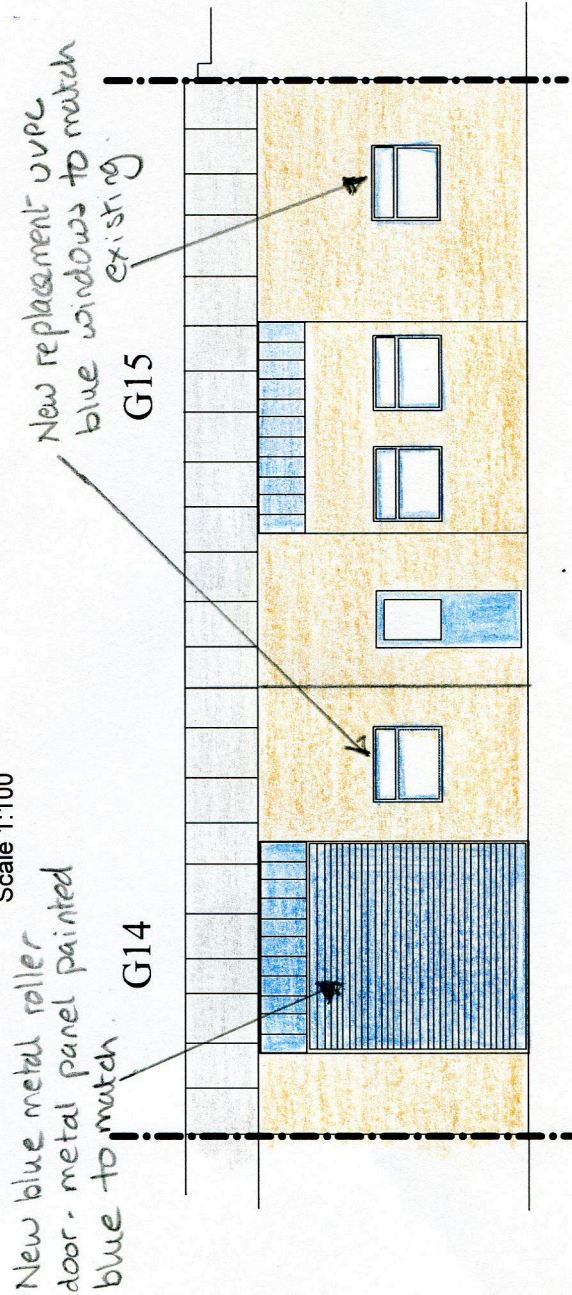

Proposed Front (north) Elevation
Scale 1:100

Project:
Joining Unit G15 and G14
Rudford
Industrial Estate
Ford
Arundel Bn18 0BD

Existing and Proposed
Front Elevations

Date 22/11/17
Scale 1:100 @ A4
Rev 2