



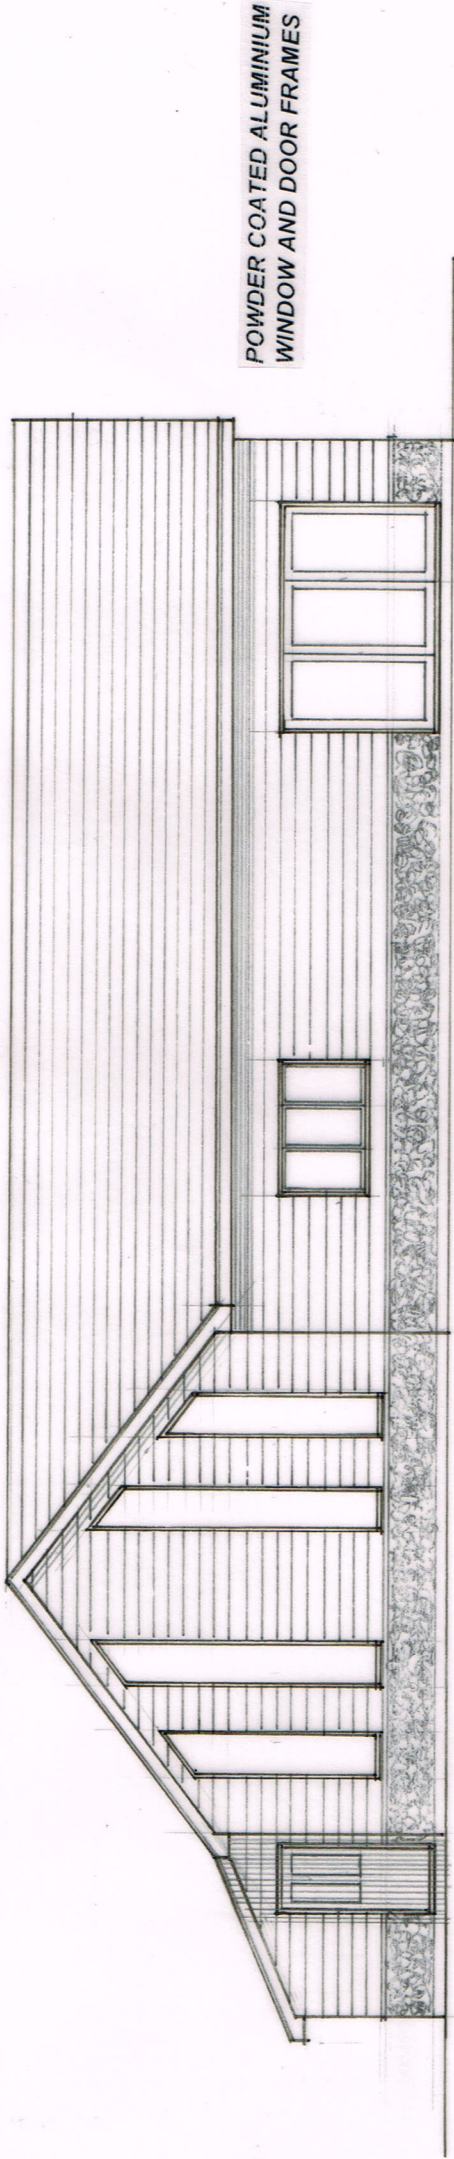

SOUTH WEST ELEVATION

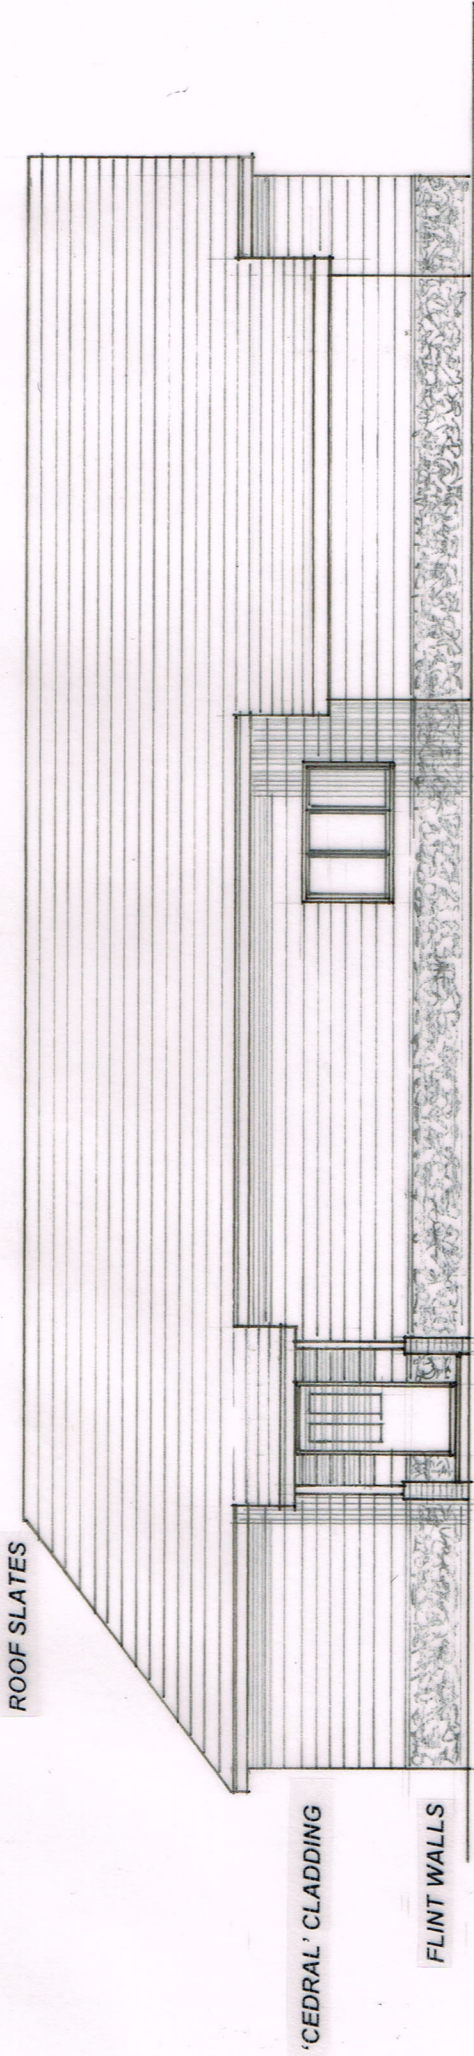

NORTH WEST ELEVATION

NOTES:
All dimensions must be checked on site and not scaled from this drawing

DATE	REVISIONS
A	

PLANS
ARCHITECTURAL
DESIGN SHOP

18 GODSTONE ROAD
CATERHAM
SURREY CR3 6RA
TEL: 01883 344415
email: plansaservices@gmail.com

Job Title
LAND ADJACENT TO;
CHURCH BARN FARM,
HORSEMERE GREEN LANE,
CL YMPING.
BN17 5QX.

Drawing Title

PROPOSED BUNGALOW –
ELEVATIONS (1)

Scale
1:100 @ A3

Date
AUGUST 2020

Drg. No
20 / 127 – 04

Rev



Scale Verification Bar scale 1:50@A3



Scale Verification Bar scale 1:100 @ A3