


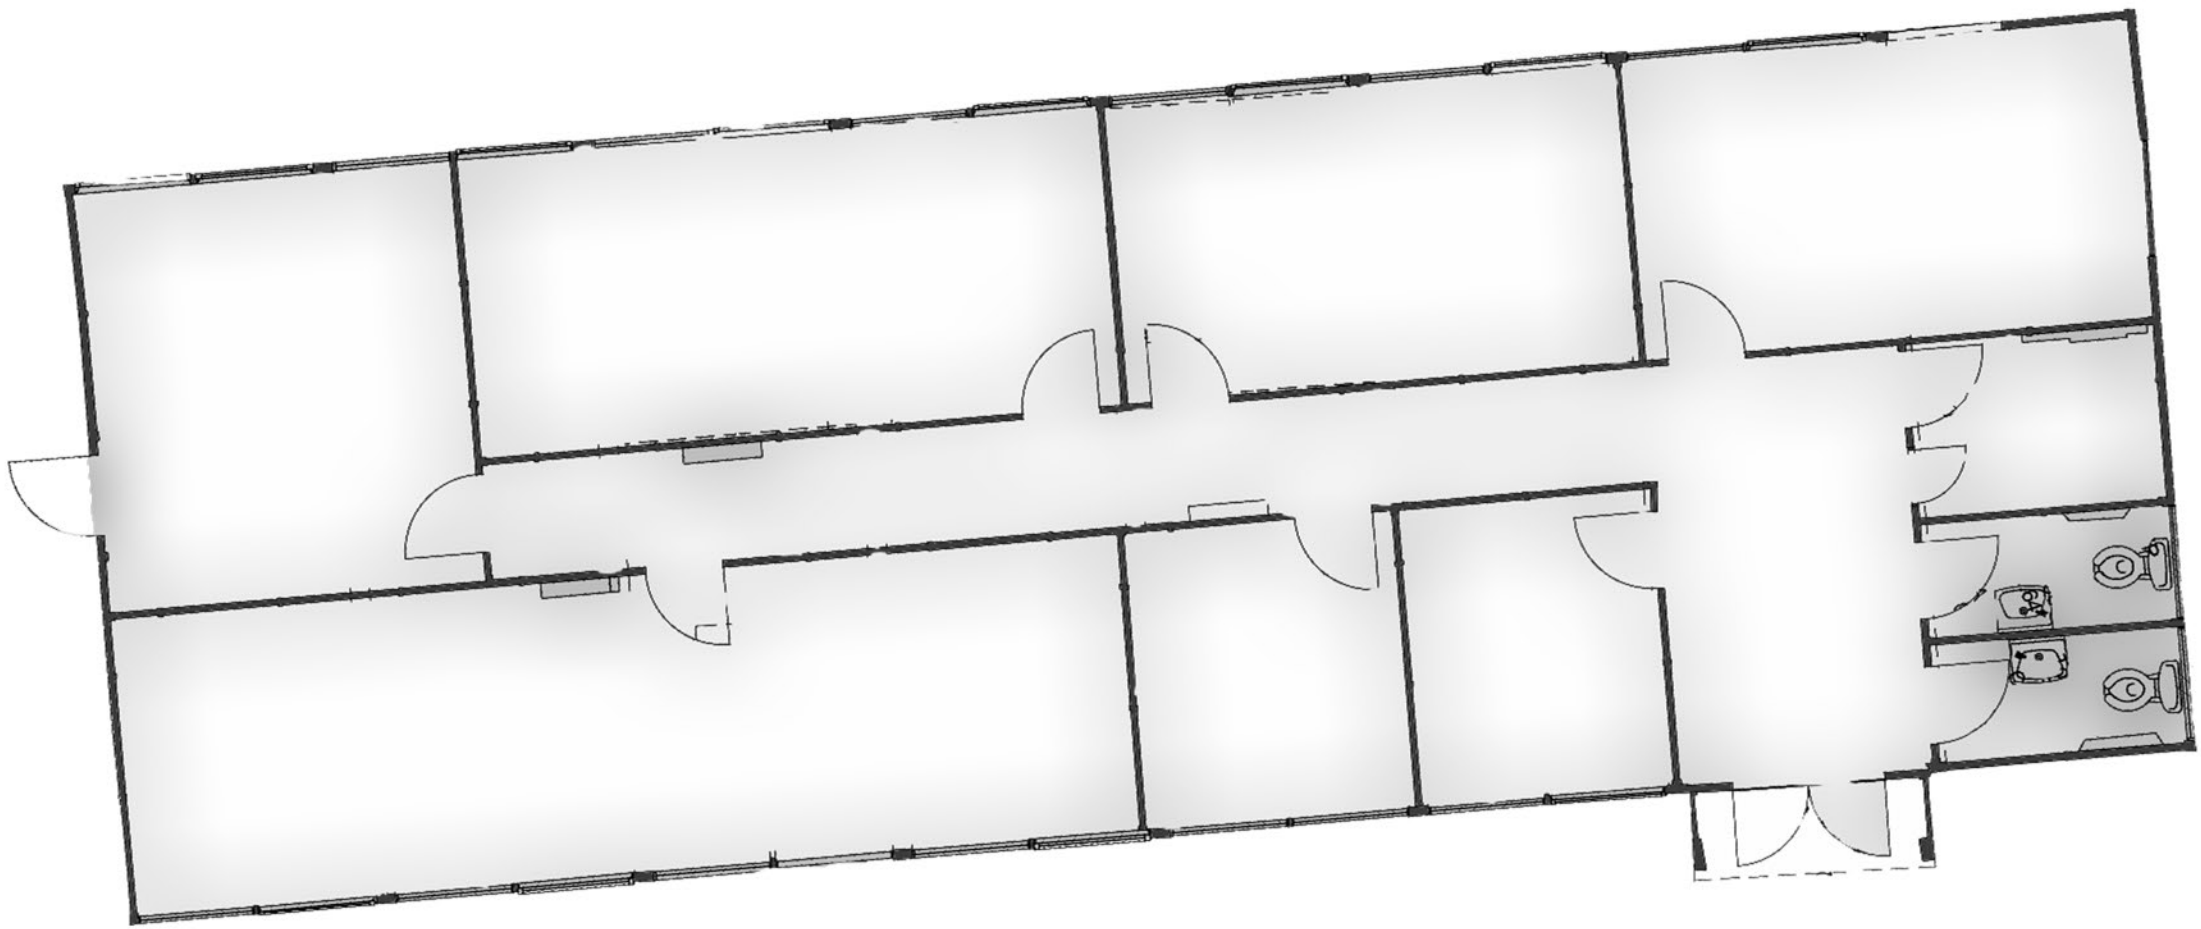


Copyright 2017 Gary Love

Check all dimensions prior to commencement of the work

If the drawing exceeds the quantity in any way the architects are to be informed before work is commenced

Drawings are to be read in conjunction with structural engineers drawings and specification

ARUN DISTRICT COUNCIL CM23117PL

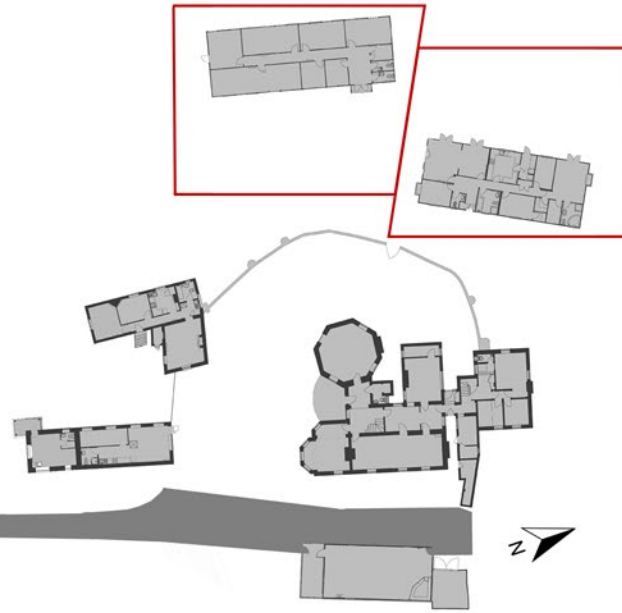

0 1 2 3 4 5 6 7 8 9 10 (m)



Design & Build with Love  
assistant@garylove.com

|                                              |                                                                   |
|----------------------------------------------|-------------------------------------------------------------------|
| Project Name:<br>The Mill Buildings Climping |                                                                   |
| Drawing No.<br>6                             | Drawing Title:<br>Existing School & Lodge<br>Floor Plans + Photos |
| Date: 11/12/2017                             |                                                                   |
| Scale: 1:75 @A1                              |                                                                   |