
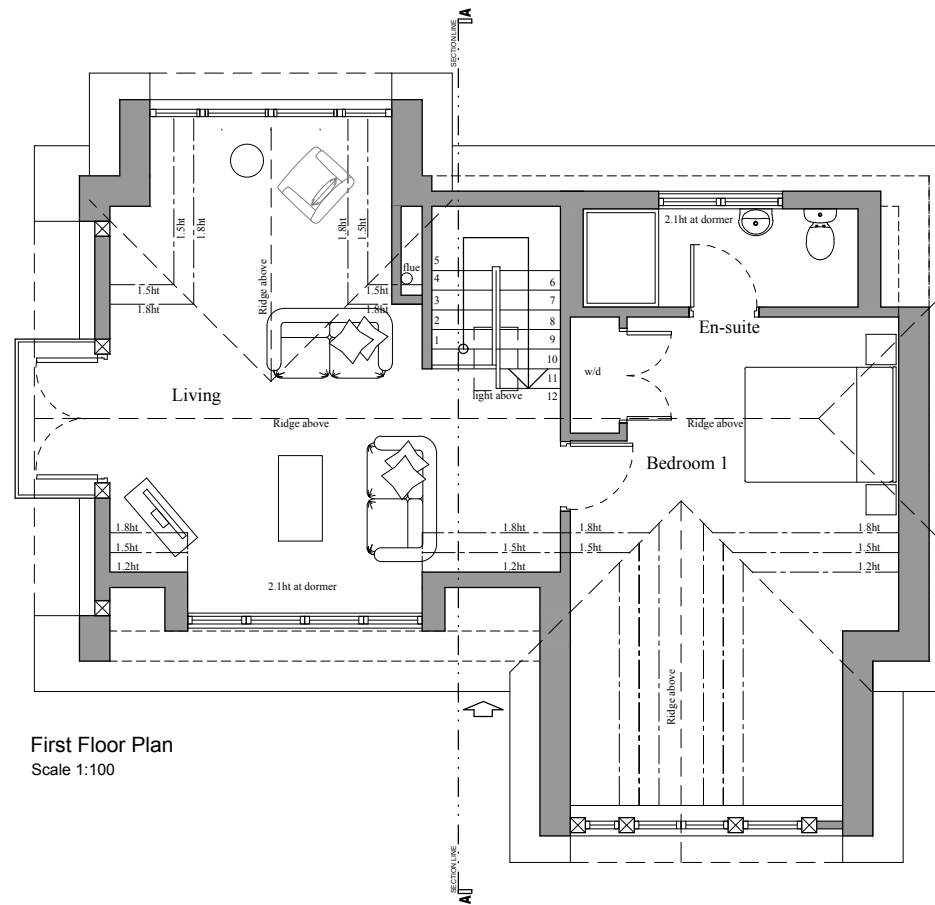
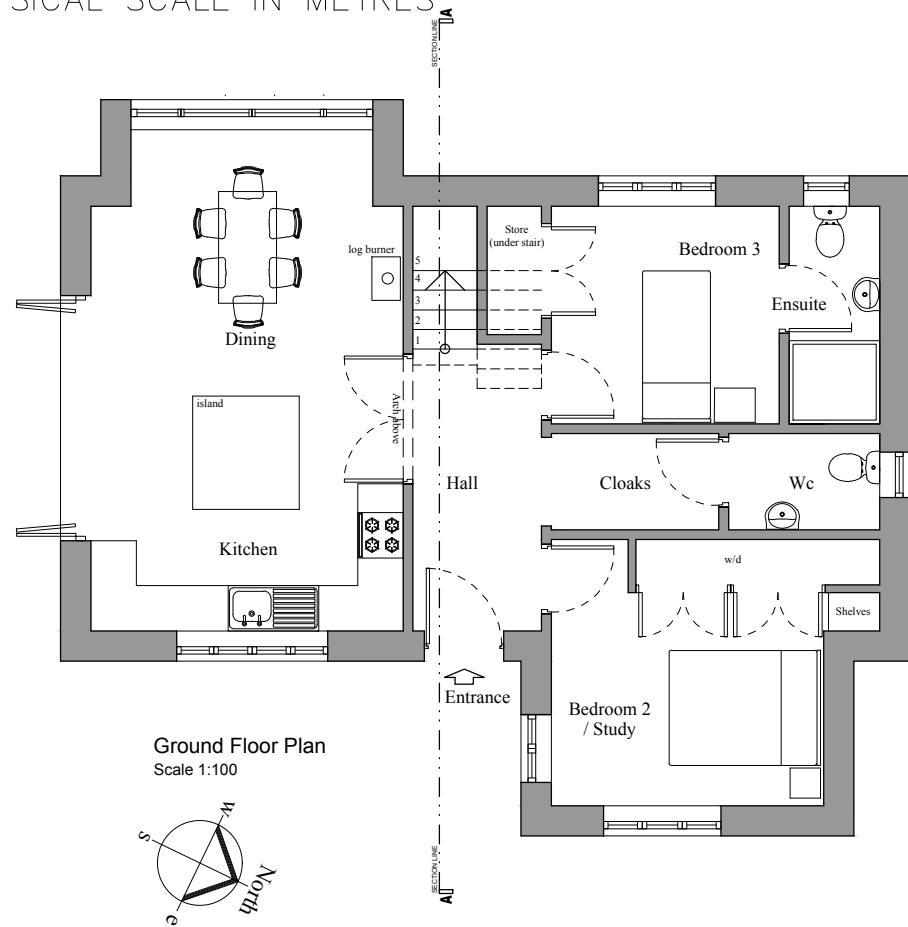


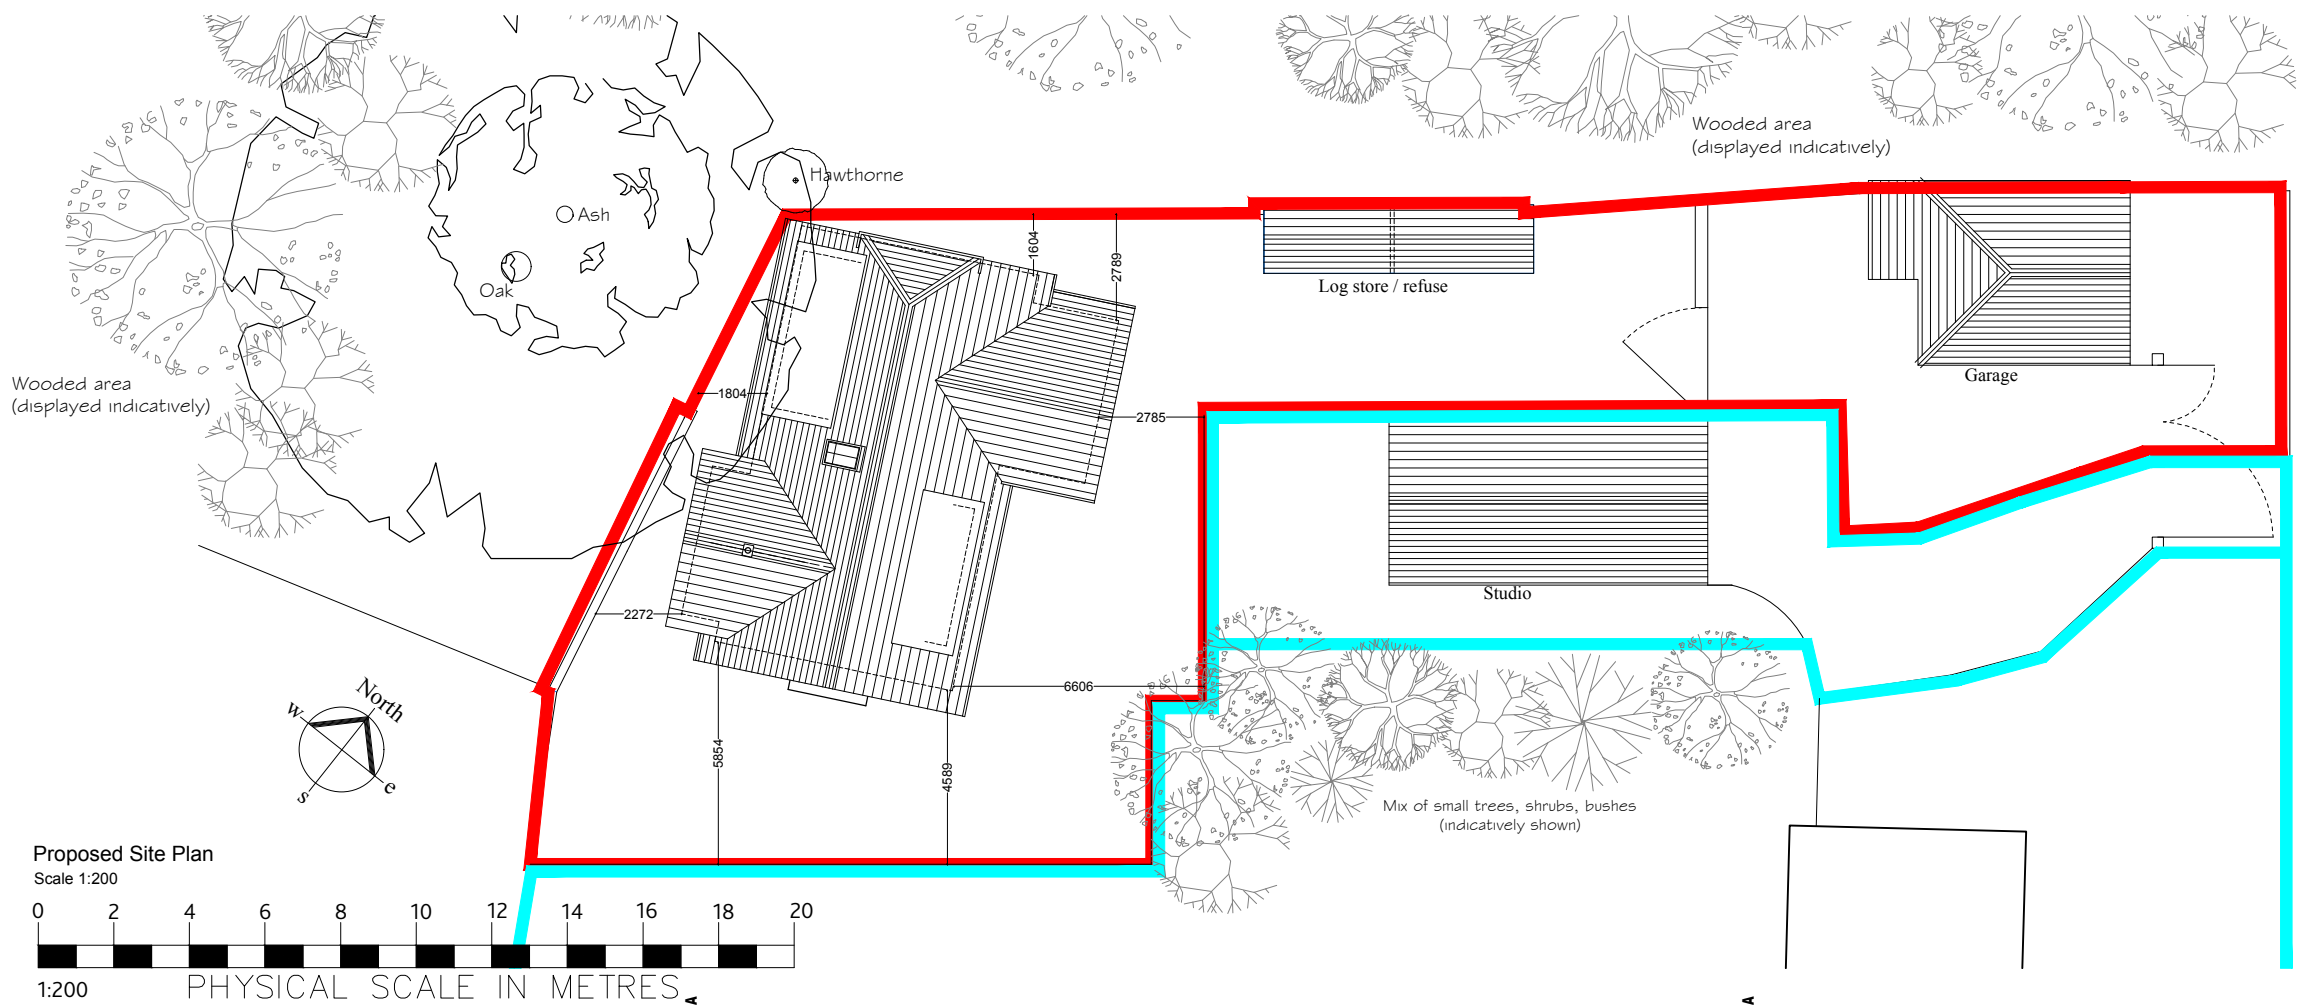

SITE & FLOOR PLANS AS PROPOSED

PROPOSED REPLACEMENT DWELLING

Land at Waysmeet Cottage, Grevatts Lane, Climping, West Sussex BN17 5RE
FOR . Ms Durdle

Job No. 597 Scale. 1:100 & 1:200 at A3 Dwg No. 597-104 © October 2018

This drawing has been prepared for the purpose of gaining planning permission only and does not purport to be a working or contractual drawing and should not be used for any building or contractual purposes.
This drawing has been prepared based on survey drawings and information prepared by others.
All dimensions and levels on all drawings must be checked and verified on site before commencement of works.

REVISIONS		
A	Dimensions to boundaries added	14.11.18 KJL

Site & Floor Plans_Proposed
Dwg. No. 597-104

PULLEN
ARCHITECTURE

41-42 Southgate Place . Chichester
West Sussex . PO19 1ET
Tel 01243 859510
office@pullenarchitecture.co.uk
www.pullenarchitecture.co.uk