
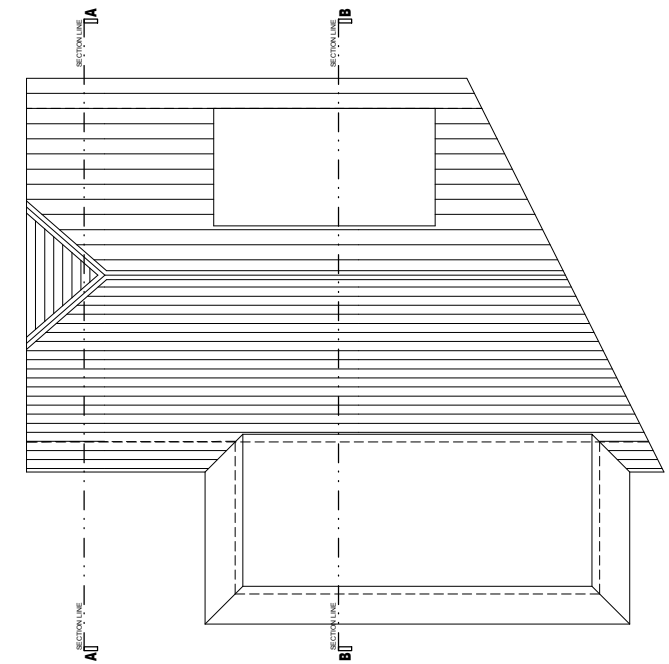
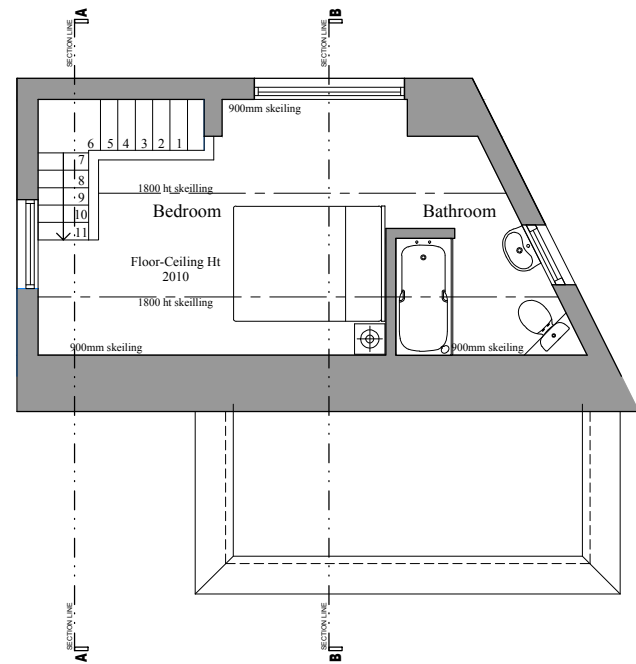
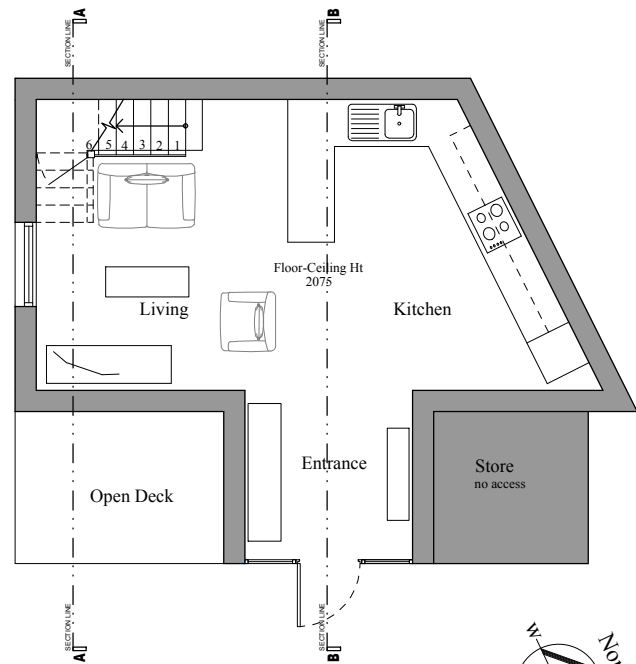


This drawing has been prepared for the purpose of gaining planning permission only and does not purport to be a working or contractual drawing and should not be used for any building or contractual purposes.
This drawing has been prepared based on survey drawings and information prepared by others.
All dimensions and levels on all drawings must be checked and verified on site before commencement of works.

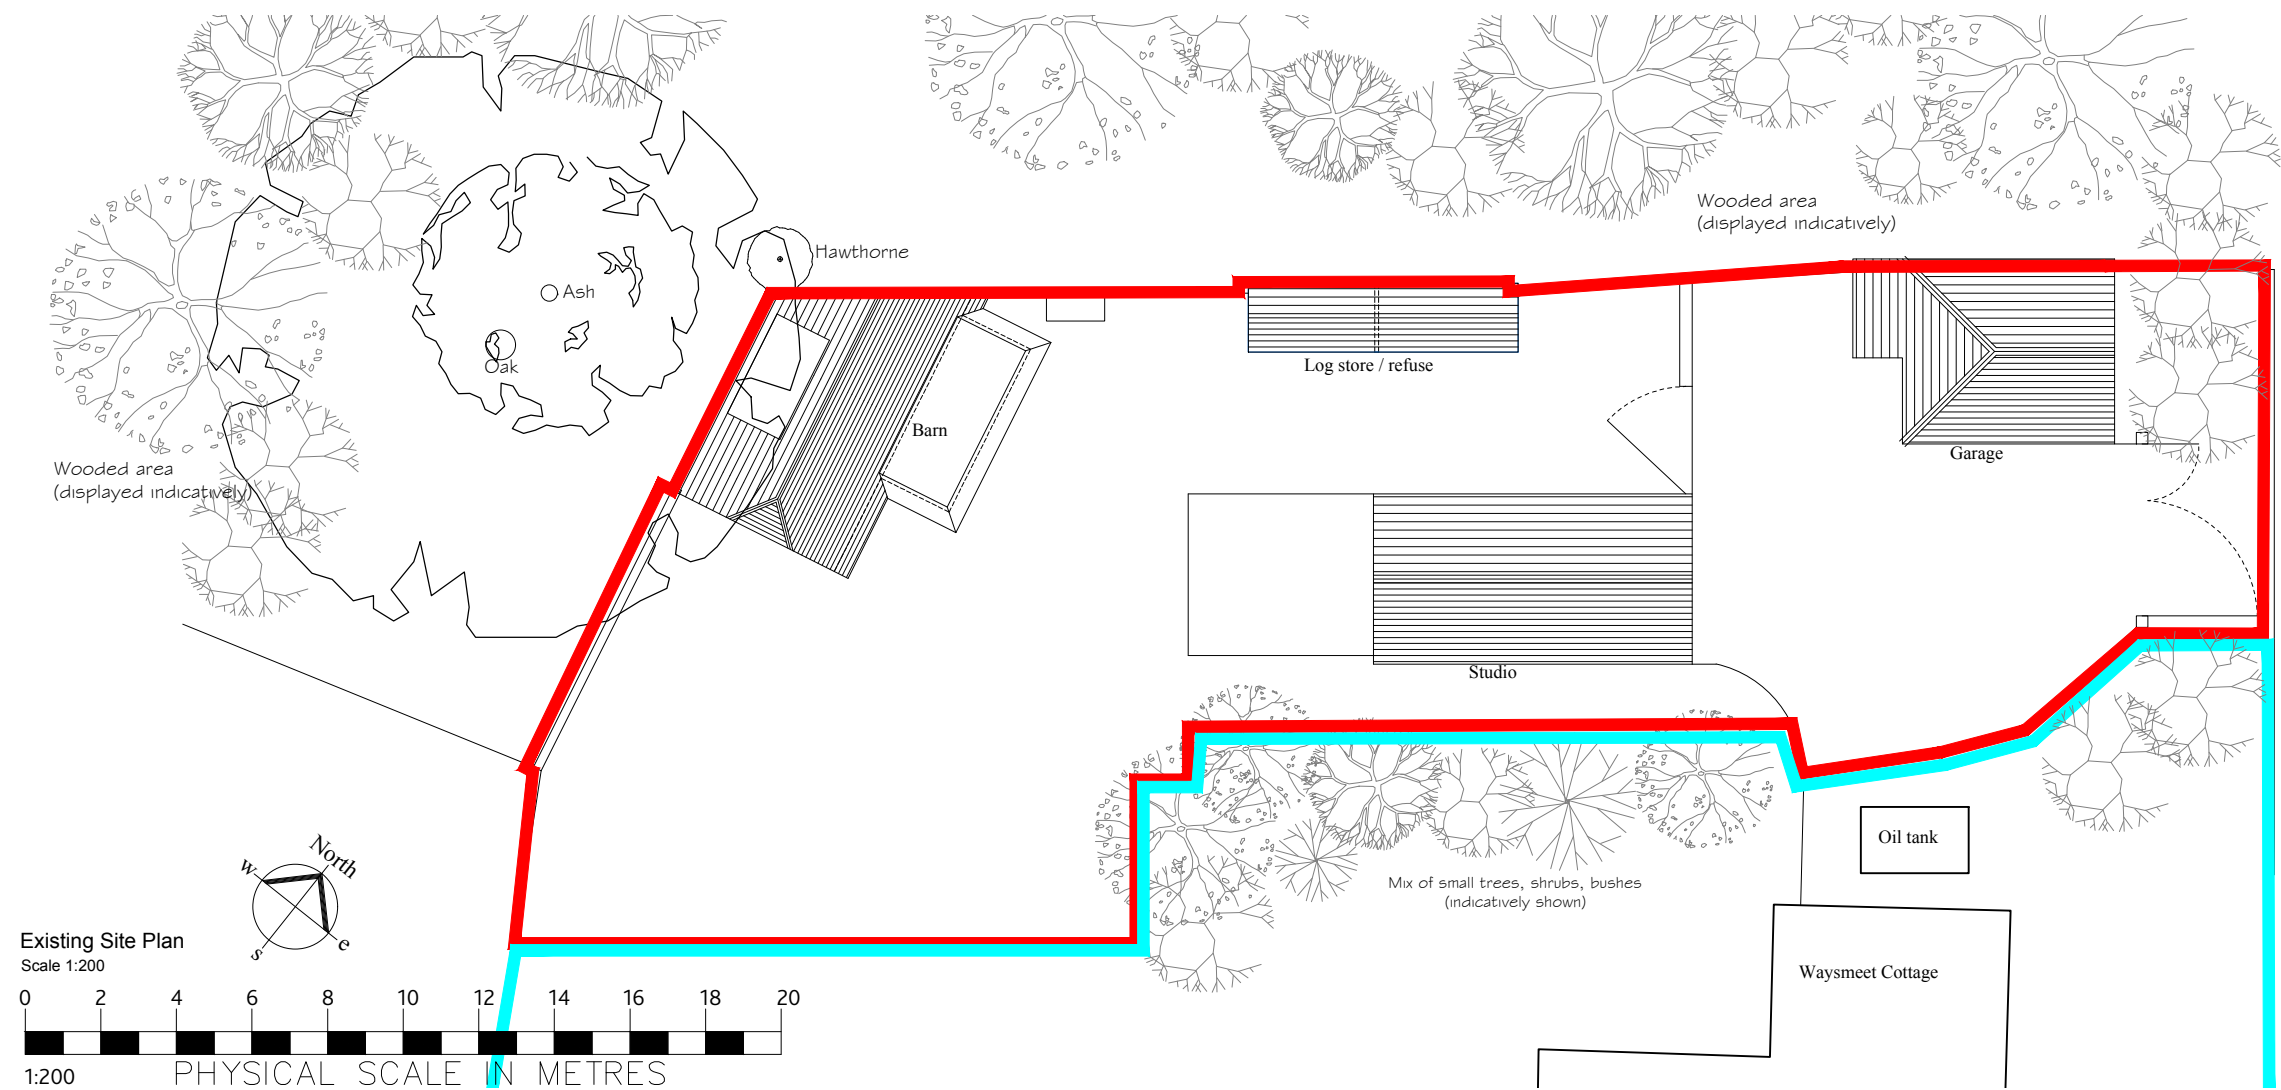

REVISIONS
Issued_Boundary altered- 12.12.18
First Issue- 29.10.18

Site & Floor Plans_Existing
Dwg. No. 597-102

PULLEN
ARCHITECTURE

41-42 Southgate Place . Chichester
West Sussex . PO19 1ET
Tel 01243 859510
office@pullenarchitecture.co.uk
www.pullenarchitecture.co.uk

**SITE & FLOOR PLANS
AS EXISTING**
PROPOSED REPLACEMENT DWELLING
Land at Waysmeet Cottage, Grevatts Lane, Climping, West Sussex BN17 5RE
FOR . Ms Durdle
Job No. 597 Scale. 1:100 & 1:200 at A3 Dwg No. 597-102 © October 2018