



North Elevation




East Elevation



South Elevation



West Elevation

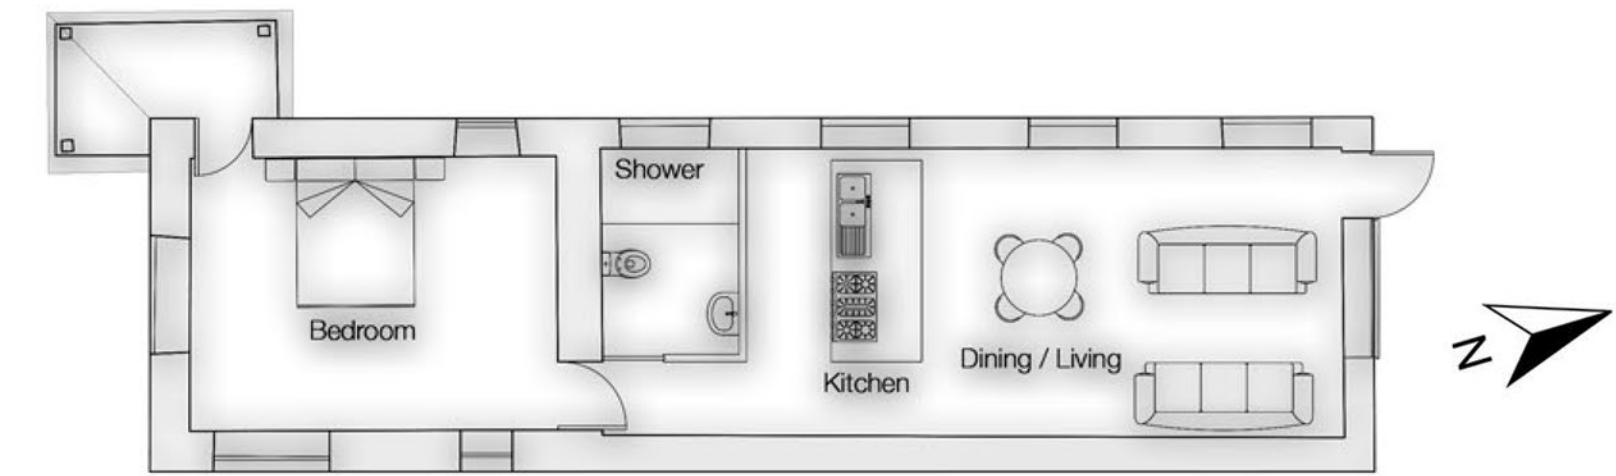


Thatch



North Elevation



East Elevation

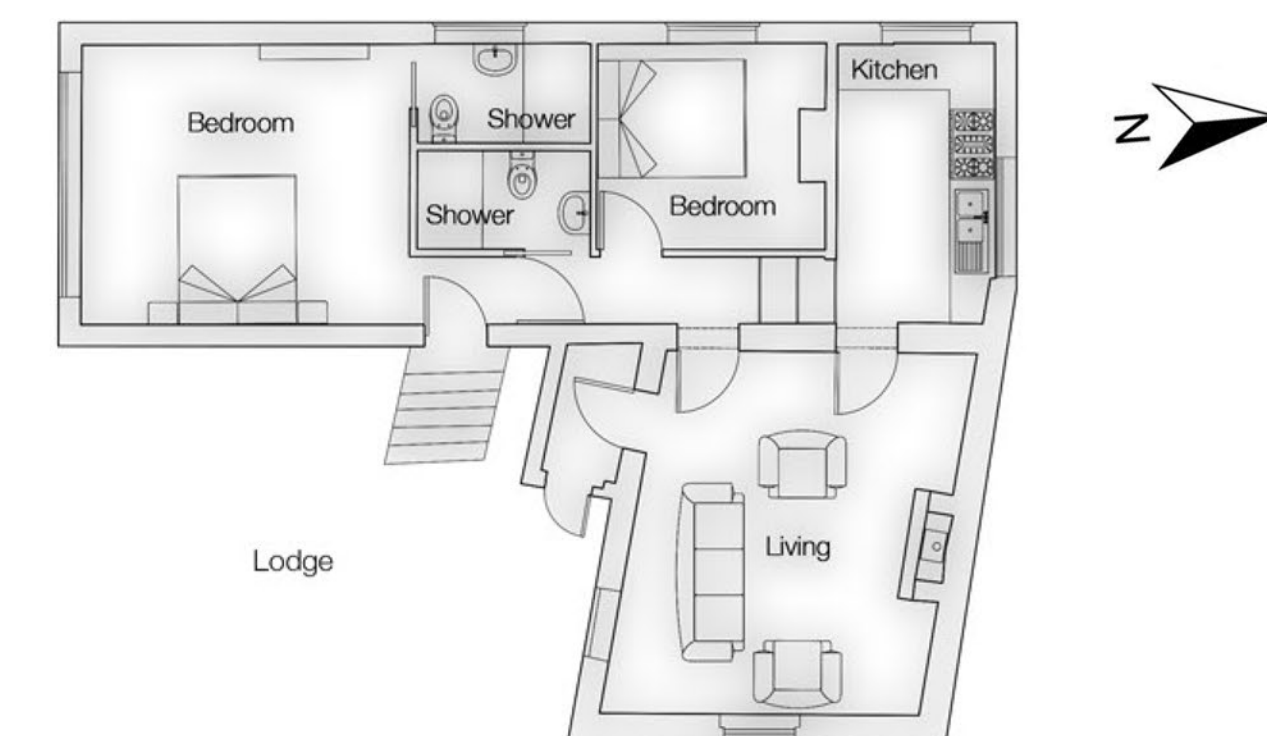

South Elevation



West Elevation

Copyright 2017 Gary Love

Check all dimensions prior to commencement of the work

If the drawing exceeds the quantity in any way the architects are to be informed before work is commenced

Drawings are to be read in conjunction with structural engineers drawings and specification


ARUN DISTRICT COUNCIL CM24137L



Clay Peg Tiles



Tarred Weatherboard

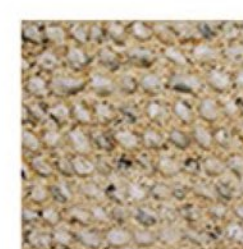


Traditional Flint Stone Wall



Brickwork



Thatch

 

Design & Build with Love
assistant@garylove.com

Project Name:
The Mill Buildings Climping

Drawing No.
11

Drawing Title:
Proposed Thatch
And Cottage

Date: 11/12/2017

Scale: 1:100 @A1