


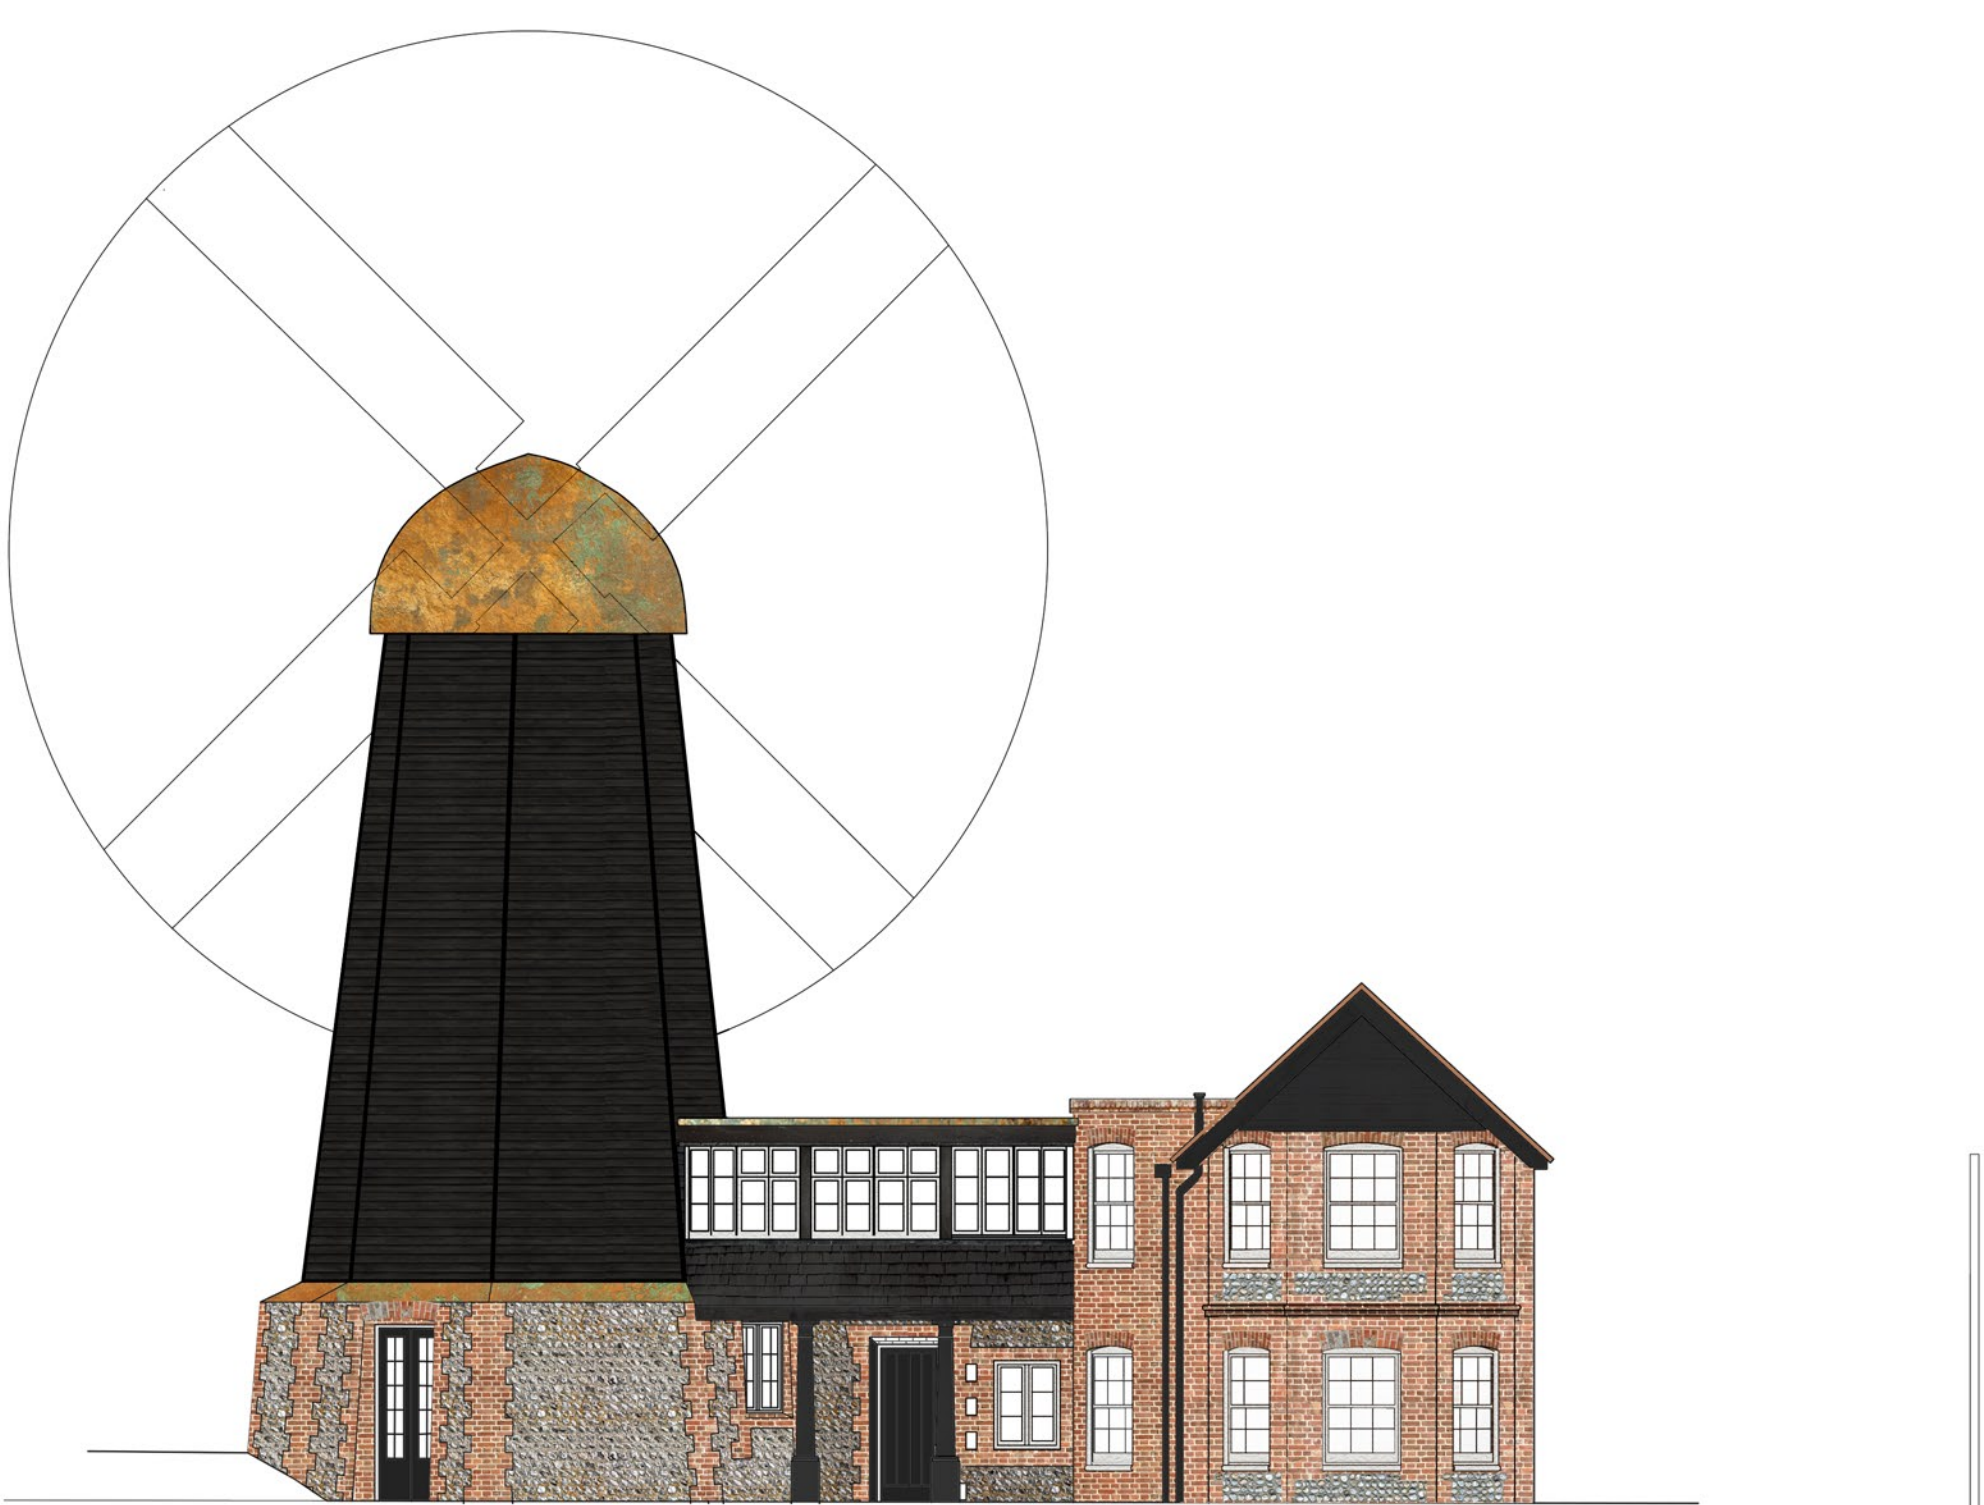


North Elevation



South Elevation




East Elevation

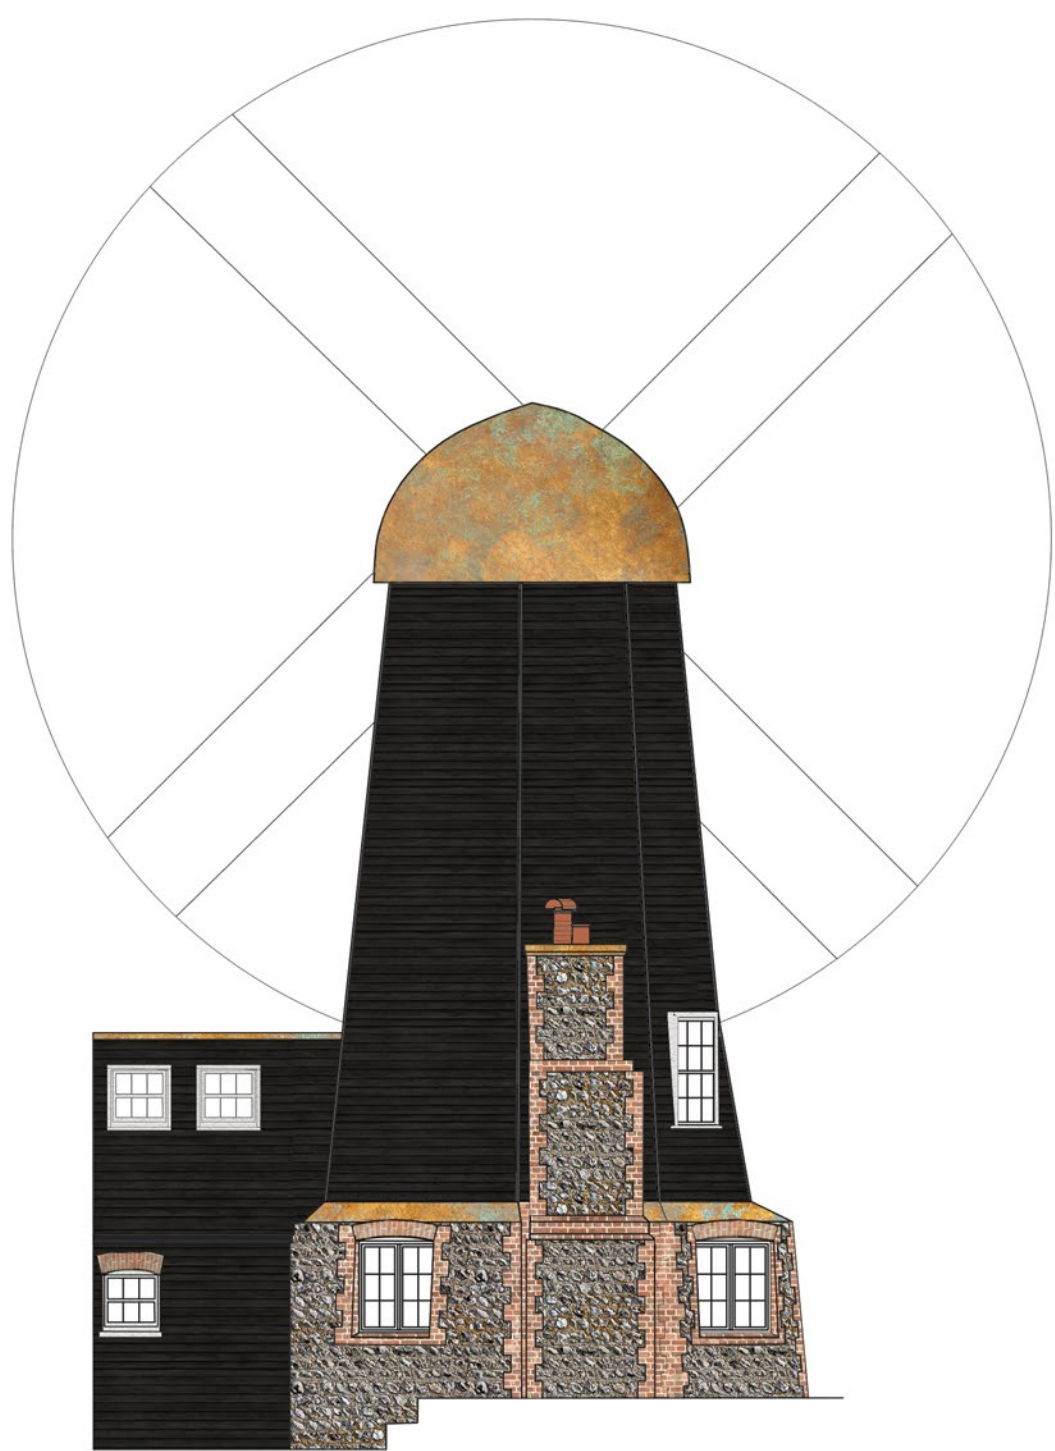

North Elevation - Mill




West Elevation

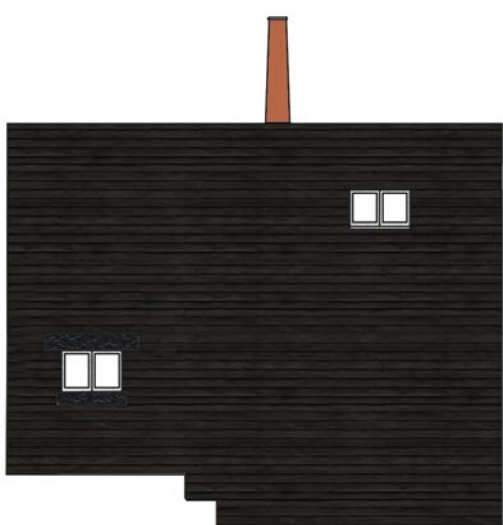

South Elevation



North Elevation

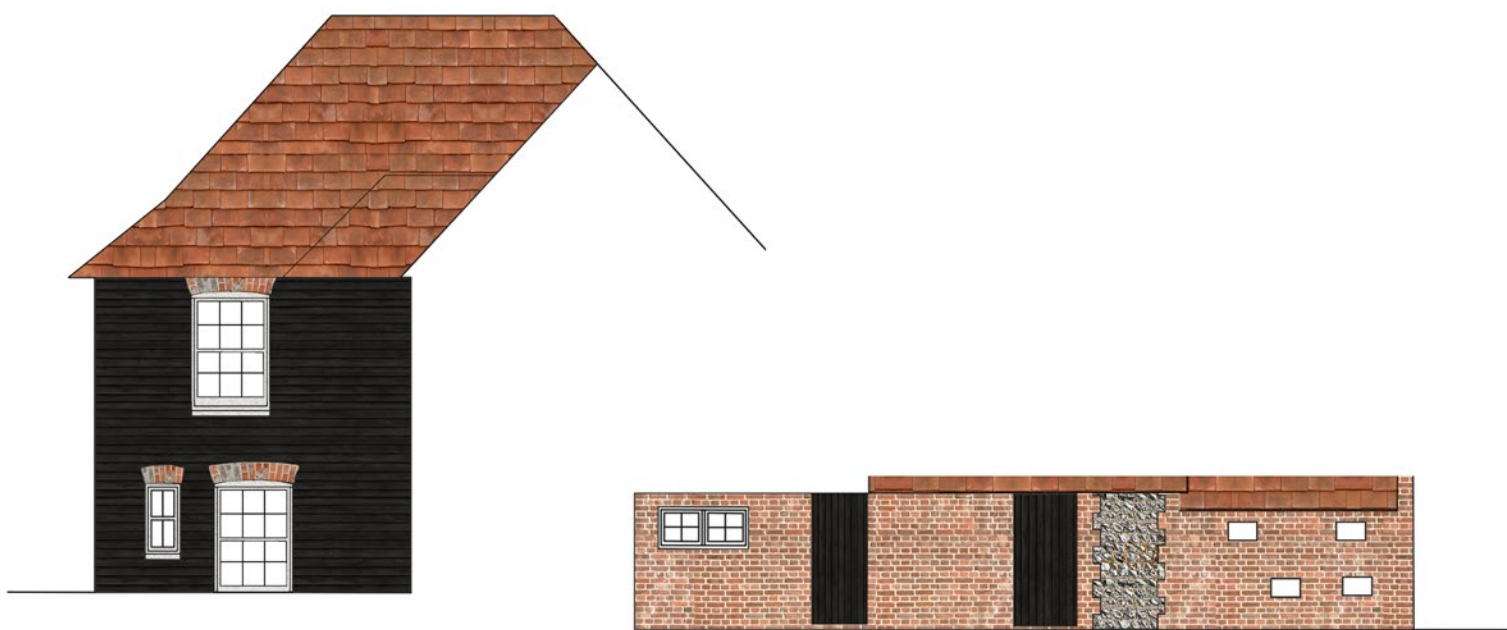

North Elevation

Copyright 2017 Gary Love

Check all dimensions prior to commencement of the work

If the drawing exceeds the quantity in any way the architects are to be informed before work is commenced

Drawings are to be read in conjunction with structural engineers drawings and specification


ARUN DISTRICT COUNCIL CM24137L



Clay Peg Tiles



Tarred Weatherboard

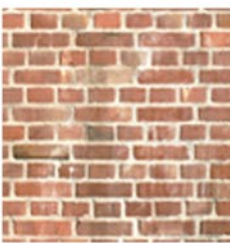

17th Century Brickwork



20th Century Brickwork



Copper



Traditional Flint Stone Wall



Design & Build with Love
assistant@garylove.com

Project Name:
The Mill Buildings Climping

Drawing No.
9

Drawing Title:
Mill Building Proposed
Elevations

Date: 11/12/2017

Scale: 1:100 @A1