




Copyright 2017 Gary Love

Check all dimensions prior to commencement of the work

If the drawing exceeds the quantity in any way the architects are to be informed before work is commenced

Drawings are to be read in conjunction with structural engineers drawings and specification

ARUN DISTRICT COUNCIL CMS4137L

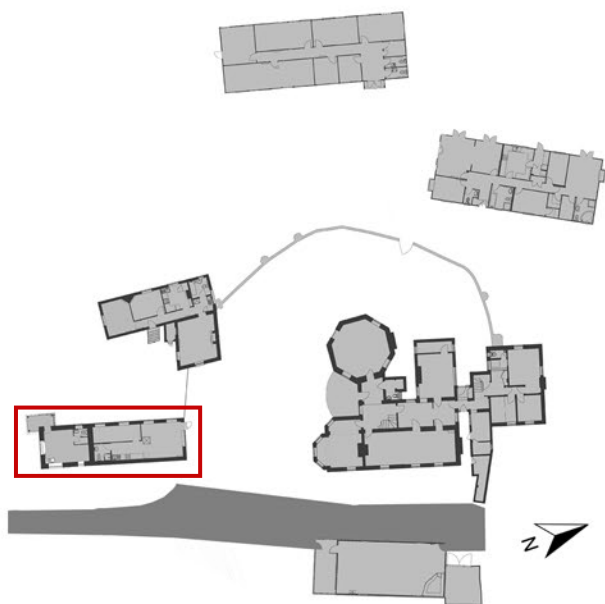

Design & Build with Love
assistant@garylove.com

Project Name:
The Mill Buildings Climping

Drawing No.
4

Drawing Title:
Existing Thatch
Floor Plan + Photos

Date: 11/12/2017

Scale: 1:75 @A1