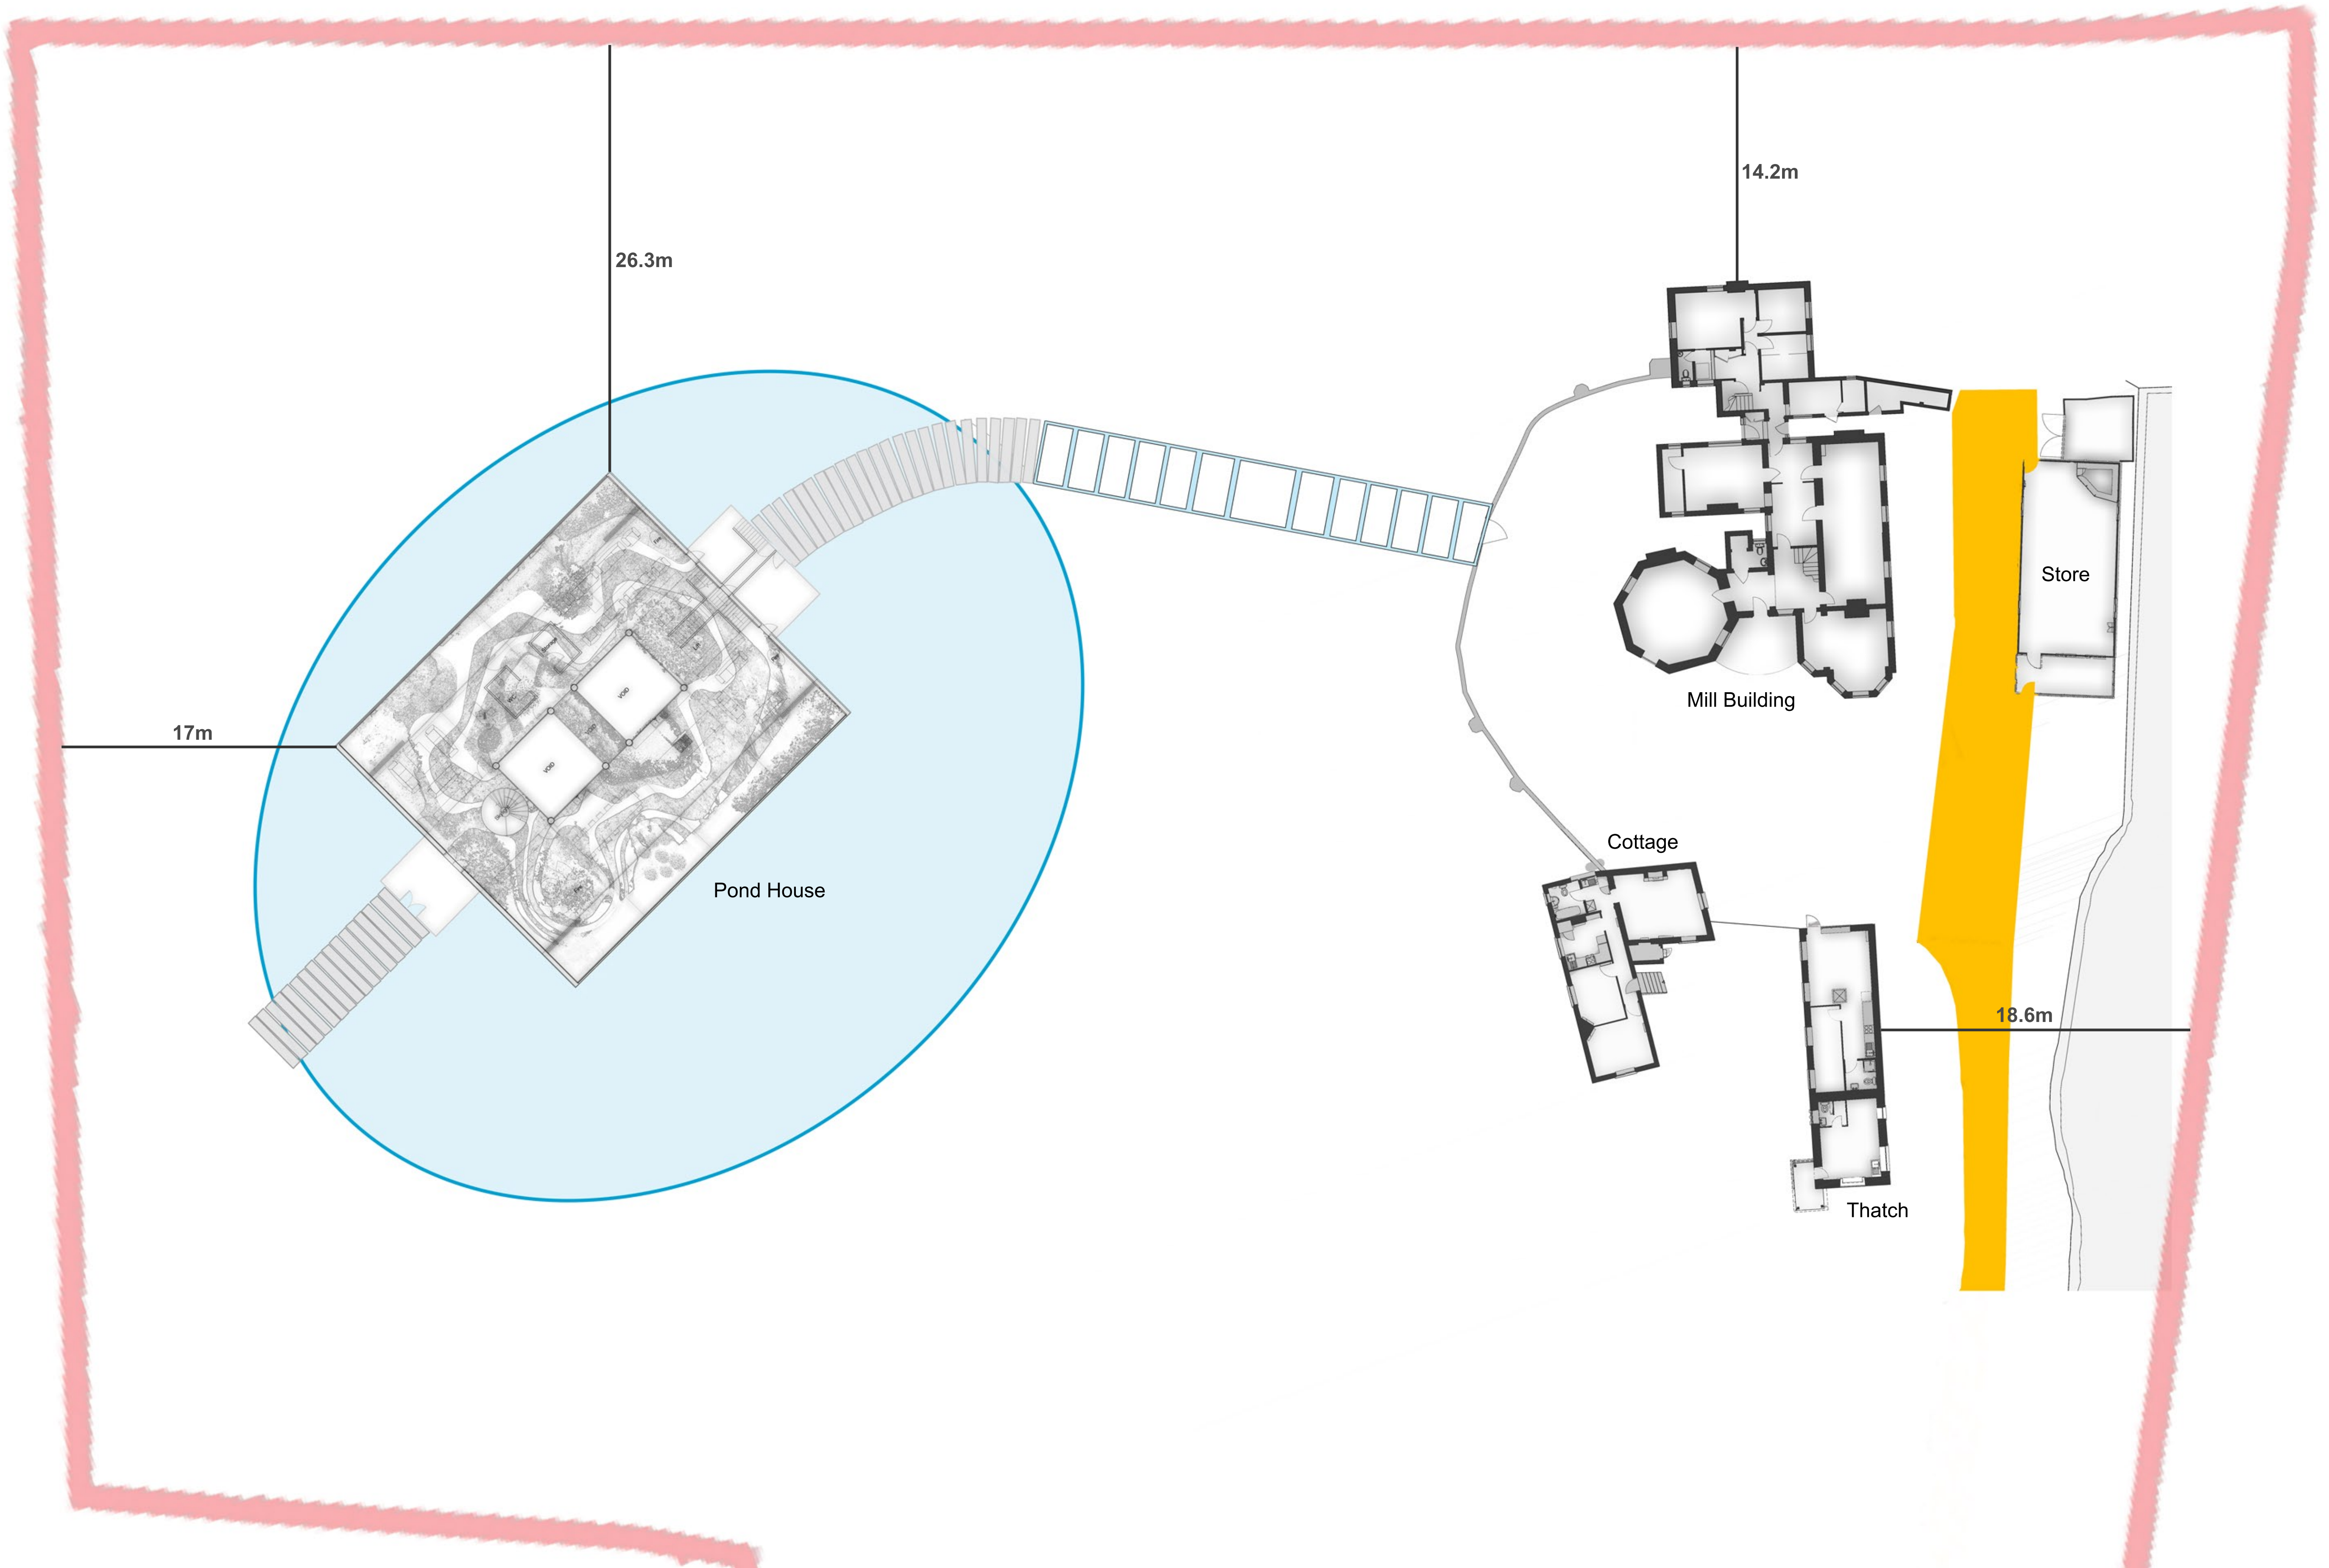


Design & Build with Love
assistant@garylove.com

Project Name:
The Mill Buildings Climping

Drawing No. 12	Drawing Title: Proposed Site Plan
-------------------	--------------------------------------

Date: 11/12/2017

Scale: 1:200 @A1

Copyright 2017 Gary Love
Check all dimensions prior to commencement of the work
If the drawing exceeds the quantity in any way the architects are to be informed before work is commenced
Drawings are to be read in conjunction with structural engineers drawings and specification