




CANOPY AND PVC SCREEN

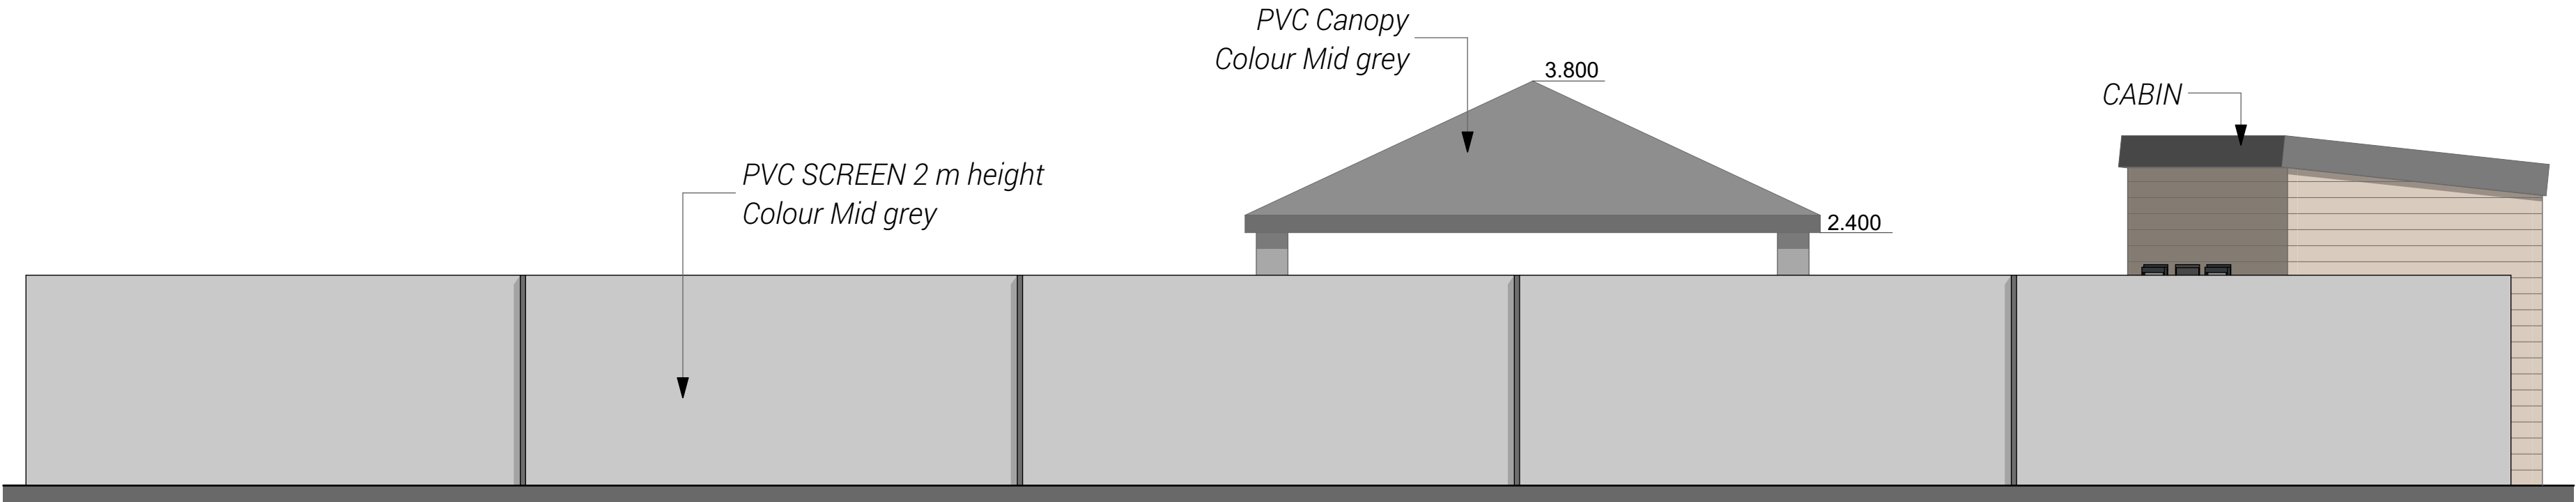


E-01 FRONT ELEVATION 1:50

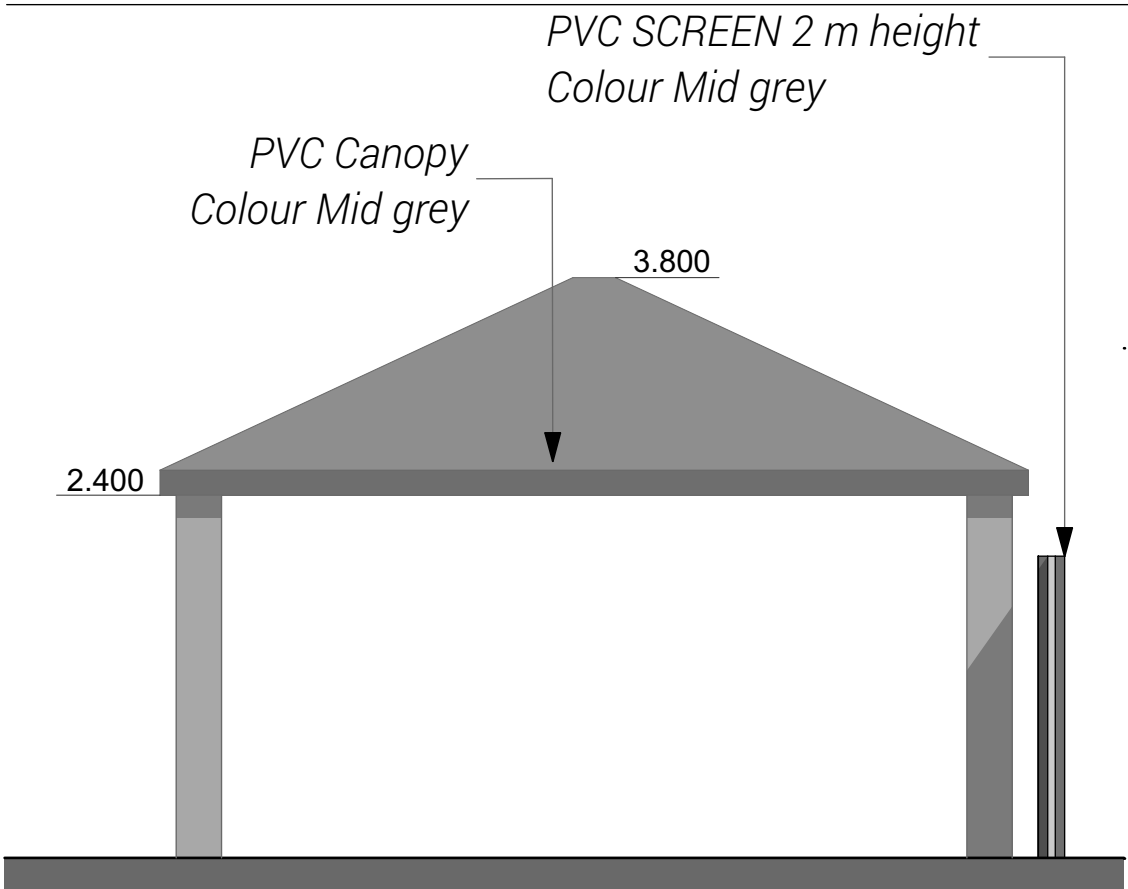


E-01 SIDE ELEVATION 1:50

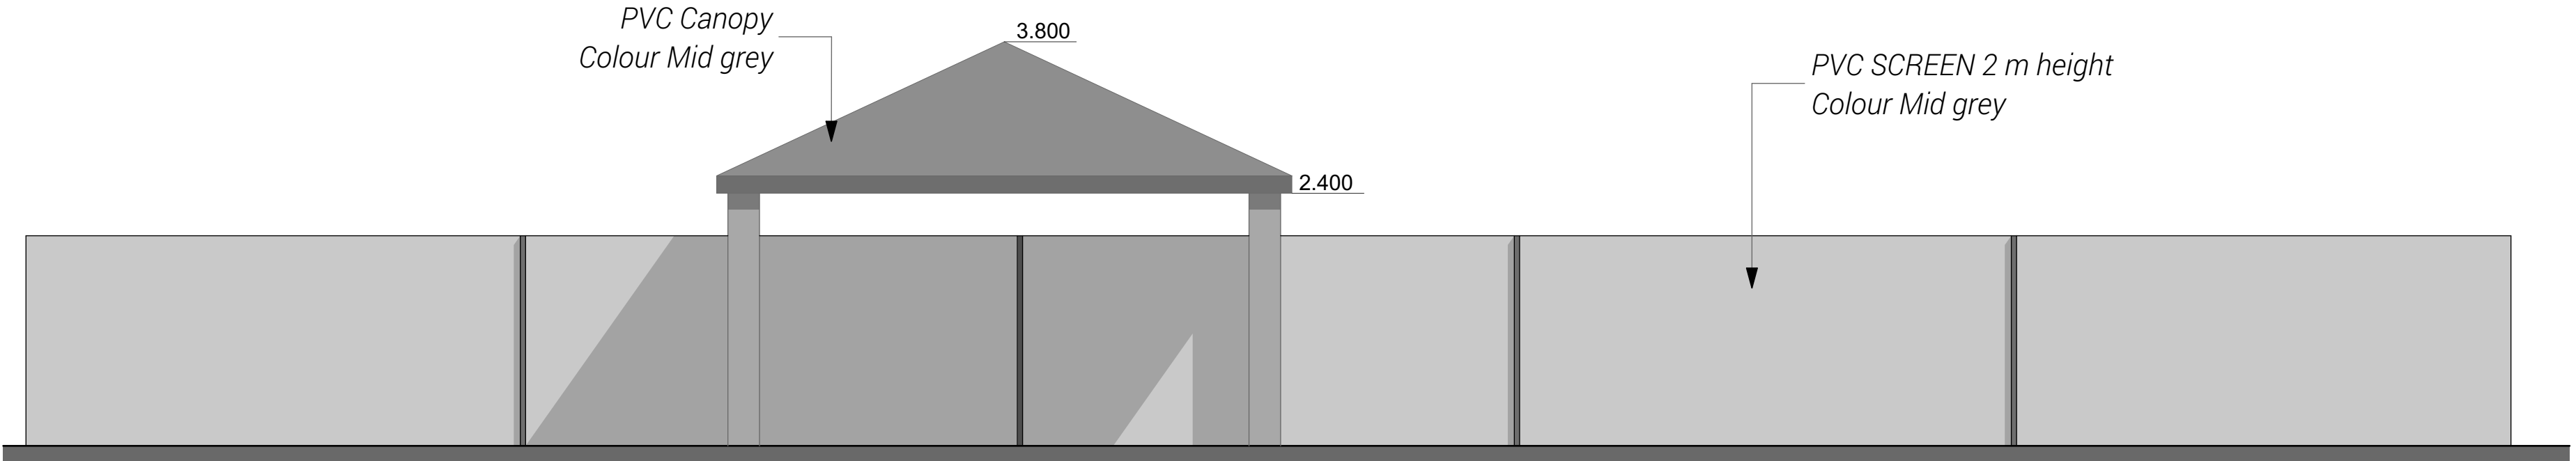

E-03 BACK ELEVATION 1:50

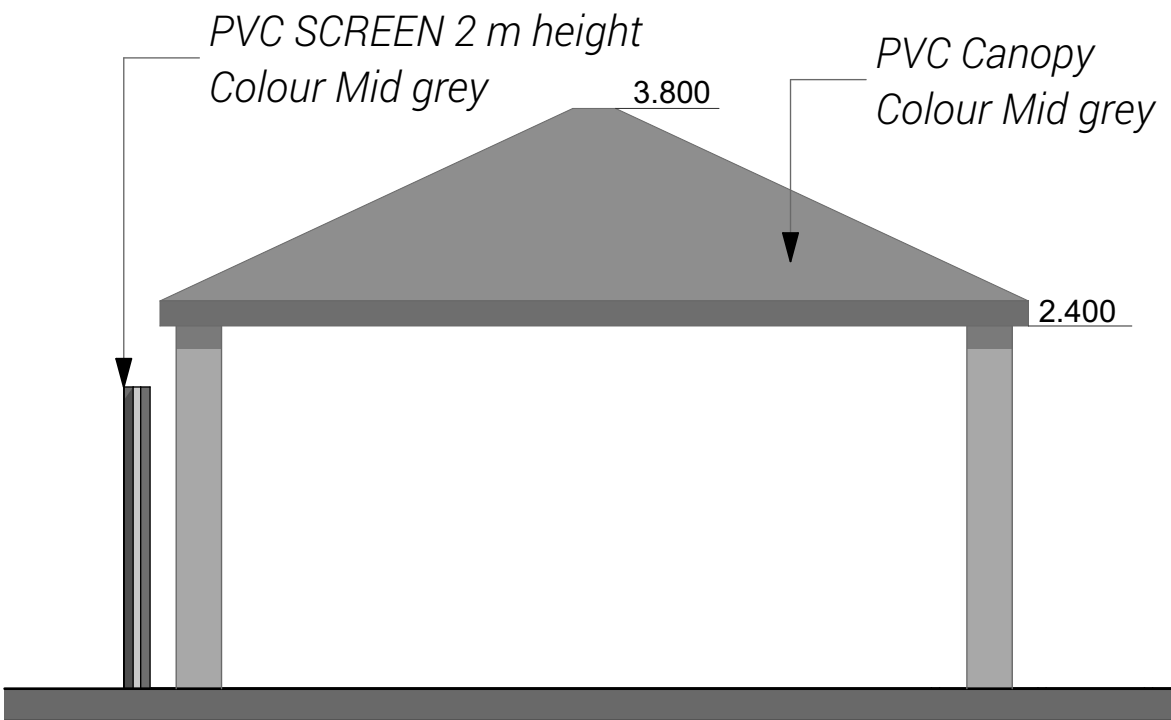


E-04 SIDE ELEVATION 1:50

 


CABIN




E-05 FRONT ELEVATION 1:50

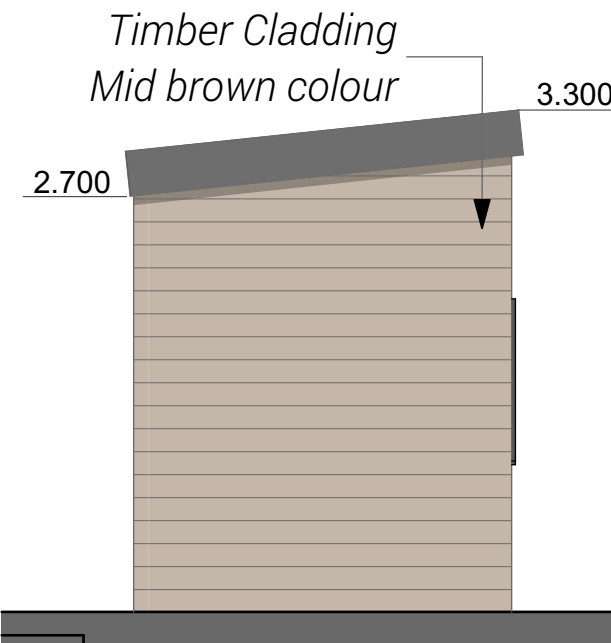

E-17 SIDE ELEVATION 1:50

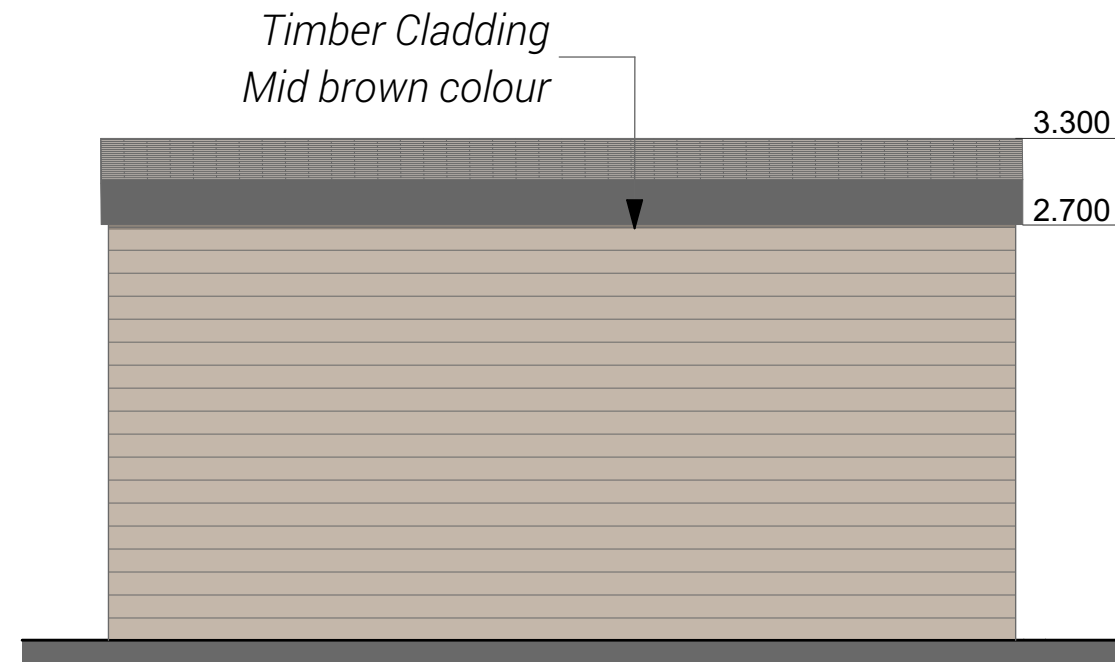

E-18 BACK ELEVATION 1:50

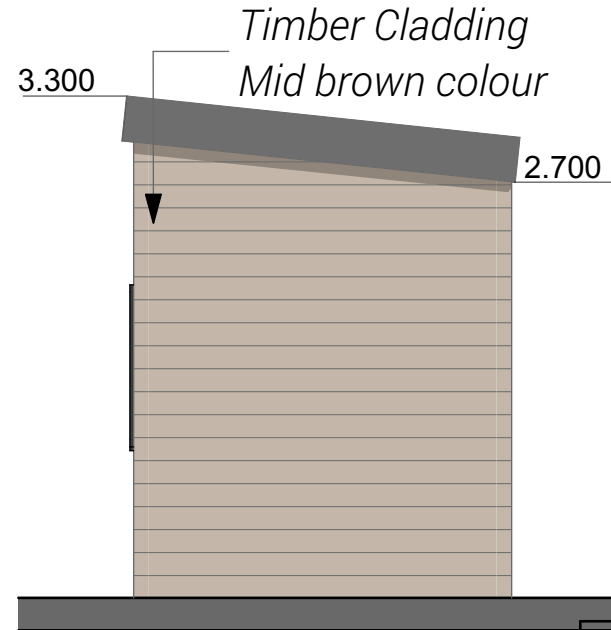

E-19 SIDE ELEVATION 1:50

This drawing is copyright of DT Architects. Do not scale from this drawing. Check all dimensions onsite. The contractor shall bring any discrepancies immediately to the notice of the Architect.

P03	floor plan and elevations updated	23.06.21
P02	floor plan mirrored	15.10.20
P01	preliminary issue for comment	01.10.20

revision	note	date
----------	------	------

client
Brightfield Group

project title
Car Wash at Maidenhead Aquatics Site
Littlehampton
drawing title
Elevations

drawing status Planning	date October 2020	
scale 1:50 @ A1		
project number 2593	drawing number AB0801	revision P03