


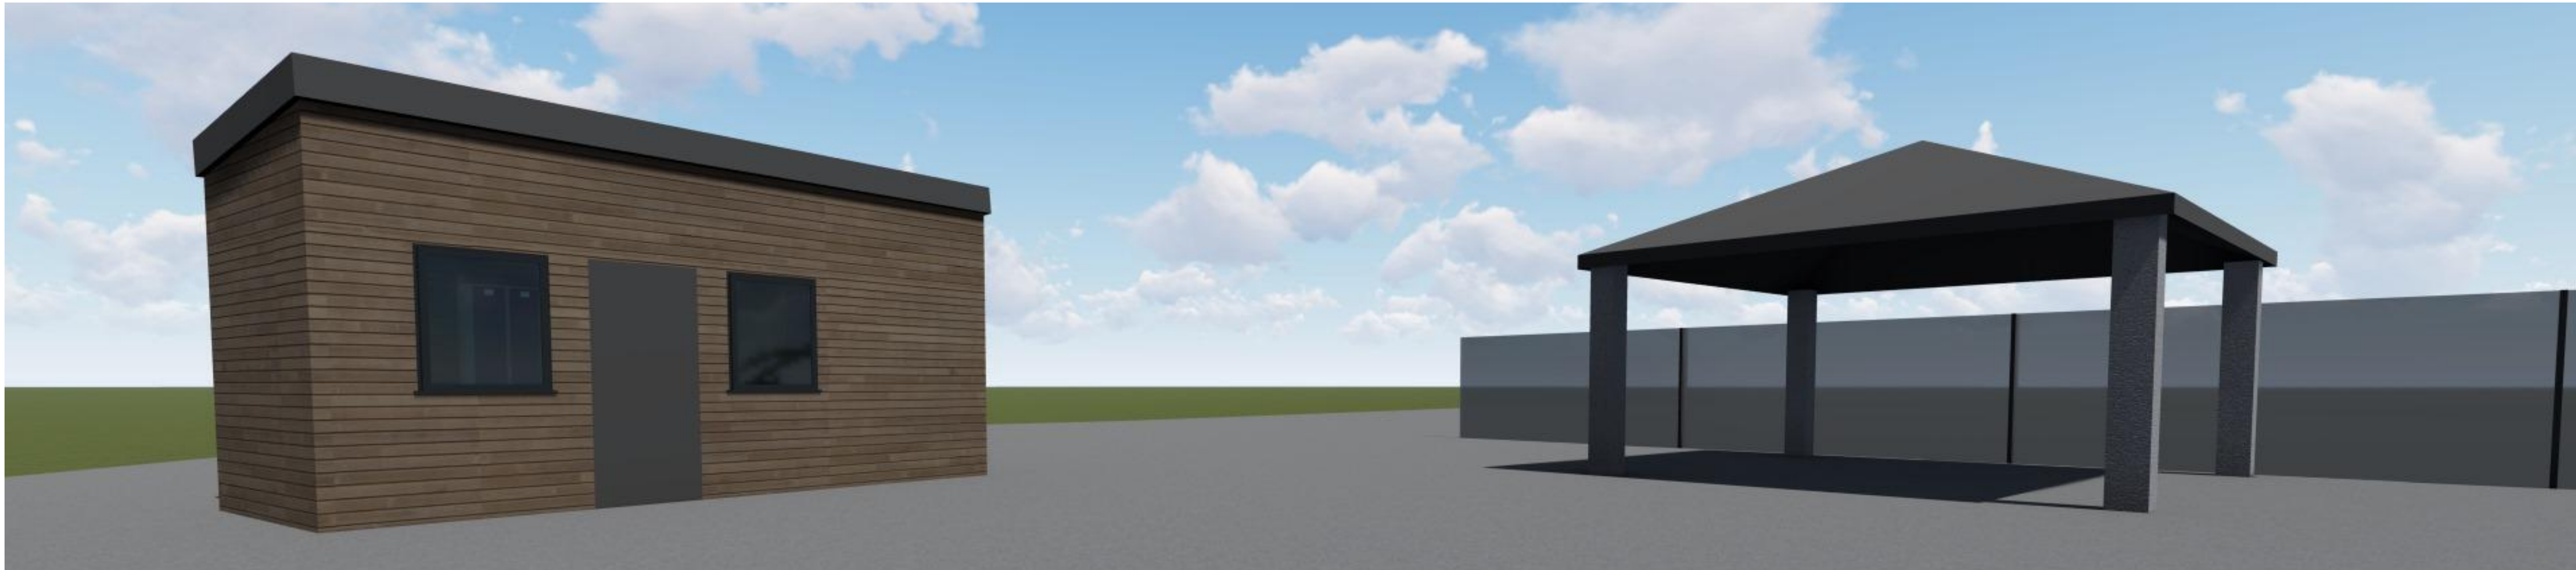

This drawing is copyright of DT Architects. Do not scale from this drawing. Check all dimensions onsite. The contractor shall bring any discrepancies immediately to the notice of the Architect.

P03	elevations and floor plan updated	23.06.21
P02	floor plan mirrored	15.10.20
P01	preliminary issue for comment	01.10.20
revision	note	date

client
Brightfield Group

project title
Car Wash at Maidenhead Aquatics Site
Littlehampton
drawing title
3D VIEW

drawing status		
Planning		
scale	date	
NTS	October 2020	
project number	drawing number	revision
2593	A10001	P03

