




CANOPY AND PVC SCREEN

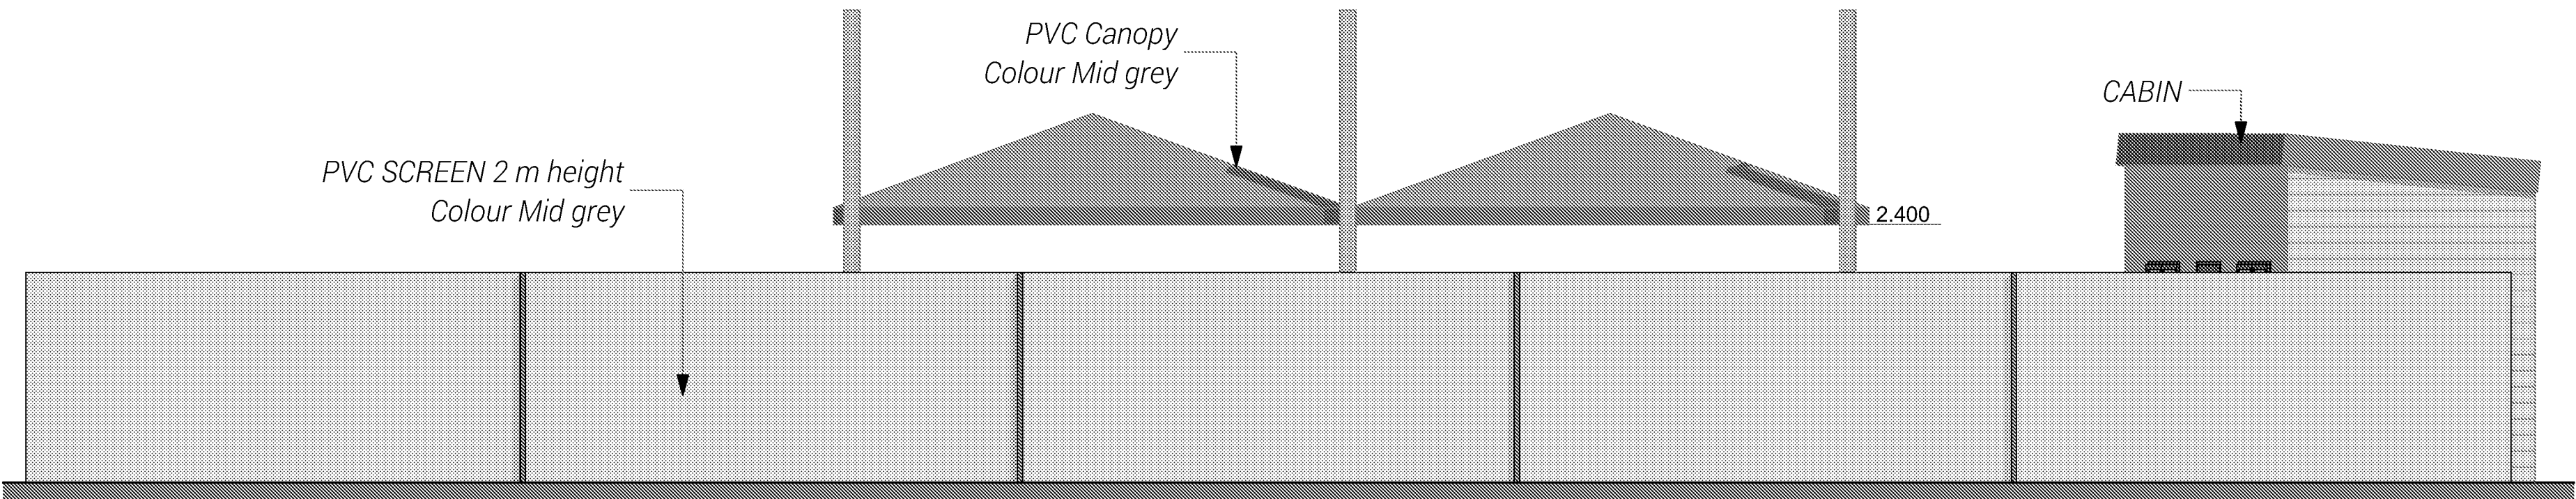


E-01 FRONT ELEVATION 1:50

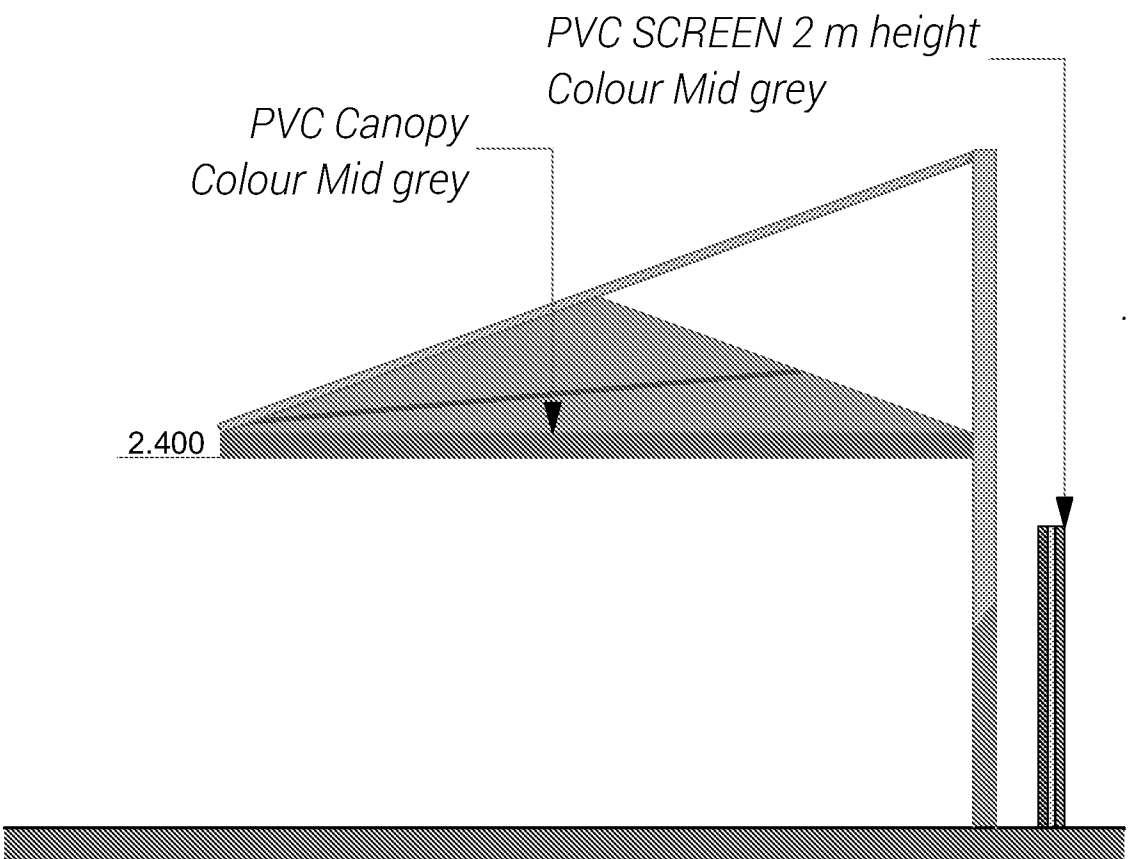


E-01 SIDE ELEVATION 1:50

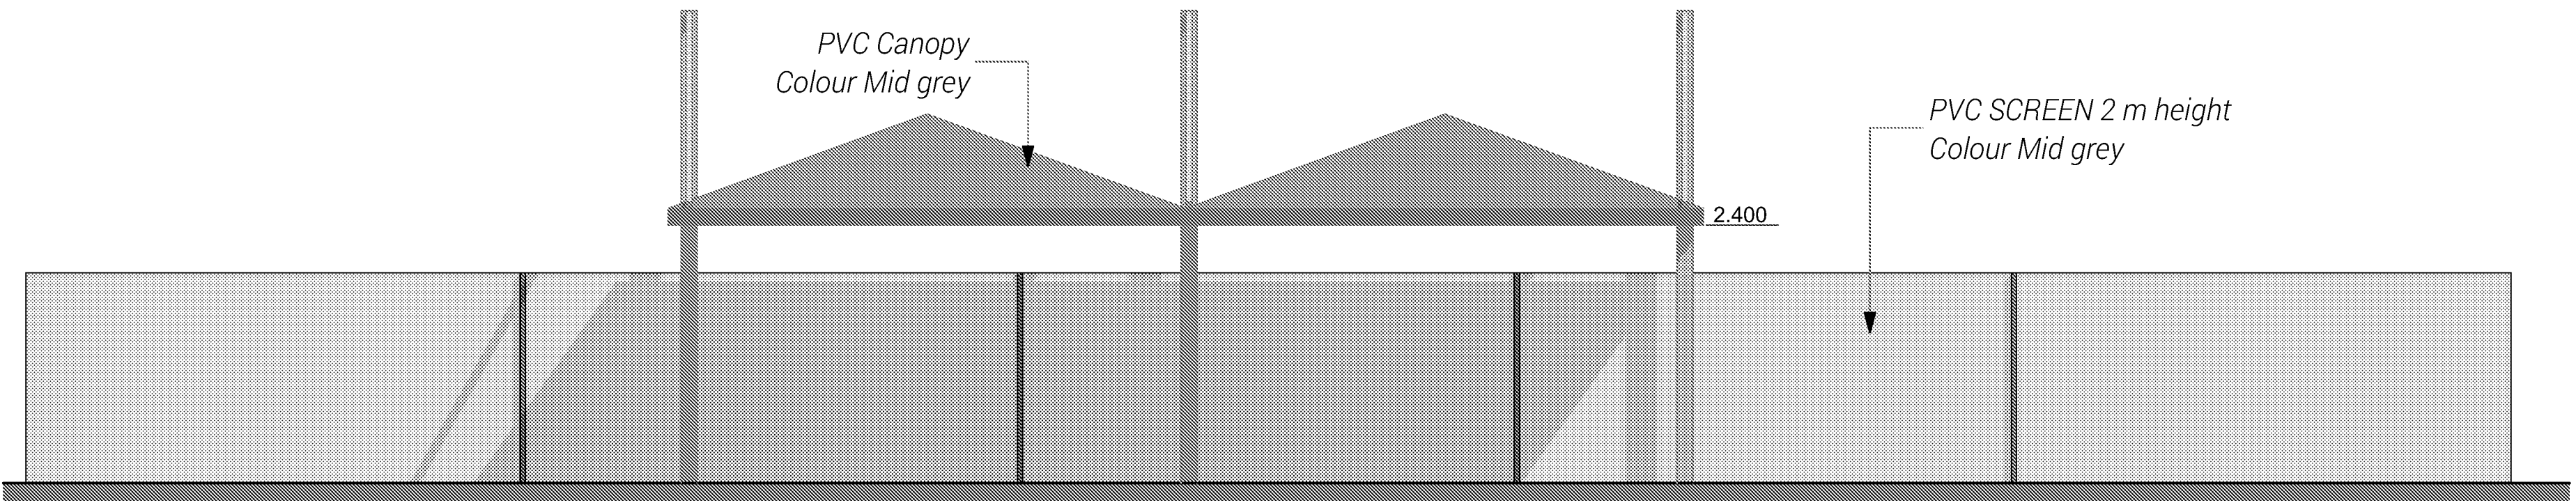


E-03 BACK ELEVATION 1:50

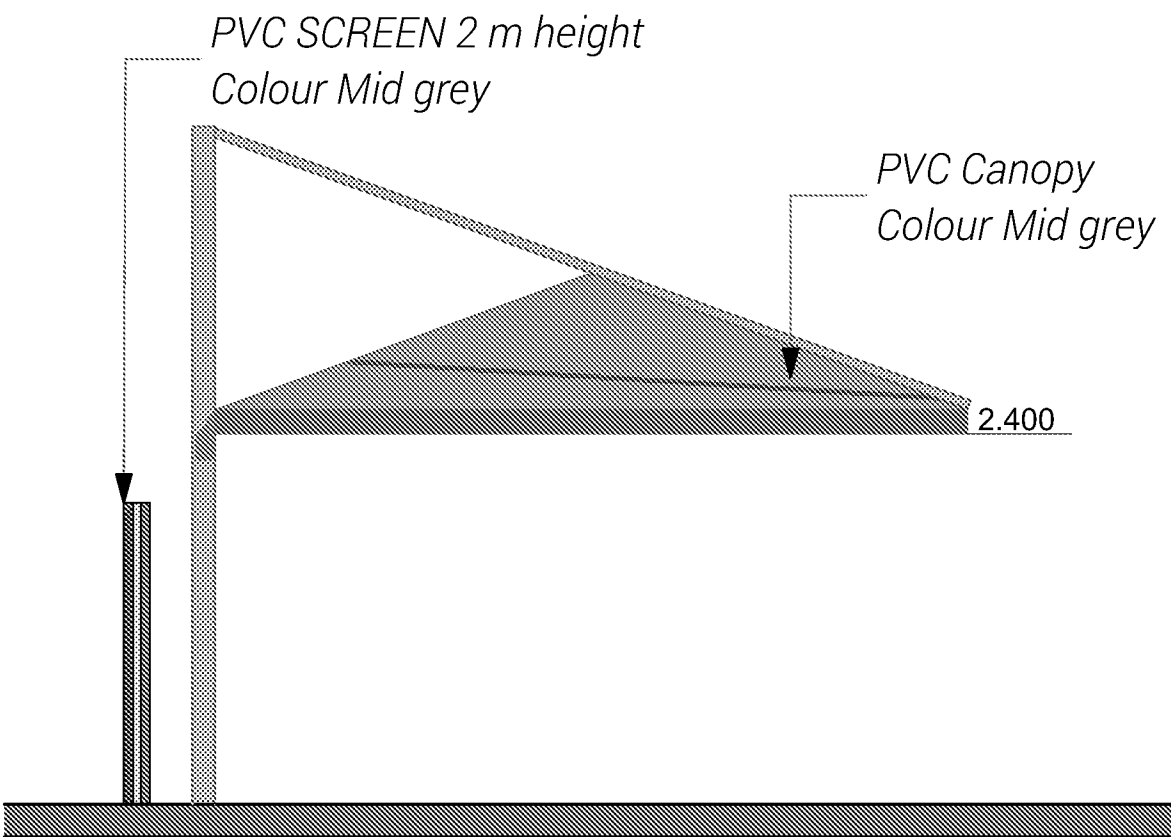


E-04 SIDE ELEVATION 1:50

 


CABIN

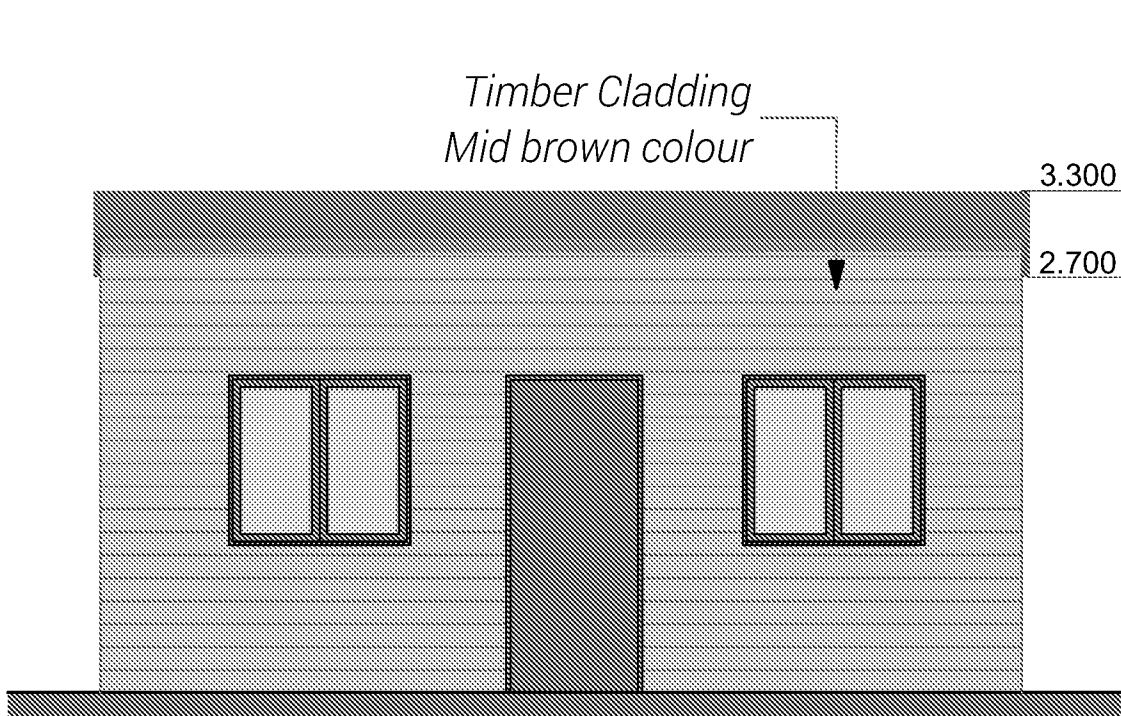


E-05 FRONT ELEVATION 1:50

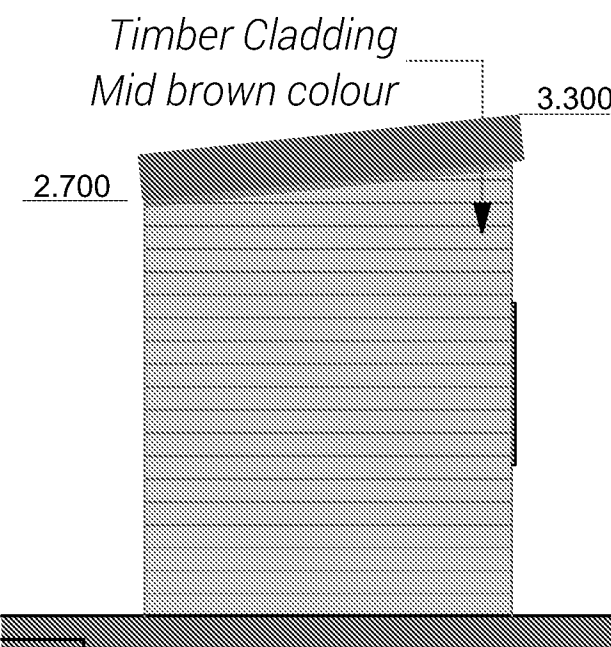

E-17 SIDE ELEVATION 1:50

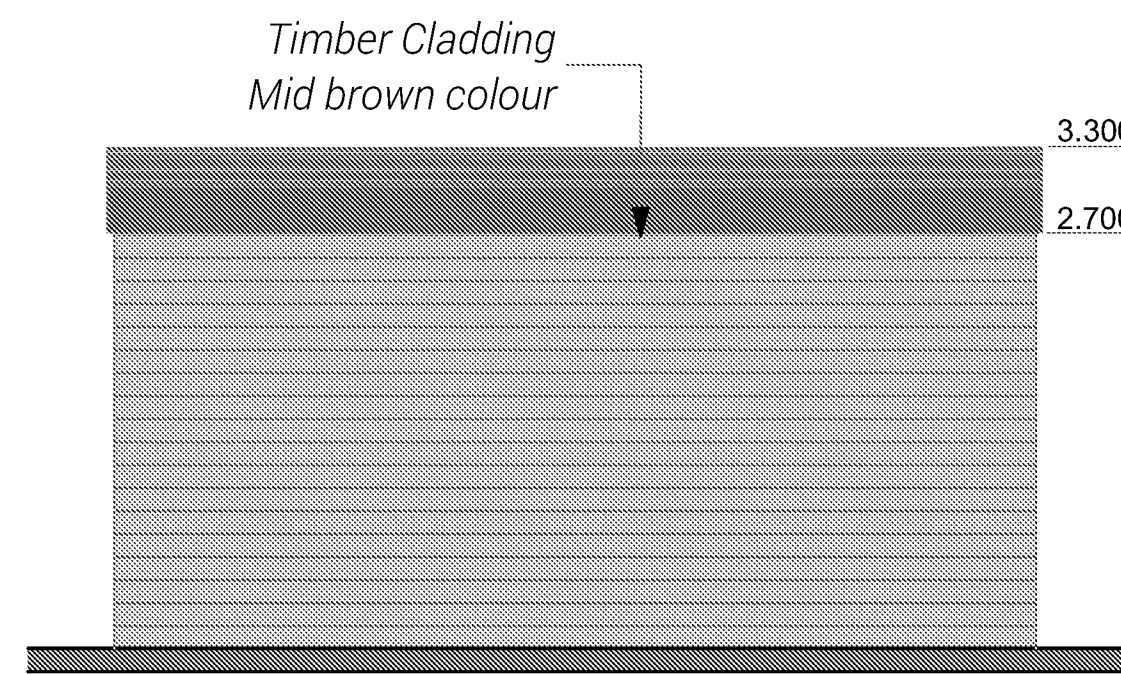

E-18 BACK ELEVATION 1:50

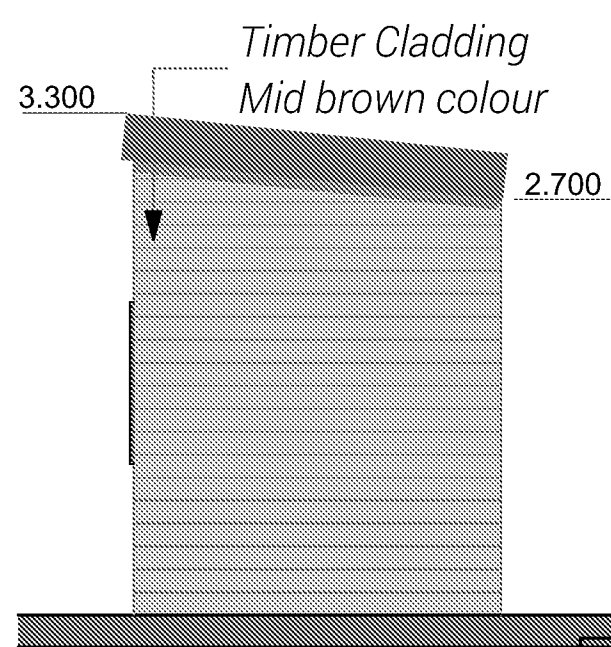

E-19 SIDE ELEVATION 1:50

This drawing is copyright of DT Architects. Do not scale from this drawing. Check all dimensions onsite. The contractor shall bring any discrepancies immediately to the notice of the Architect.

P04	floor plan and elevations updated	26.07.21
P03	floor plan and elevations updated	23.06.21
P02	floor plan mirrored	15.10.20
P01	preliminary issue for comment	01.10.20

revision	note	date
----------	------	------

client

Brightfield Group

project title

Car Wash at Maidenhead Aquatics Site
Littlehampton

drawing title

Elevations

drawing status

Planning

scale date

1:50 @ A1 October 2020

project number drawing number revision

2593 AB0801 P04



01733 393010 www.dtarchitects.co.uk